


SOUTH ELEVATION CONTAINER

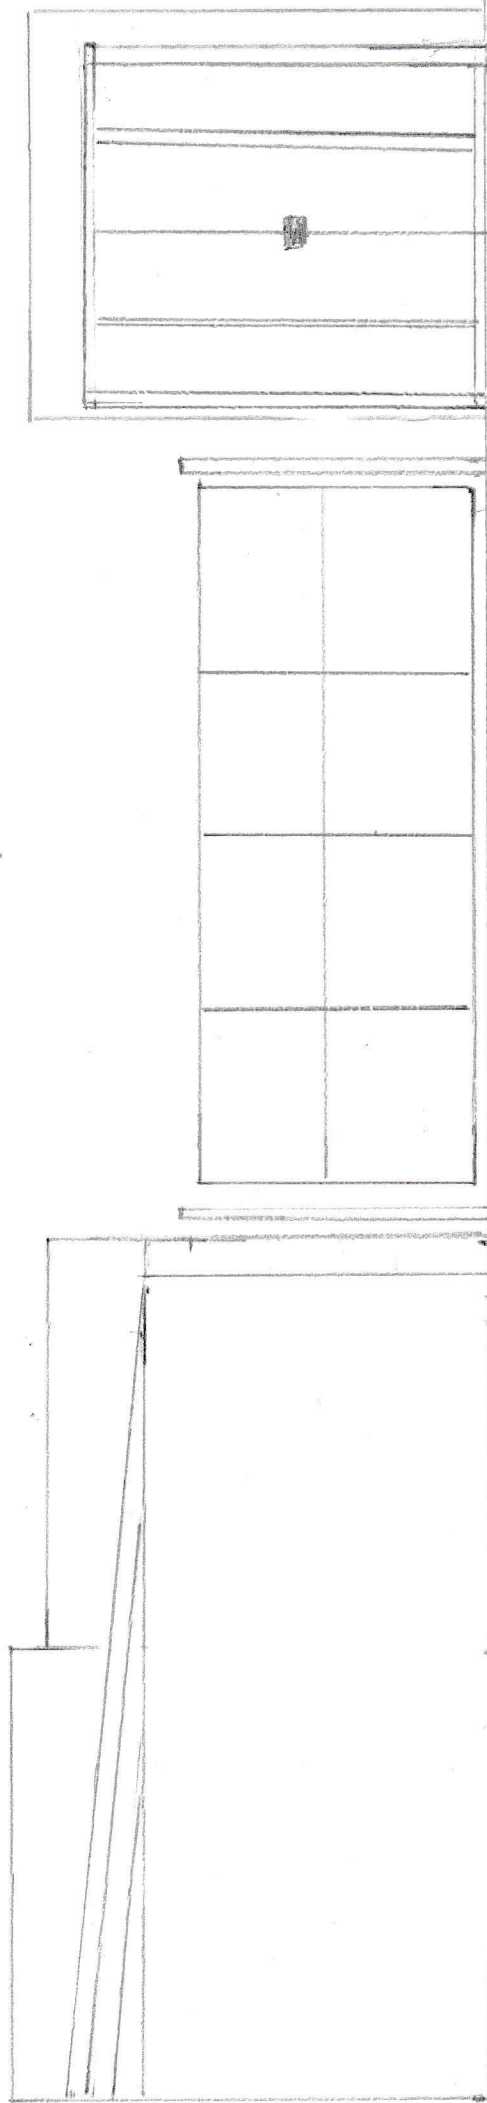

SCALE 1:50



DATE

01/01/25

PROJECT

GATE &
CONTAINERS

ADDRESS

LAND BETWEEN
26-30 ST JAMES
ROAD
GRAVESEND

DRAWING

007