


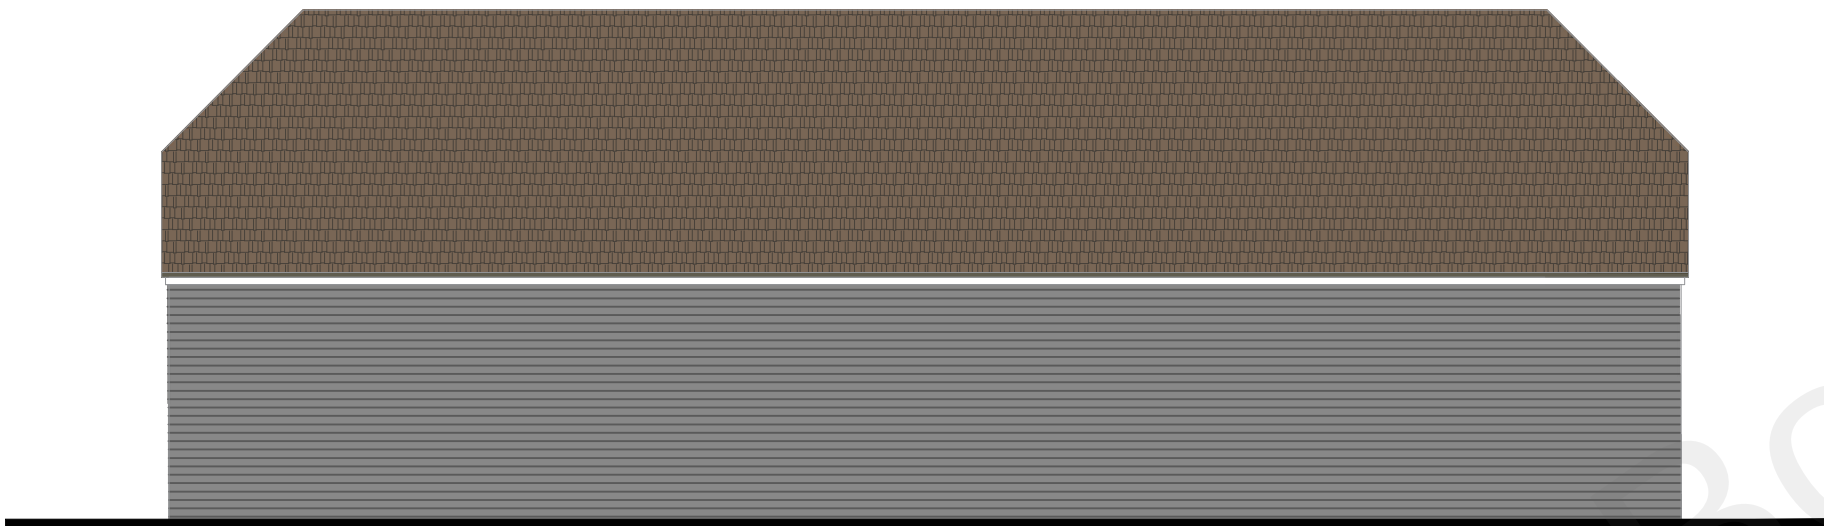

Proposed North Elevation




Proposed East Elevation



Proposed South Elevation



Proposed West Elevation

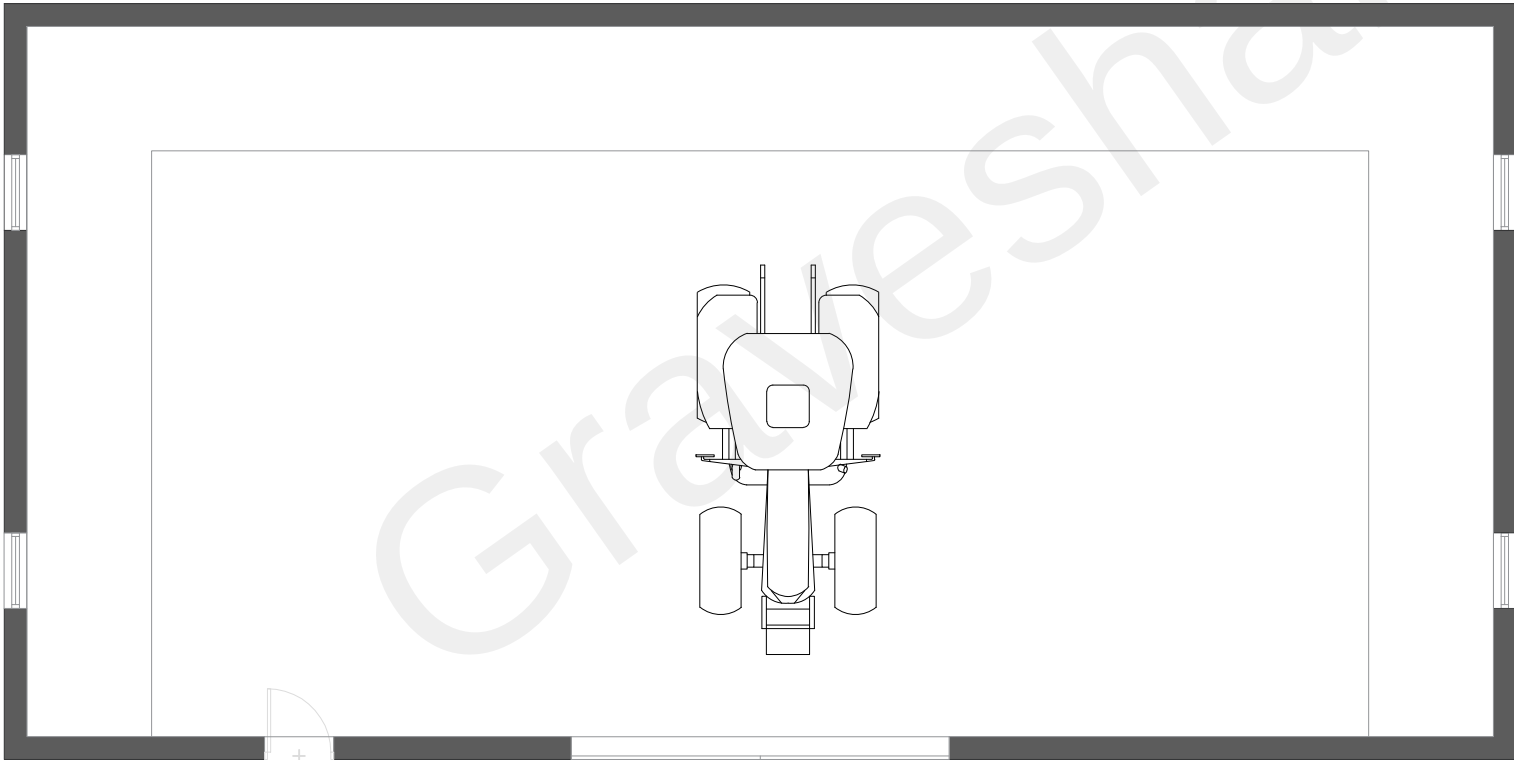

Proposed Floor Plan

Barn A



Proposed Roof Plan

Notes:

- Do not scale from this drawing.
- All dimensions to be verified on site and is in mm.
- Builder to verify all dimensions, heights and levels prior to commencement of work.
- All documents shall be checked to ensure that they are compatible by the contractor before construction commences. In the event of apparent ambiguity or contradiction the engineer and/or architect shall be notified immediately.
- The contractor in preparing his estimate shall visit the site and acquaint himself with the problems involved.
- The contractor shall issue all statutory notices to the local Authority during progress and completion of works.

A	-	-	-	-	-
REV:	DESCRIPTION:	BY:	DATE:		

STATUS:

PLANNING



Whitehall Place
47 The Terrace,
Gravesend, Kent
DA12 2DL

01474 247 787
info@barronedwards.co.uk
www.barronedwards.co.uk

SITE: Castle Shaw, Wrotham Road
Istead Rise
Kent
DA13 9EG

TITLE: Barn A
Proposed Plans and Elevations

SCALE AT A2:	DATE:	DRAWN:
1:100	22.06.22	SA
PROJECT NO:	DRAWING NO:	REVISION:
220501	003	A

Scale 1:100

