


Notes:


- Do not scale from this drawing.
- All dimensions to be verified on site and is in mm.
- Builder to verify all dimensions, heights and levels prior to commencement of work.
- All documents shall be checked to ensure that they are compatible by the contractor before construction commences. In the event of apparent ambiguity or contradiction the engineer and/or architect shall be notified immediately.
- The contractor in preparing his estimate shall visit the site and acquaint himself with the problems involved.
- The contractor shall issue all statutory notices to the local Authority during progress and completion of works.

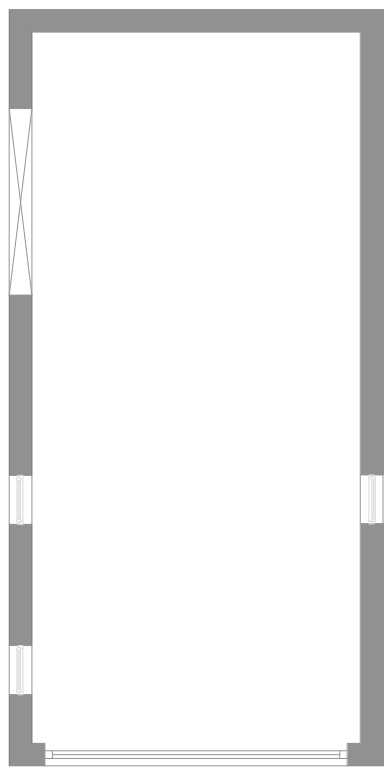


Existing Floor Plan




Existing North Elevation

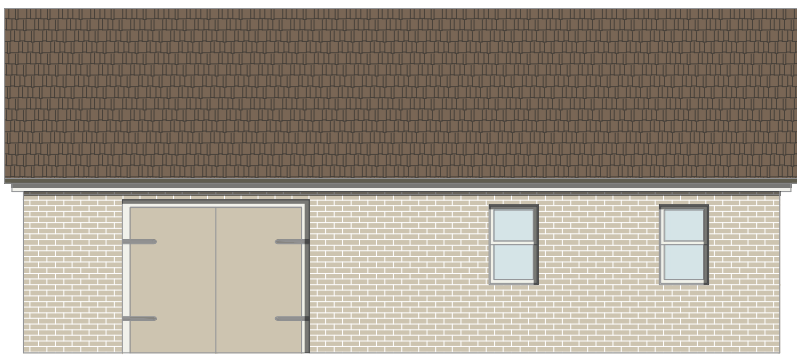

Existing East Elevation

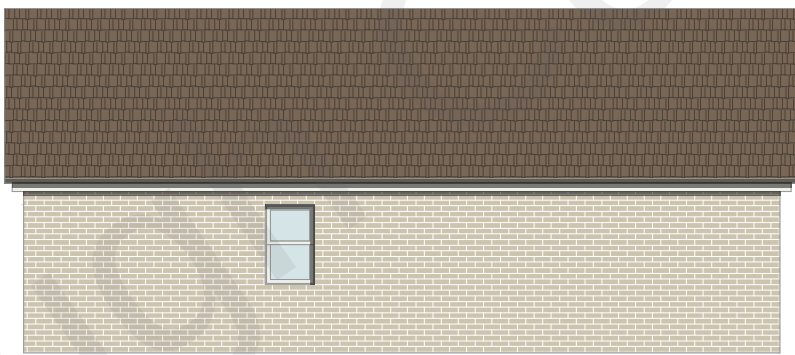

Existing West Elevation

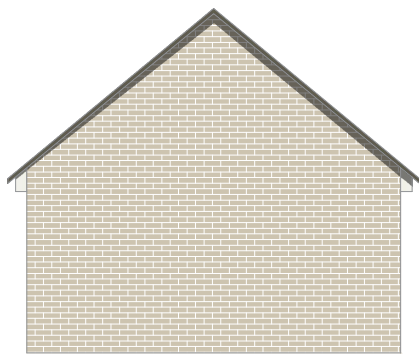

Existing South Elevation


Barn A




Existing Floor Plan



Existing East Elevation

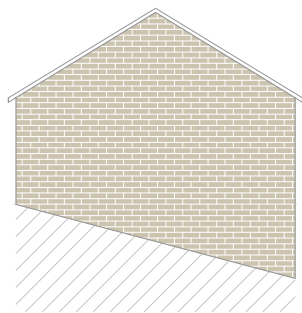

Existing West Elevation

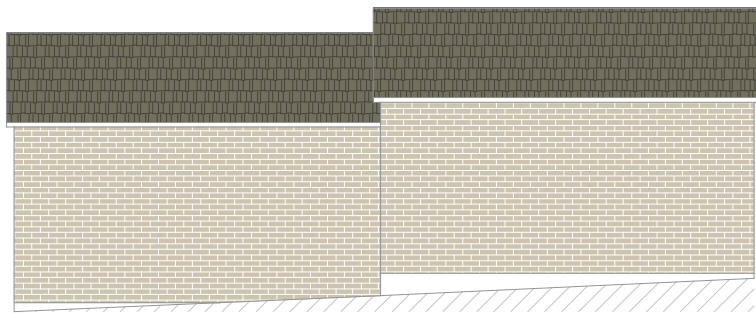

Existing West Elevation

Barn B



A	—	—	—	—	—
REV:	DESCRIPTION:	BY:	DATE:		

STATUS: PLANNING



Whitehall Place
47 The Terrace,
Gravesend, Kent
DA12 2DL
01474 247 787
info@barronedwards.co.uk
www.barronedwards.co.uk

SITE:	Castle Shaw, Wrotham Road Istead Rise Kent DA13 9EG
TITLE:	Existing Plans and Elevations

Scale 1:1000



SCALE AT A2:	DATE:	DRAWN:
1:100	31.05.22	SA
PROJECT NO:	DRAWING NO:	REVISION:
220501	002	A