





Proposed Rear Elevation

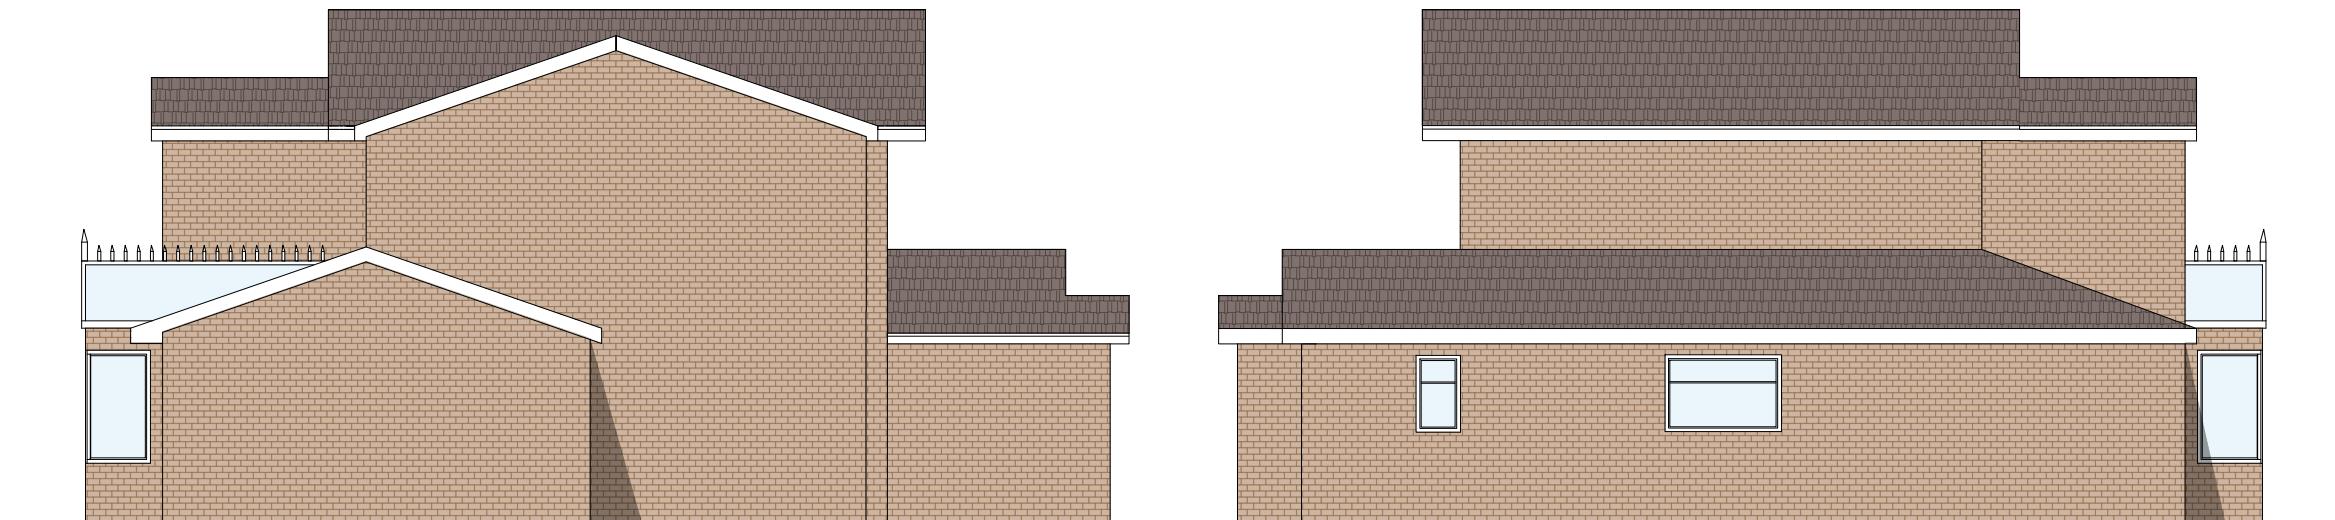

Proposed South-West Elevation

Proposed North-East Elevation

 

Site: 16 Farmcroft Gravesend, Kent DA11 7LT	
Title: Proposed Elevations Rear, South-west, North-east	
Scale at A3: 1:100	Date: 03/03/2024
Drawing no.: 005	Revision: A