


DO NOT SCALE
These drawings and designs are the
copyright of
SEVENCROFT LTD.




Front Elevation facing Perry Street

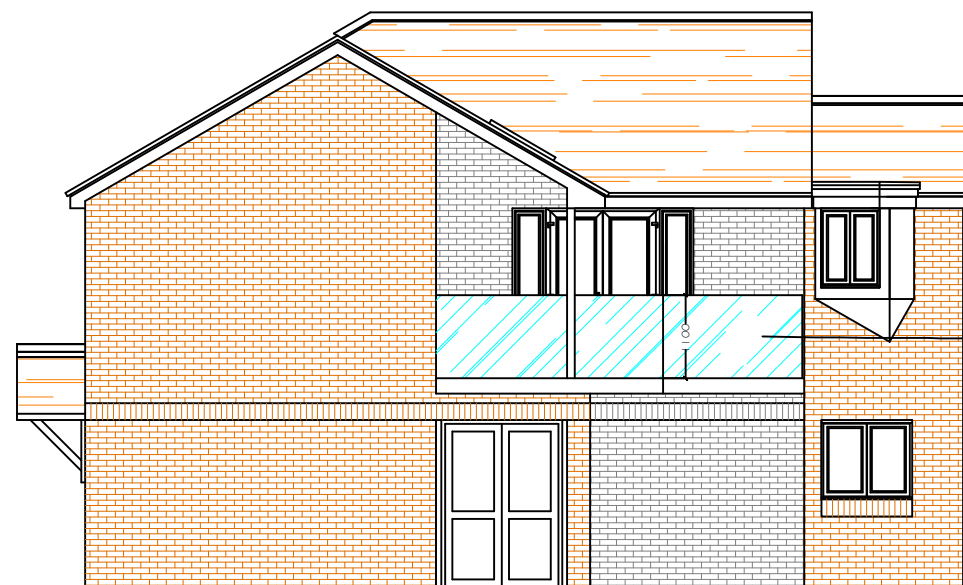


Side Elevation facing Electrical Sub Station

Opaque glass to
panel to overcome
any overlooking from
balcony

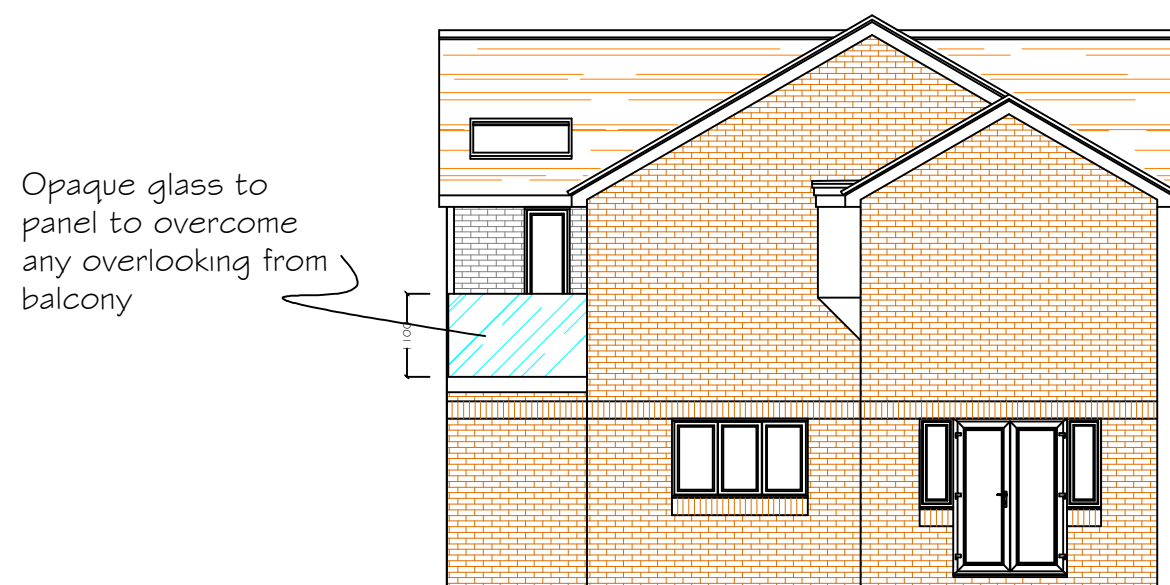

Rear Elevation facing Third Avenue

Opaque glass to
panel to overcome
any overlooking from
balcony

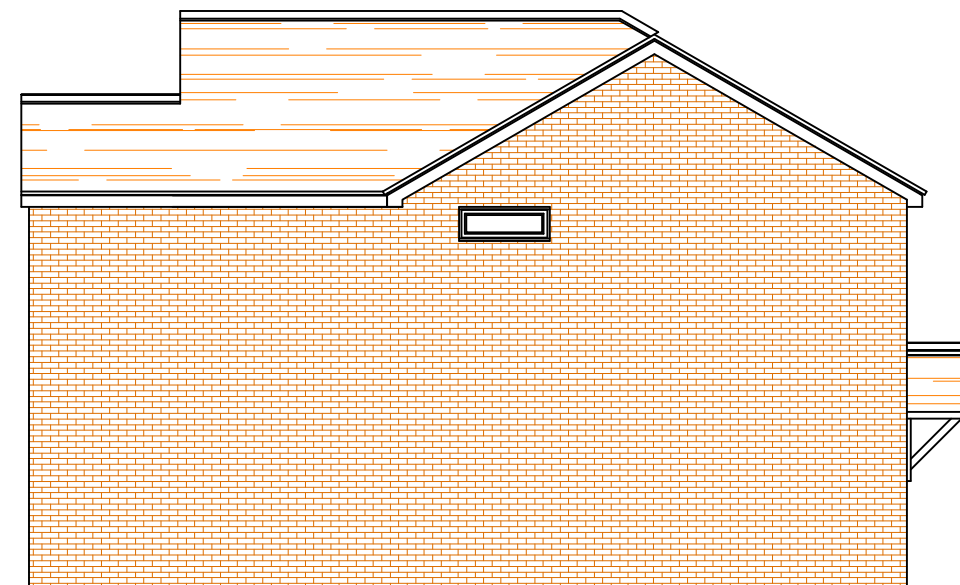

Side Elevation facing 64 Perry Street

CORPORATE ARCHITECTURE
& DESIGN GROUP



SEVENCROFT LTD.

277 Canterbury Road, Kennington
Ashford, Kent TN24 9QW
Tel / Fax : 01233 625553
e-mail : sevencroft@hotmail.co.uk

Proposed Elevations - Condition 9 - Balcony Details - Scale 1:100

Proposed 2no. Two Bedroom Flats at Former Public Convenience,
Perry Street, Northfleet, Gravesend, Kent DA11 8RD

Date Feb 2024

Drawing No.2020/45/21 @A3