



GROUND FLOOR PLAN

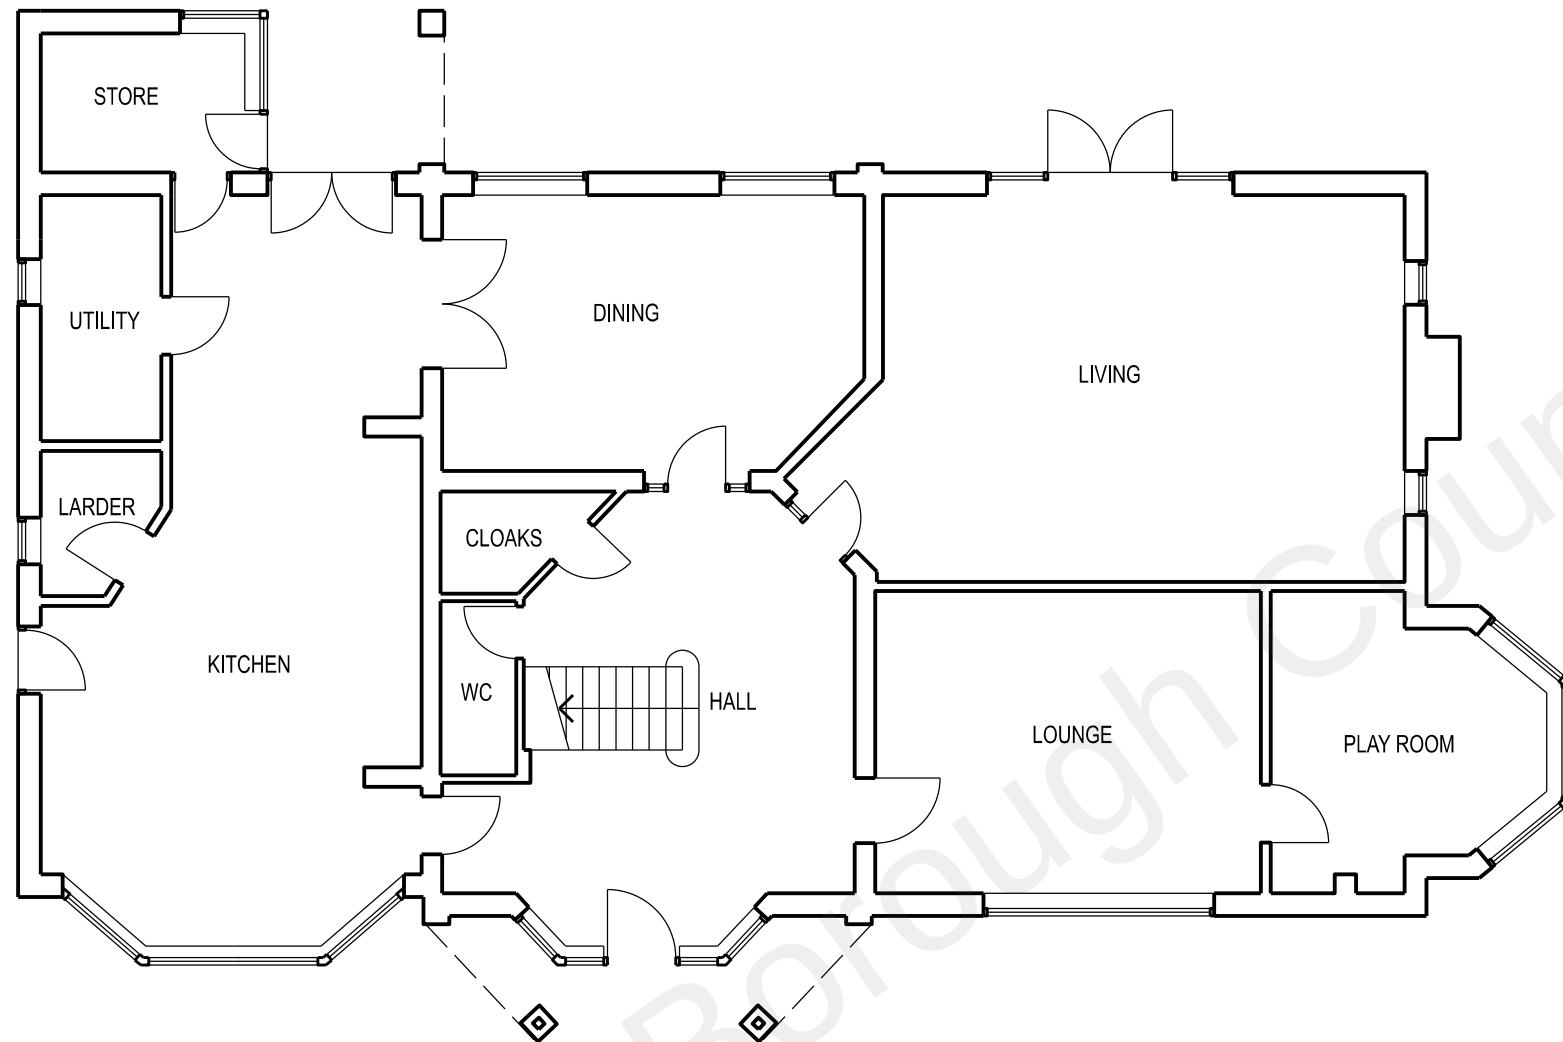

FRONT NORTH ELEVATION

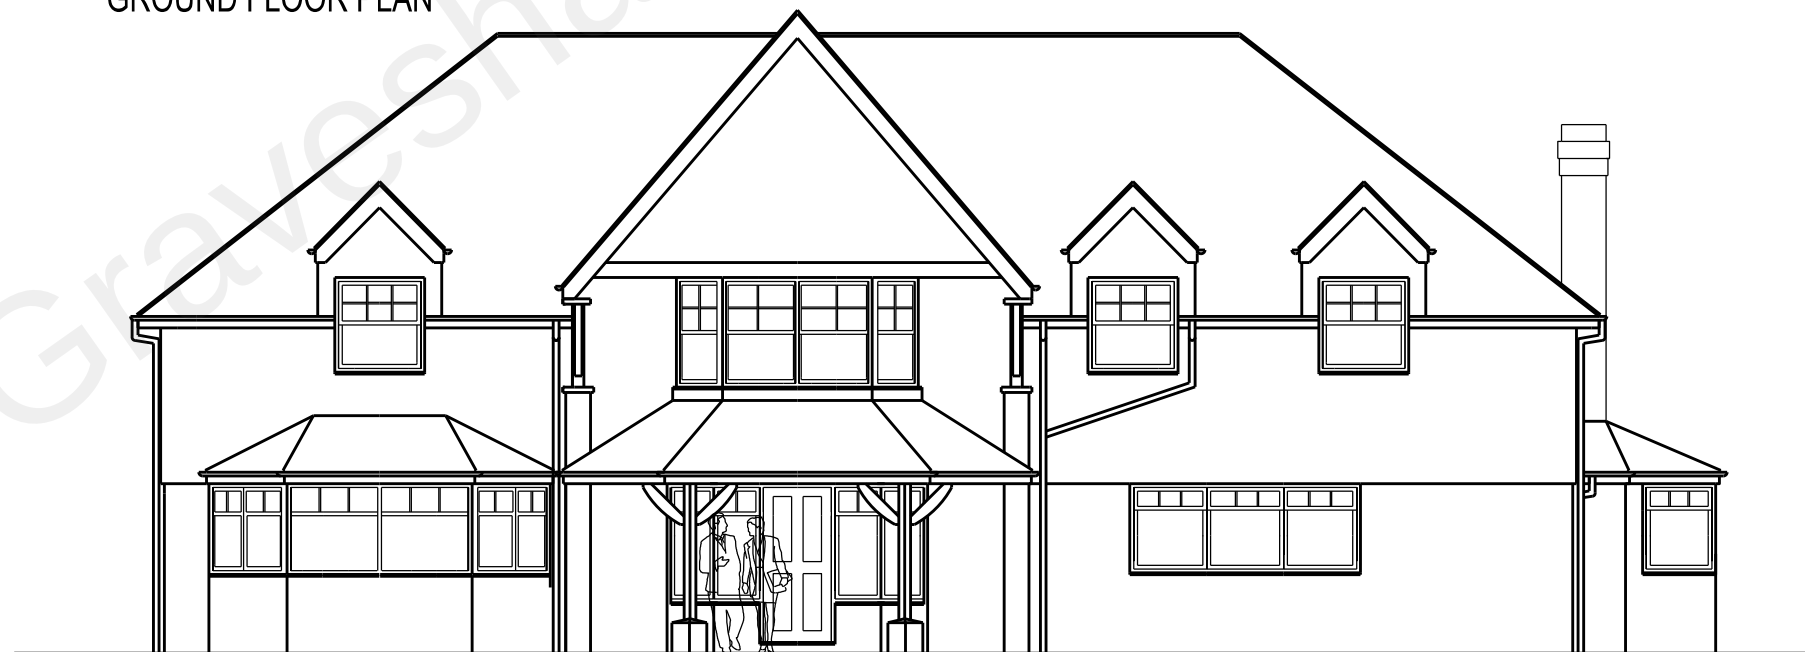

PLANNING APPLICATION

REVISION DATE

ARCHITECT
TA ARCHITECTS
11 JOYDENS WOOD ROAD BEXLEY
KENT DA5 2HS Tel 07905 130591
ta140256@googlemail.com

JOB
PROPOSED SIDE EXTENSION AT
TANNERS GRANGE TANYARD HILL
SHORNE KENT DA12 3EN

DRAWING
EXISTING GROUND FLOOR PLAN
AND FRONT NORTH ELEVATION

SCALE 1:100 AT A3 DATE JAN 2022

DRAWING NO.
SG/11