


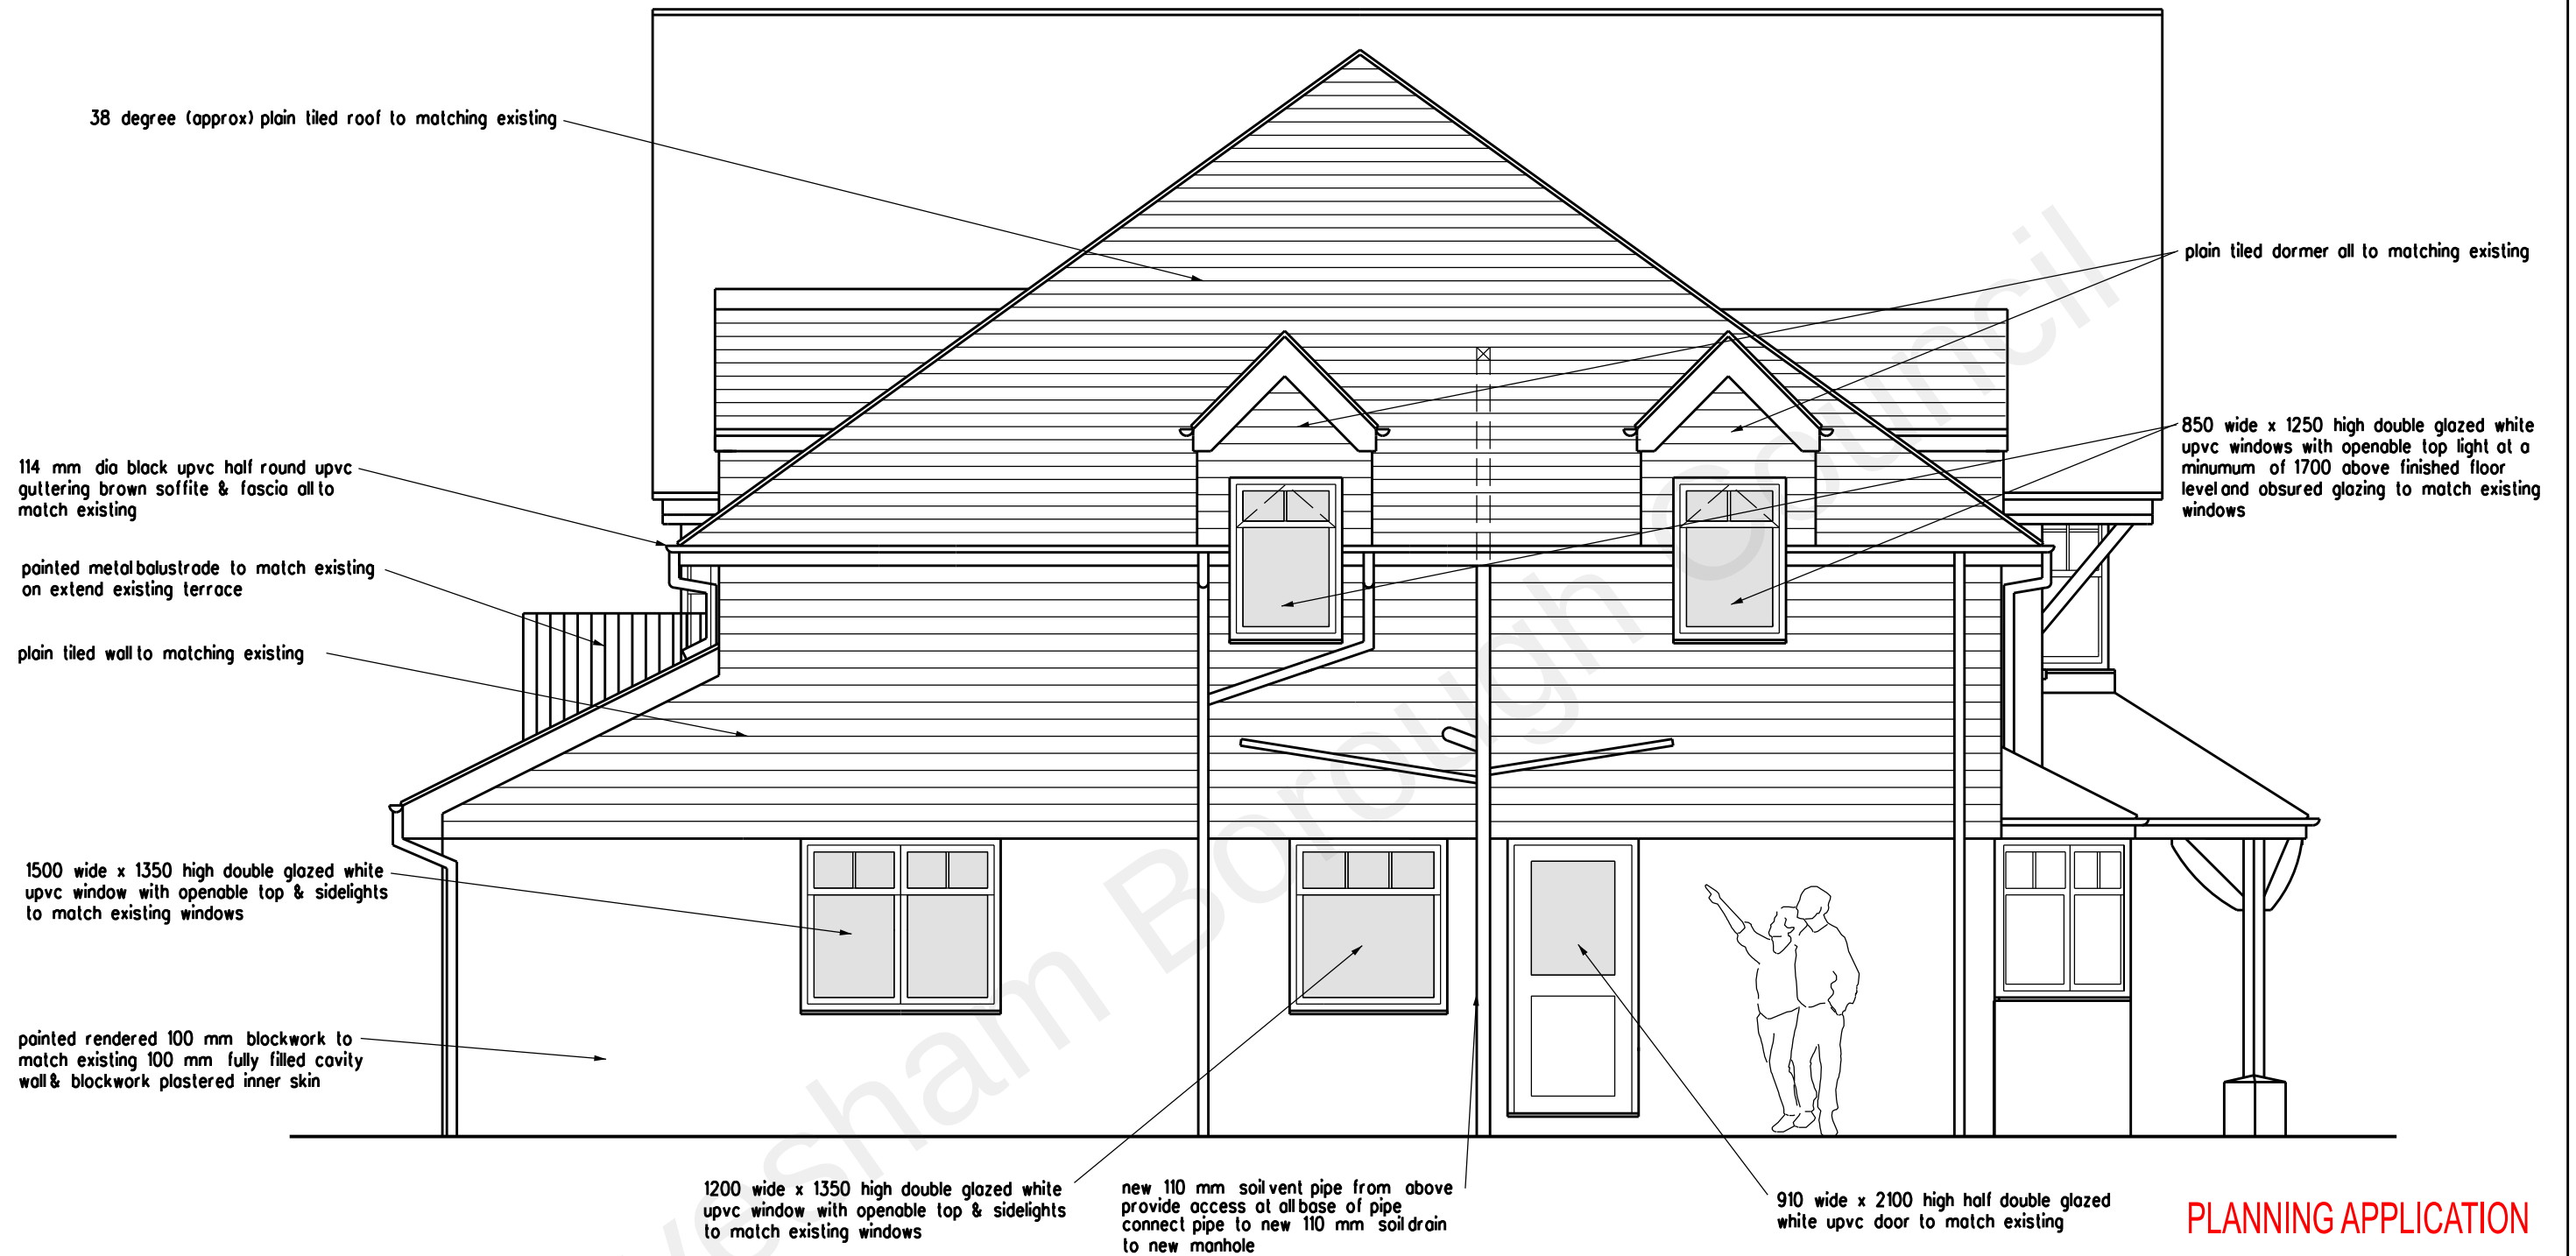

PLANNING APPLICATION

REVISION	DATE
ARCHITECT	
TA ARCHITECTS 11 JOYDENS WOOD ROAD BEXLEY KENT DA5 2HS Tel 07905 130591 ta140256@googlemail.com	
JOB	
PROPOSED SIDE EXTENSION AT TANNERS GRANGE TANYARD HILL SHORNE KENT DA12 3EN	
DRAWING	
SIDE EAST ELEVATION	

SCALE	DATE
1:50 AT A3	JAN 2022
DRAWING NO.	
SG/18	

