


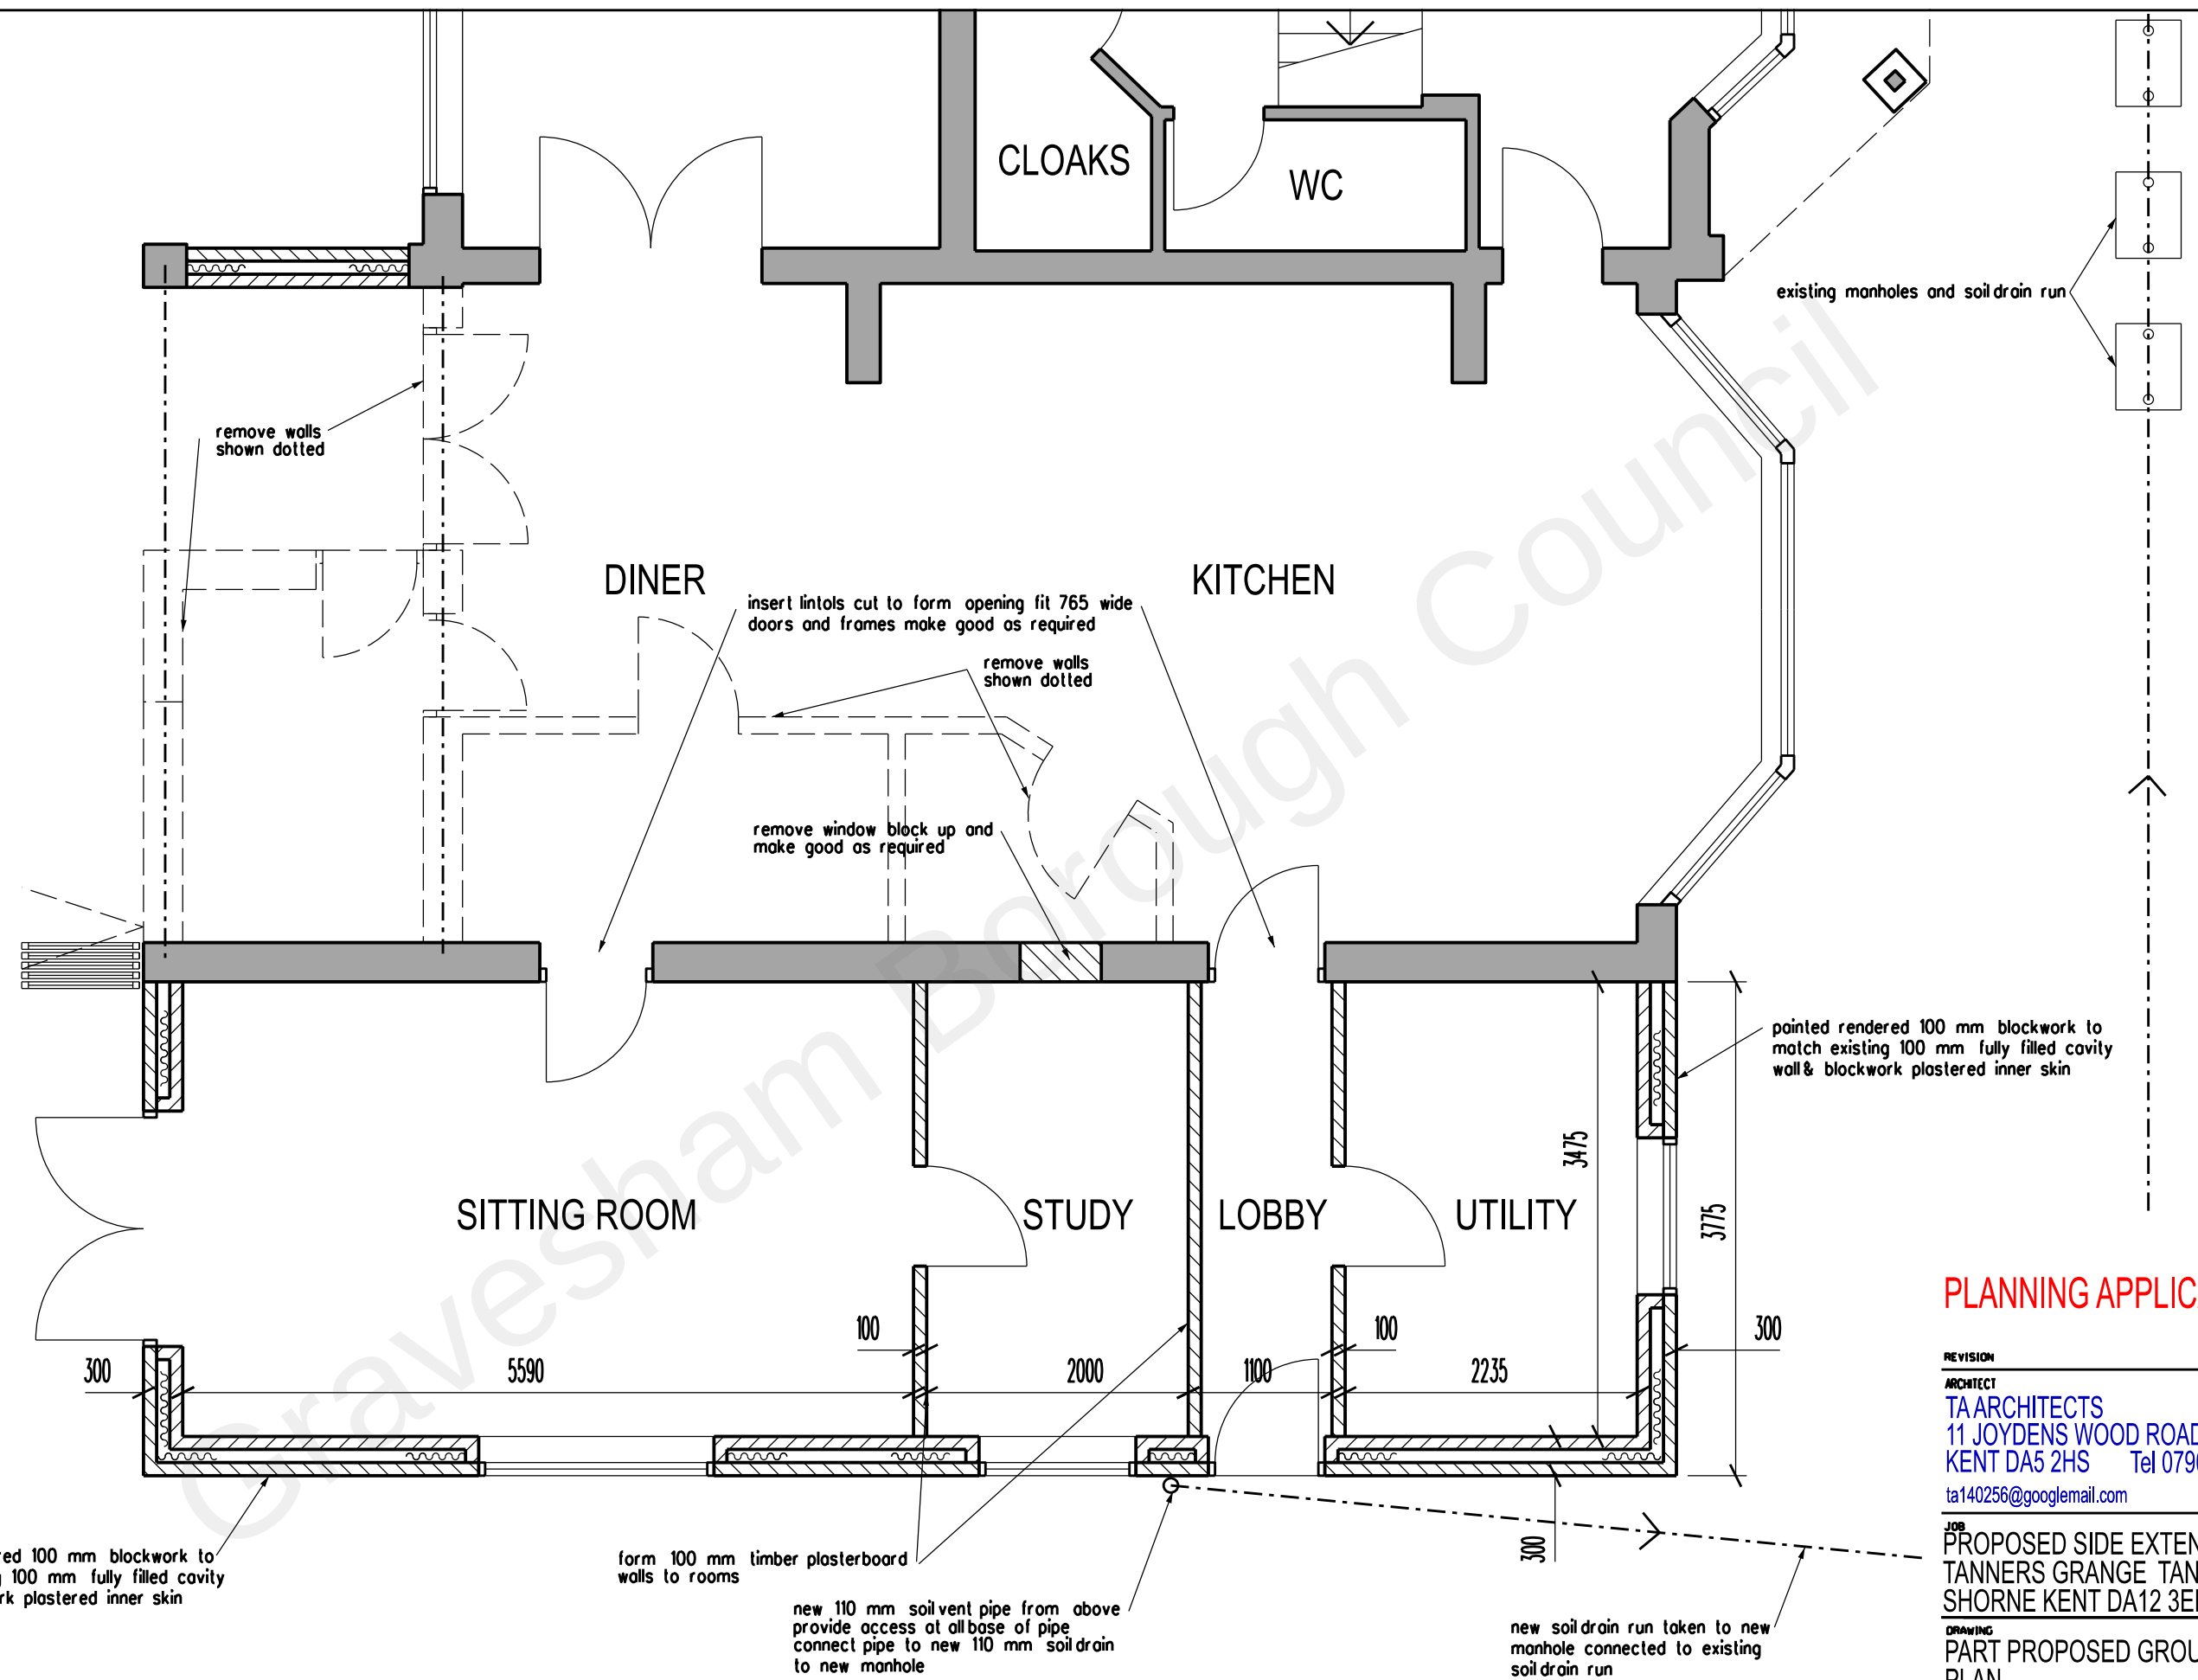

FOR FULL GROUND FLOOR PLAN SEE DRAWING No SG/13

PLANNING APPLICATION

REVISION	DATE
ARCHITECT TA ARCHITECTS 11 JOYDENS WOOD ROAD BEXLEY KENT DA5 2HS Tel 07905 130591 ta140256@googlegmail.com	

JOB
PROPOSED SIDE EXTENSION AT
TANNERS GRANGE TANYARD HILL
SHORNE KENT DA12 3EN

DRAWING
PART PROPOSED GROUND FLOOR
PLAN

SCALE	DATE
1:50 AT A3	JAN 2022

DRAWING NO.
SG/15