



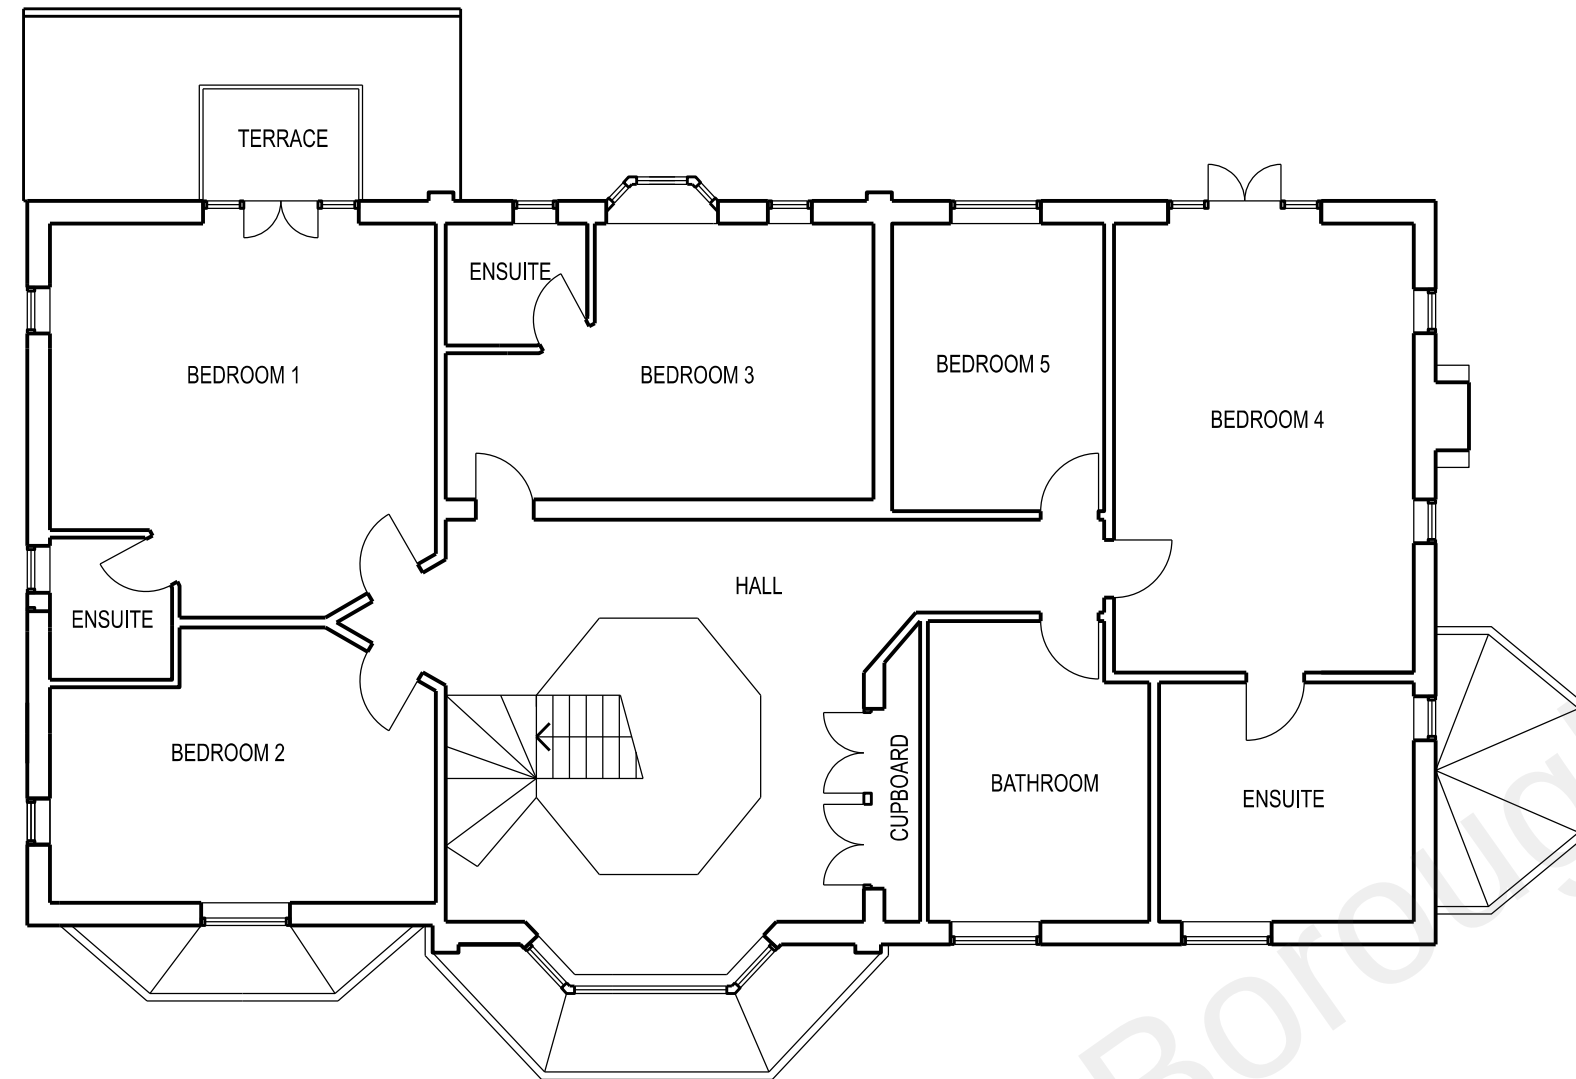

FIRST FLOOR PLAN

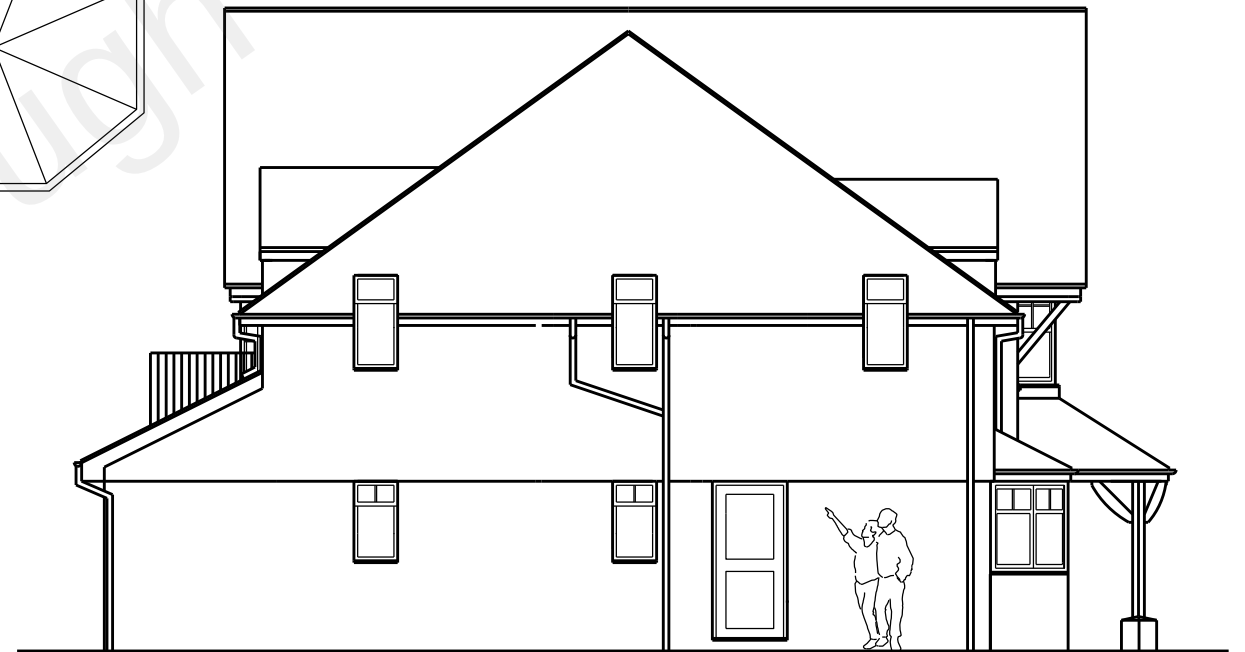

SIDE EAST ELEVATION



REAR SOUTH ELEVATION



PLANNING APPLICATION

REVISION
ARCHITECT
TA ARCHITECTS
11 JOYDENS WOOD ROAD BEXLEY
KENT DA5 2HS Tel 07905 130591
ta140256@googlemail.com

JOB
PROPOSED SIDE EXTENSION AT
TANNERS GRANGE TANYARD HILL
SHORNE KENT DA12 3EN

DRAWING
EXISTING FIRST FLOOR PLAN
REAR SOUTH AND SIDE EAST
ELEVATIONS

SCALE
1:100 AT A3
DATE
JAN 2022

DRAWING NO.
SG/12