


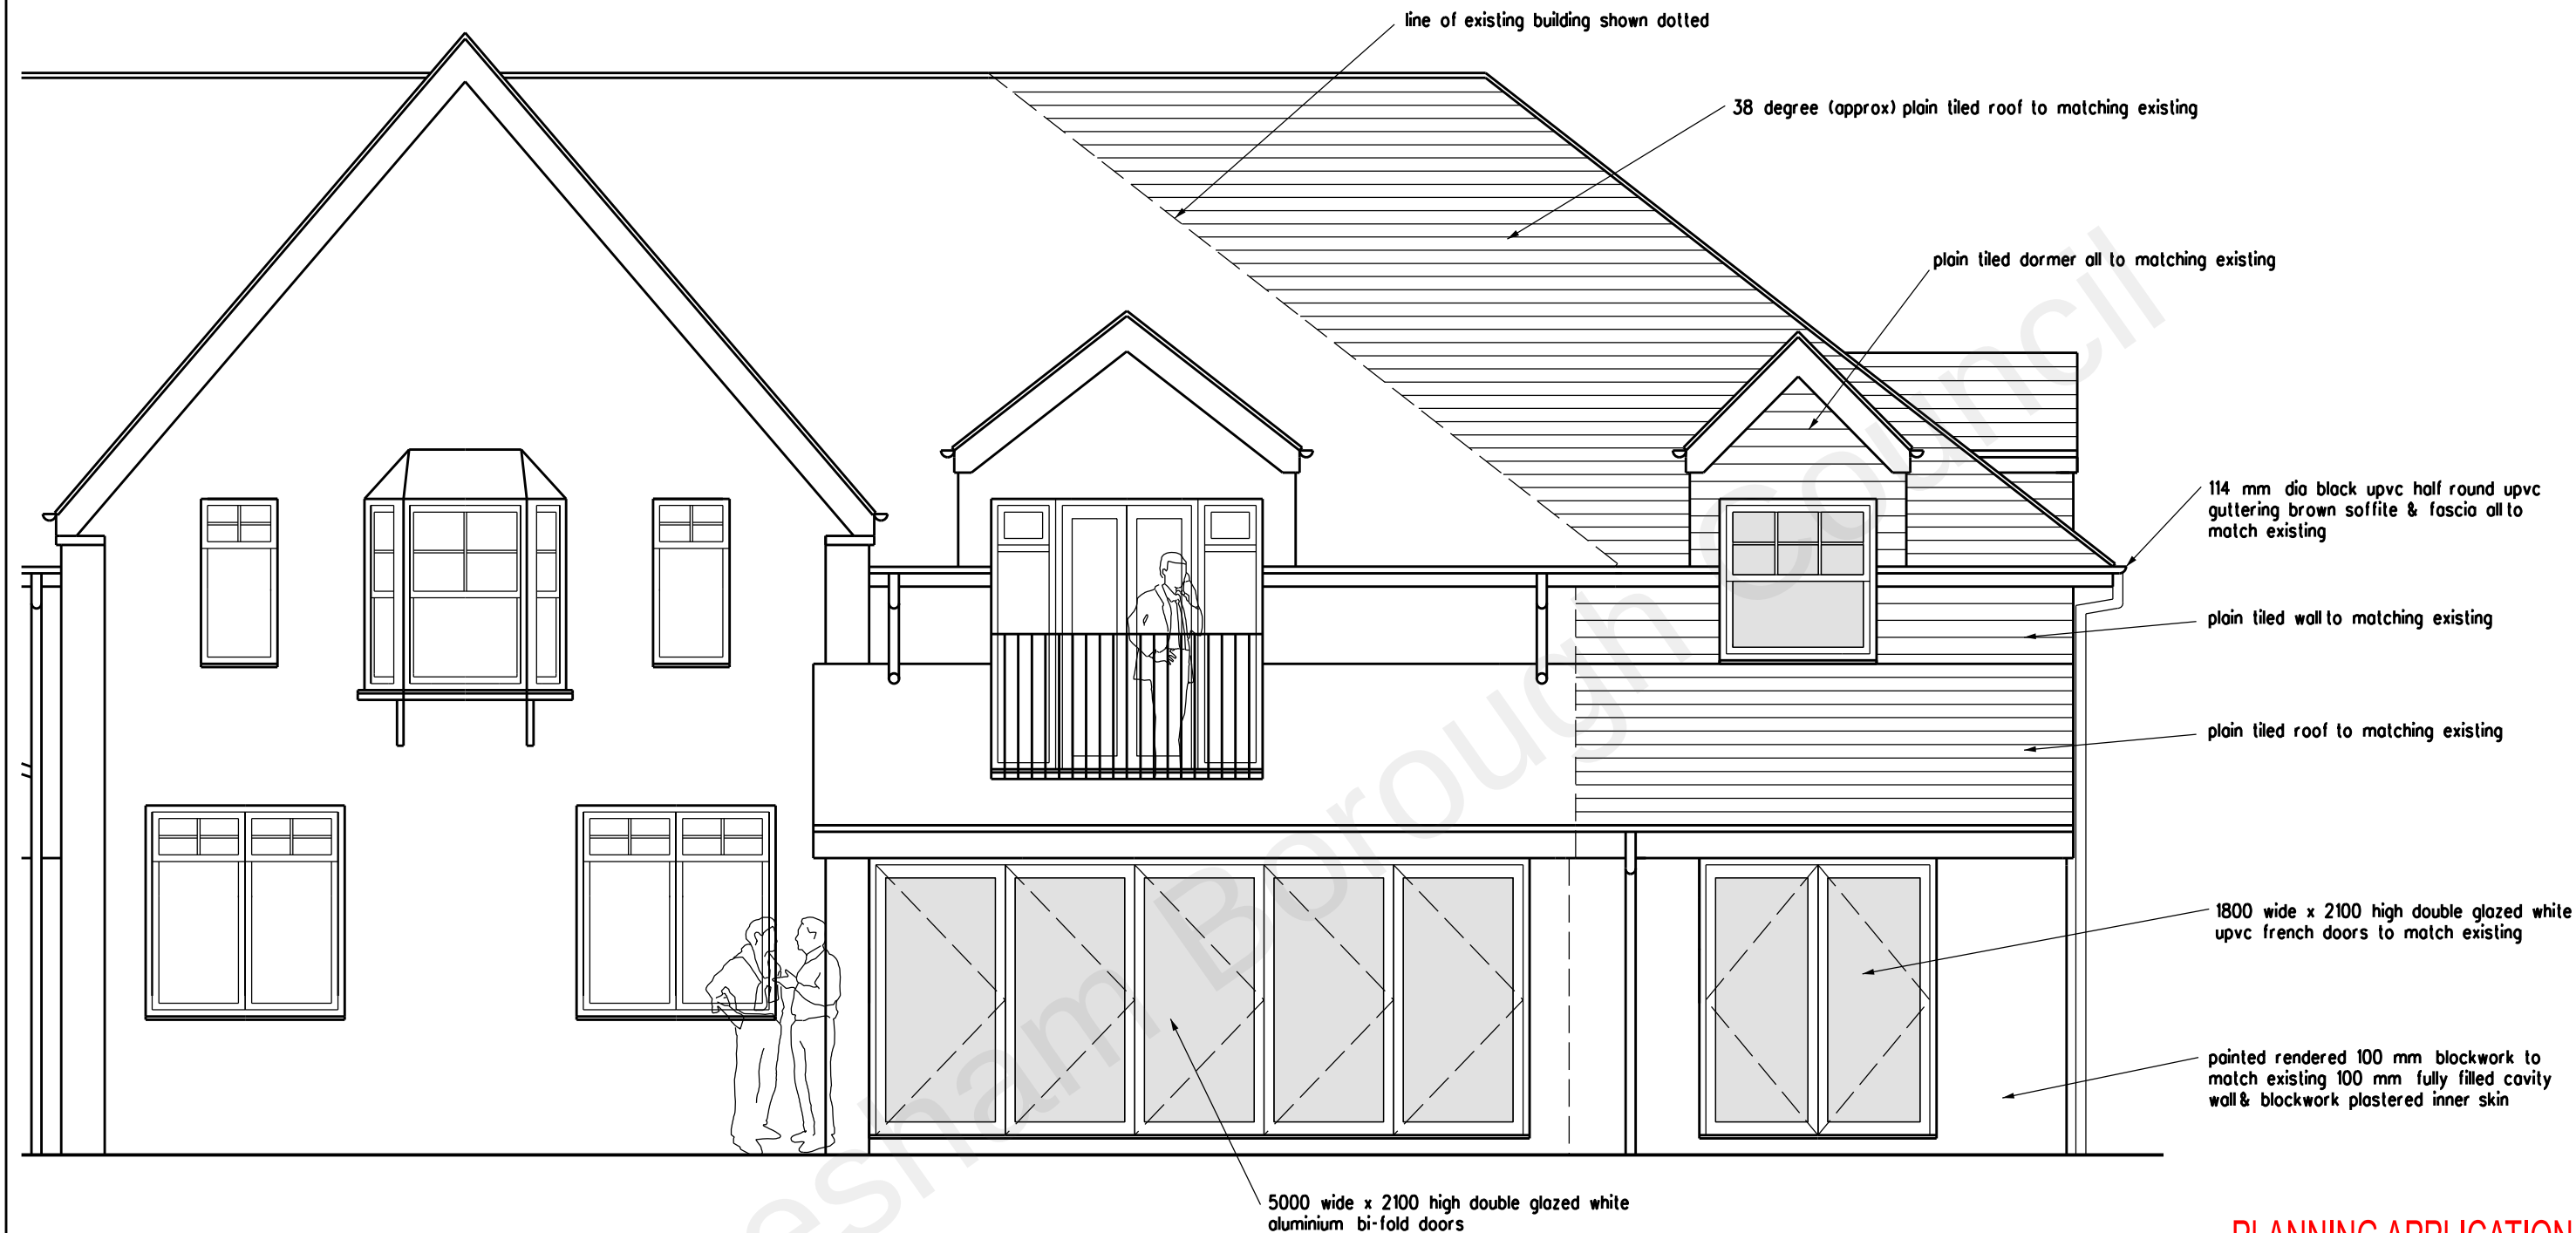

PLANNING APPLICATION

REVISION
ARCHITECT
TA ARCHITECTS
11 JOYDENS WOOD ROAD BEXLEY
KENT DA5 2HS Tel 07905 130591
ta140256@googlemail.com

JOB
PROPOSED SIDE EXTENSION AT
TANNERS GRANGE TANYARD HILL
SHORNE KENT DA12 3EN

DRAWING
PART FRONT NORTH ELEVATION

FOR FULL ELEVATION SEE DRAWING No SG/14

0 1 2 3 4 5 metres

SCALE
1:50 AT A3
DATE
JAN 2022

DRAWING NO.
SG/17