


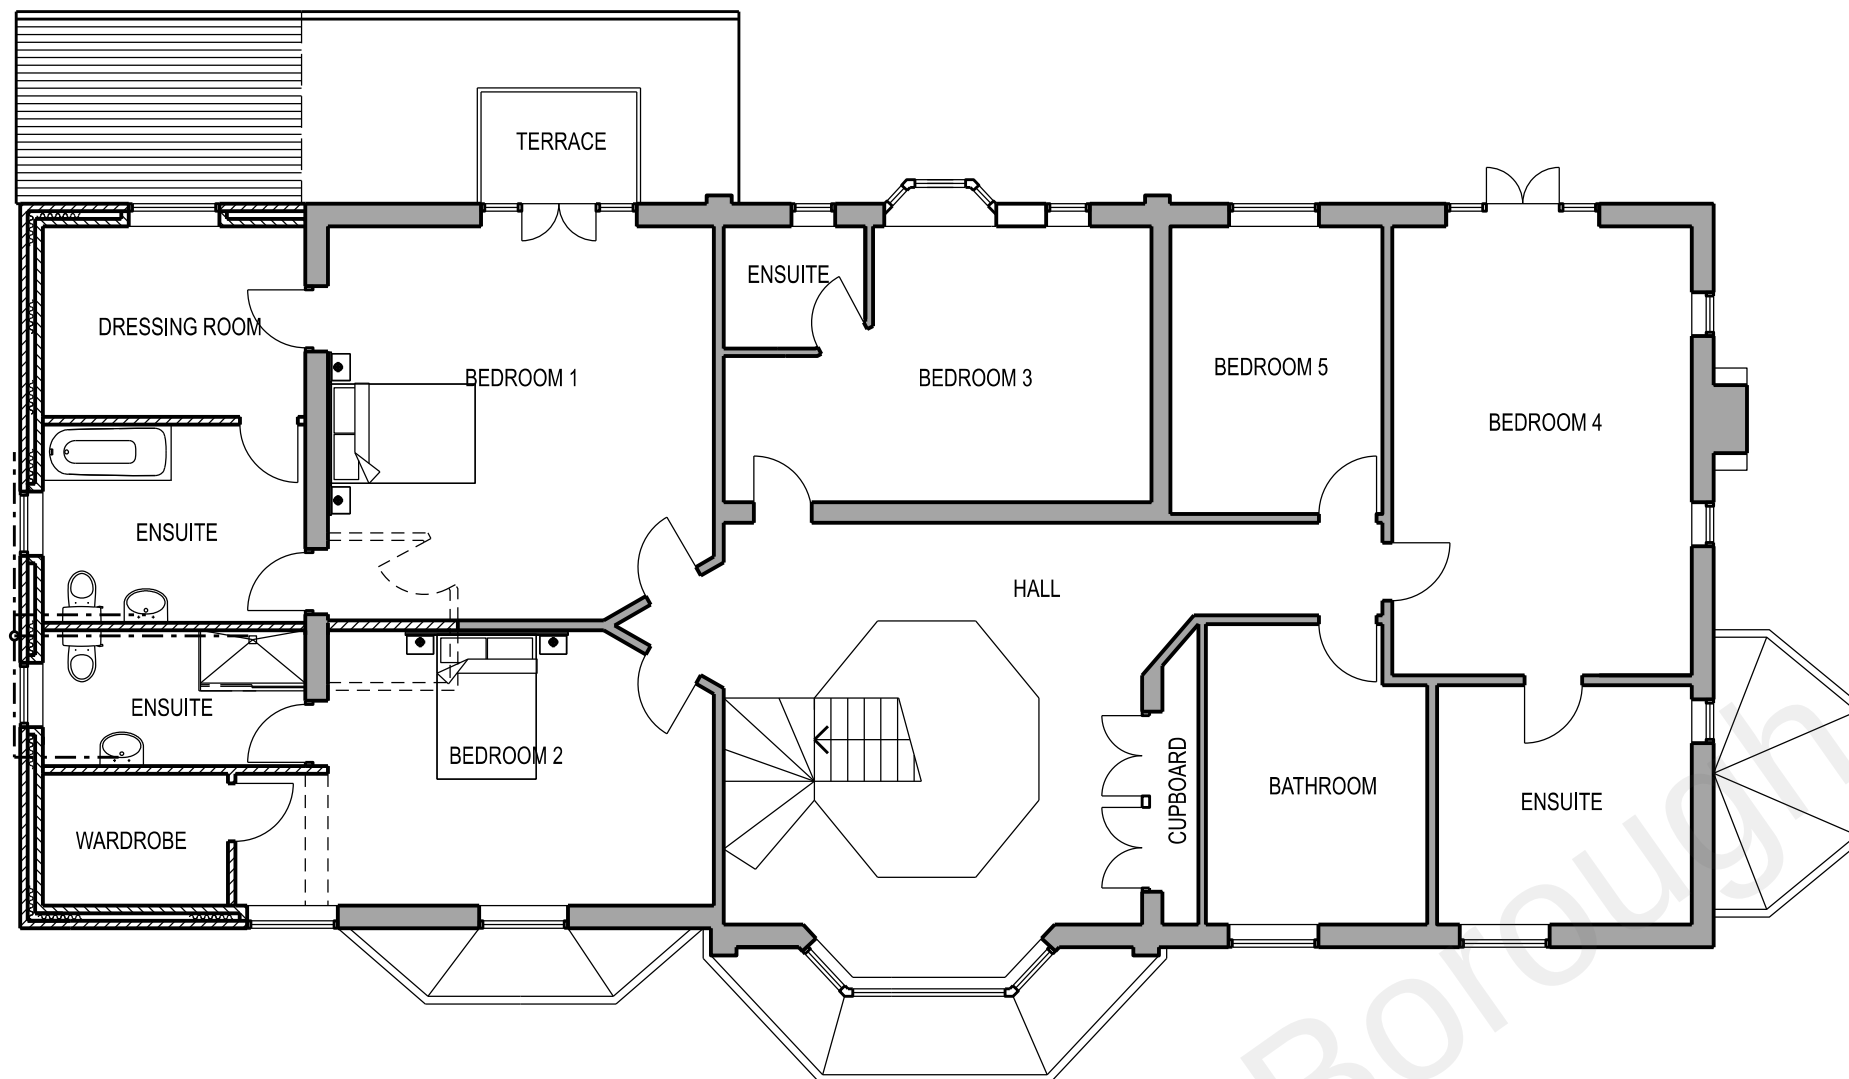

FIRST FLOOR PLAN FOR LARGER SCALE PLAN SEE DRAWING No SG16



SIDE EAST ELEVATION FOR LARGER SCALE ELEVATION
SEE DRAWING No SG18



REAR SOUTH ELEVATION FOR LARGER SCALE ELEVATION SEE DRAWING No SG19



PLANNING APPLICATION

REVISION DATE

ARCHITECT
TA ARCHITECTS
11 JOYDENS WOOD ROAD BEXLEY
KENT DA5 2HS Tel 07905 130591
ta140256@googlemail.com

JOB
PROPOSED SIDE EXTENSION AT
TANNERS GRANGE TANYARD HILL
SHORNE KENT DA12 3EN

DRAWING
PROPOSED FIRST FLOOR PLAN
REAR SOUTH AND SIDE EAST
ELEVATIONS

SCALE 1:100 AT A3 DATE JAN 2022

DRAWING NO.
SG/14