


Proposed North East Elevation



Proposed North West Elevation



Proposed South West Elevation

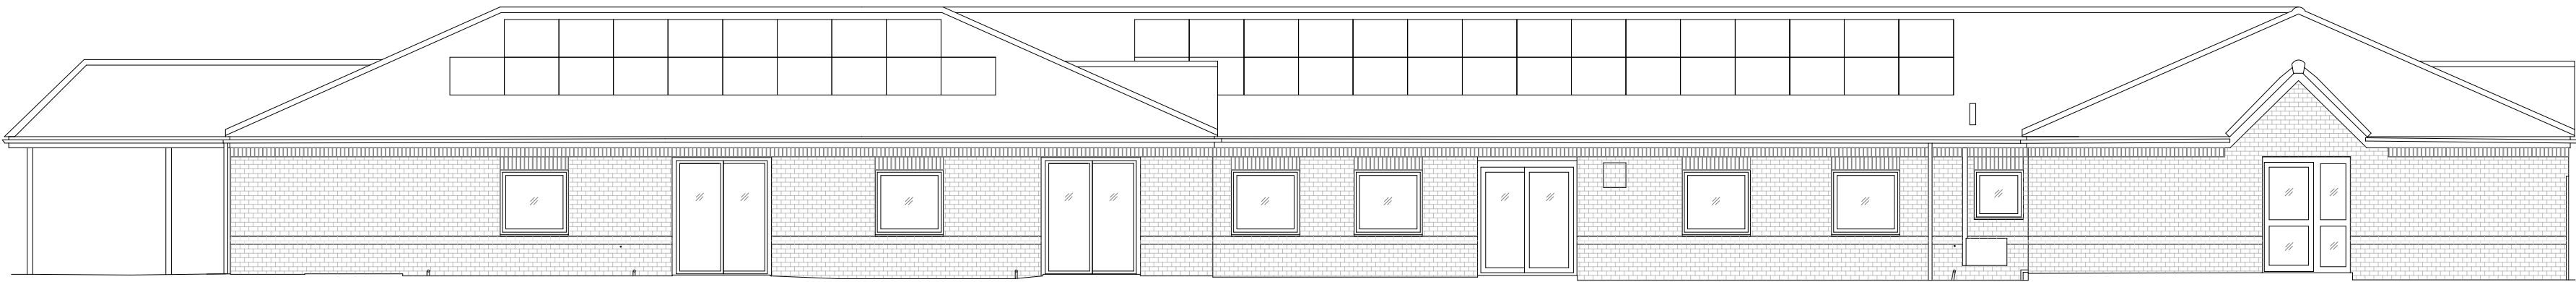

Proposed South East Elevation

B	23/05/24	Drawing updated from Planning Officer comments to link block.	CM	JB
A	22/01/24	Drawing updated from survey.	CM	JB
-	02/10/23	Original Drawing	LW	JB
Rev	Date	Revision Description	Drawn By	Approved By



ARCHITECTS

6 Pioneer Court, Darlington, DL1 4WD
t: 01325 464 111
e: studio@adgarchitects.co.uk
w: www.adgarchitects.co.uk

Client				
Belmont Healthcare				
Project Information				
Proposed Conversion and Refurbishment of Existing Care Home Unit				
Drawing Title				
Proposed Elevations				
A1 Scale		A3 Scale		
1:100		1:200		
Job Number		Drawing Number		Revision
H.21.104		(21) 2		B
Drawing Issue				
PLANNING				
© Copyright 2018 ADG Architects Ltd.				