




The Contractor is to check all dimensions on site and report any discrepancies to the Contract Administrator. This drawing is to be read in conjunction with all other standard documentation.

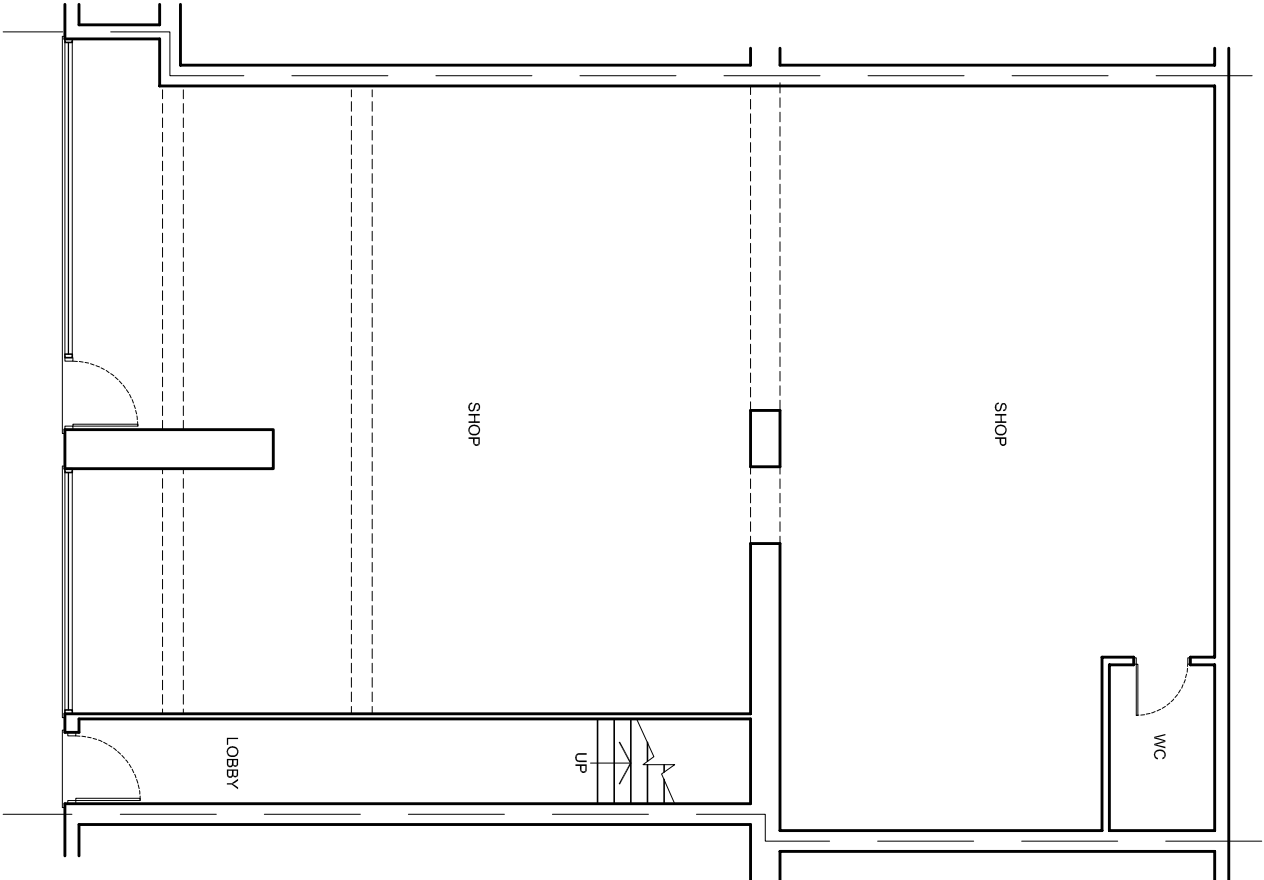

EXISTING GROUND FLOOR PLAN

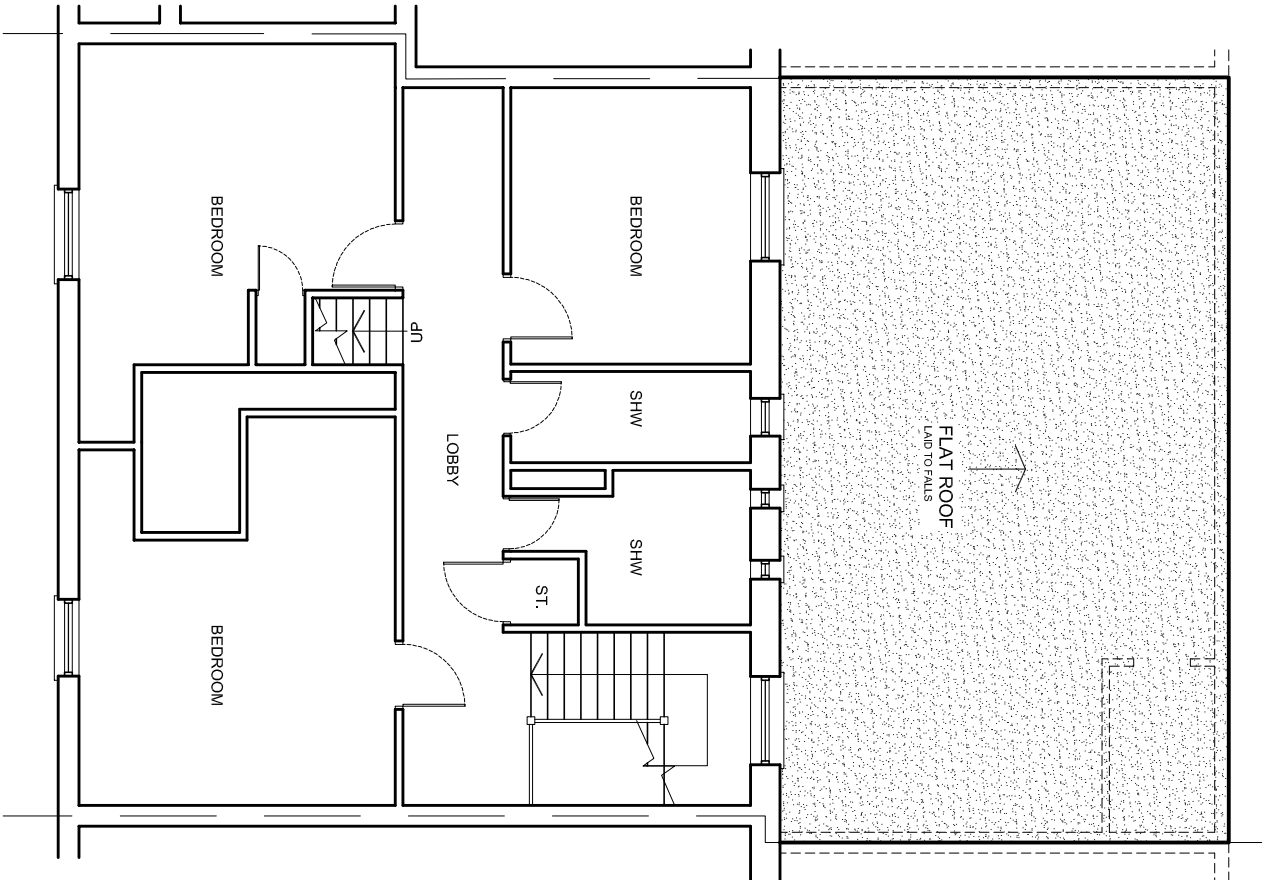

EXISTING FIRST FLOOR PLAN

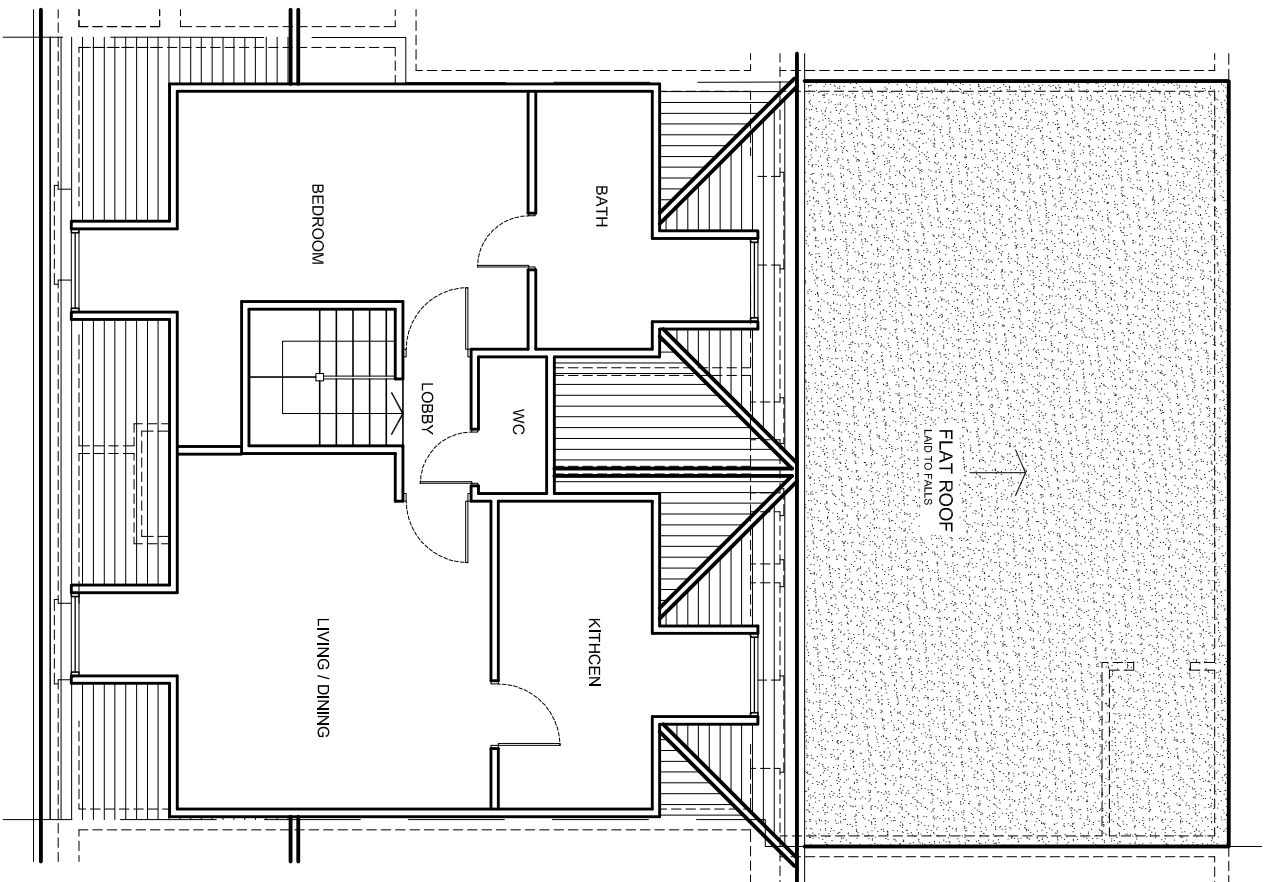

EXISTING LOFT PLAN



LOCATION PLAN - SCALE 1:1250

rev.	description	date	chkd.
	93 Colmandene Crescent, Orpington, Kent BR5 2RA		
	020 3004 9238		
	07931 931 035		
	s.nagpal@dapconsultants.co.uk		
	www.dapconsultants.co.uk		

project : 4-5 Milton Roadd
Gravesend

drawing title :

Existing Floor Plans

drawn:	chkd :	date:
MV	SS	04.01.2023
status:	scale:	rev no:
Planning	1:100@A3	
proj no : 2531	drg no: 01	rev no: