


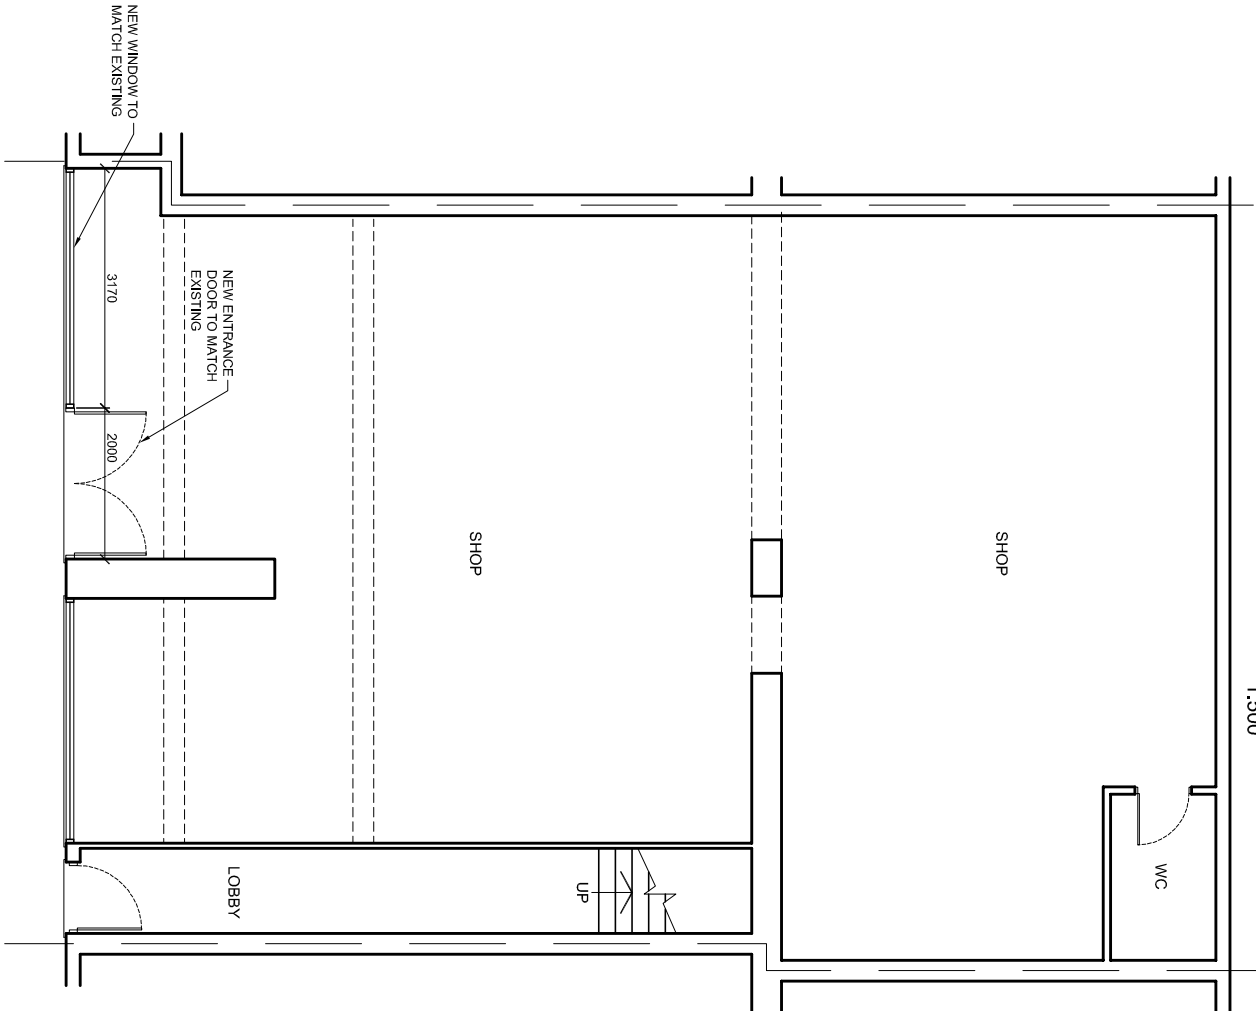


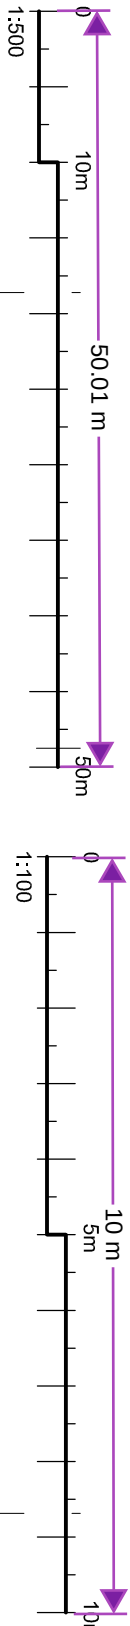

PROPOSED GROUND FLOOR PLAN

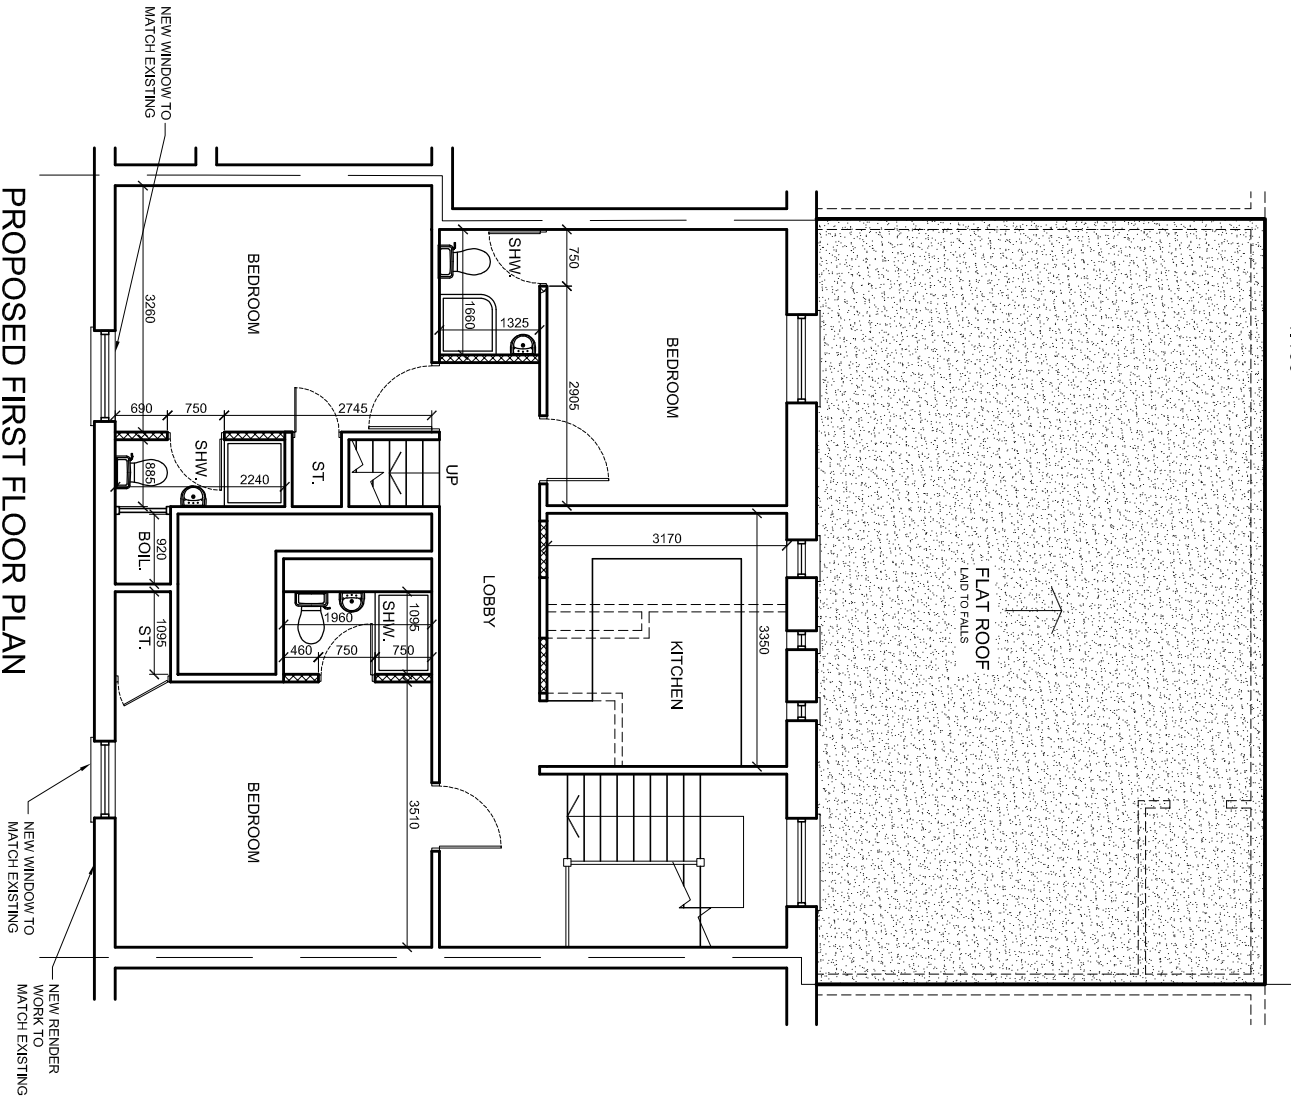


PROPOSED FIRST FLOOR PLAN

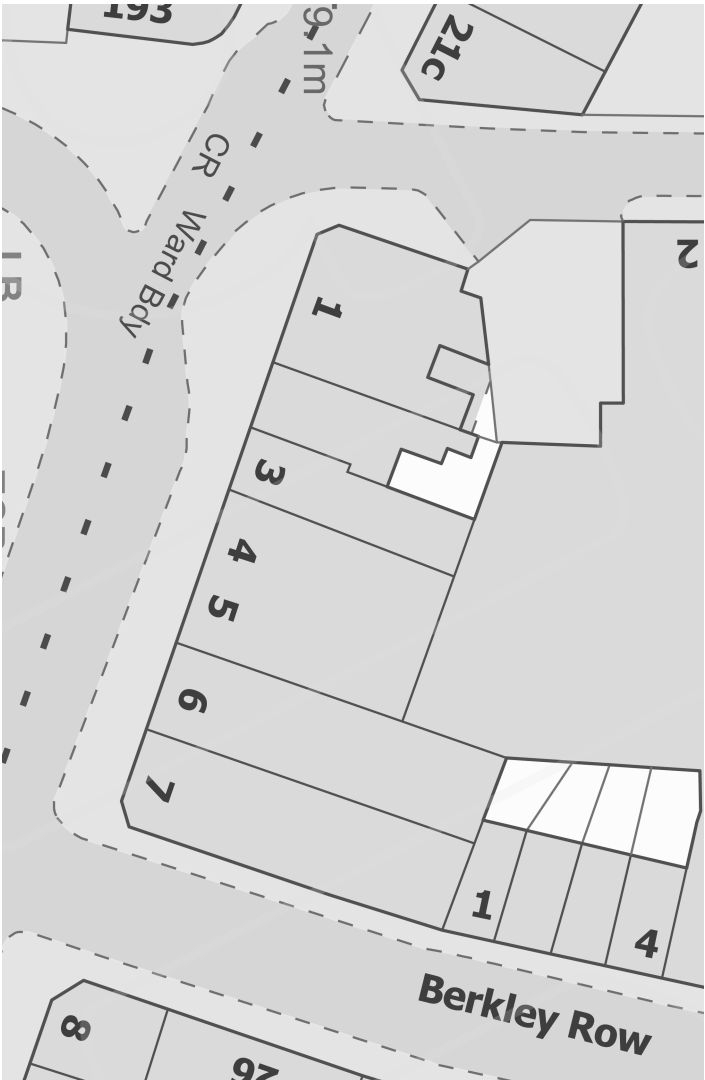


EXISTING BLOCK PLAN

SCALE 1:500

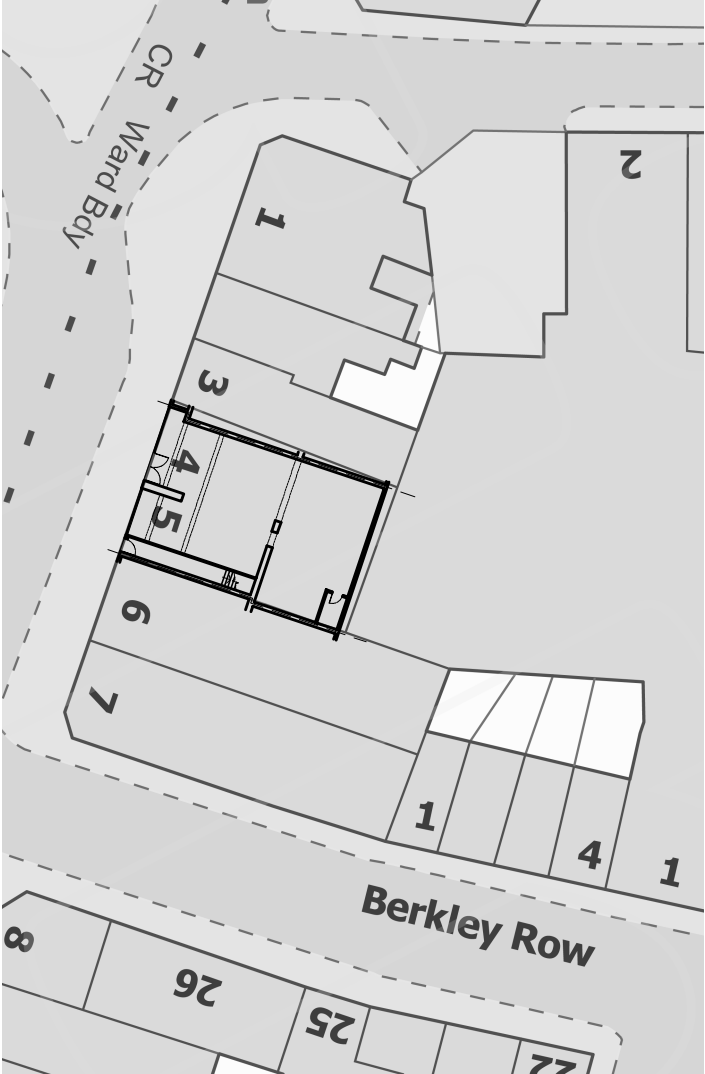

PROPOSED BLOCK PLAN

SCALE 1:500

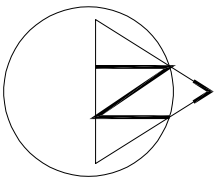

rev.	description	date	chkd.
	93 Colmandene Crescent, Orpington, Kent BR5 2RA 020 3004 9238 07931 931 035 s.nagpal@dapconsultants.co.uk www.dapconsultants.co.uk		

project : 4-5 Milton Roadd
Gravesend

drawing title :

Proposed Floor Plans and Block Plans

drawn: MV	chkd : SS	date:04.01.2024
status: Planning	scale: 1:100@A3	
proj no : 2531	drg no: 03	rev no: