




The Contractor is to check all dimensions on site and report any discrepancies to the Contract Administrator. This drawing is to be read in conjunction with all other standard documentation.

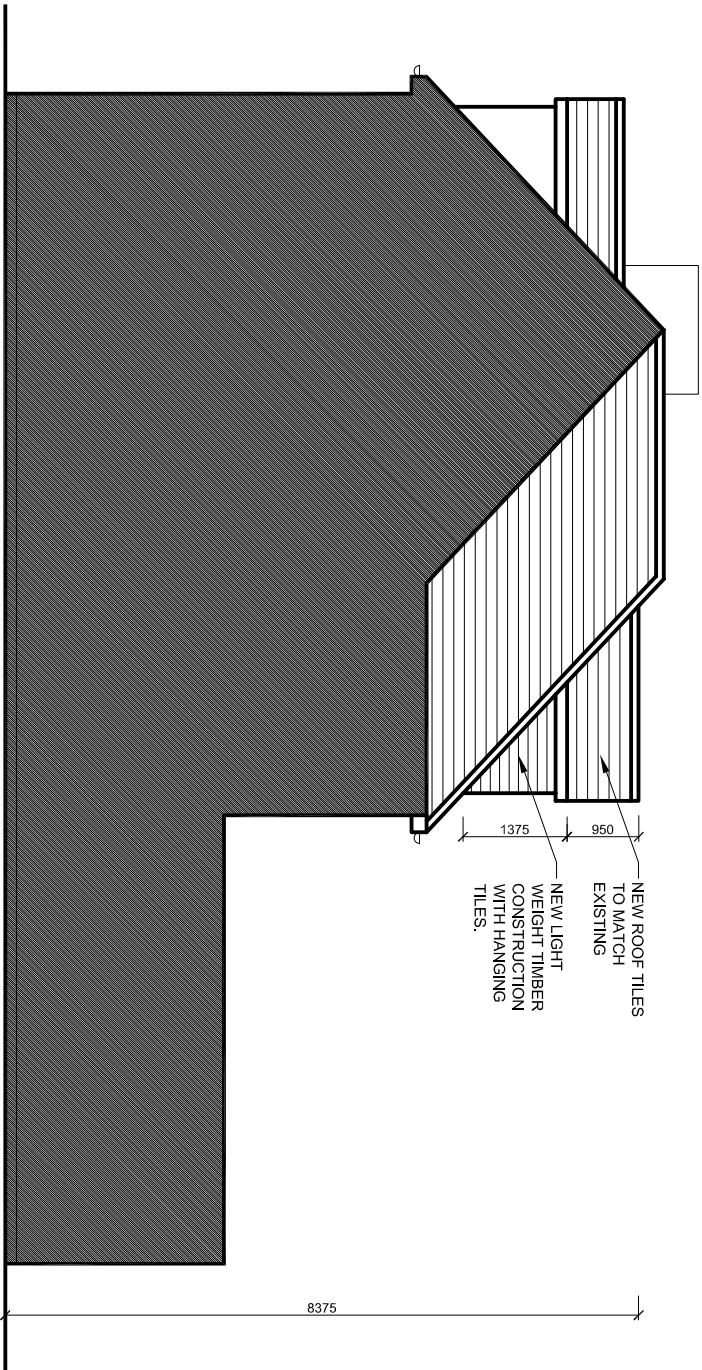


PROPOSED SIDE ELEVATION

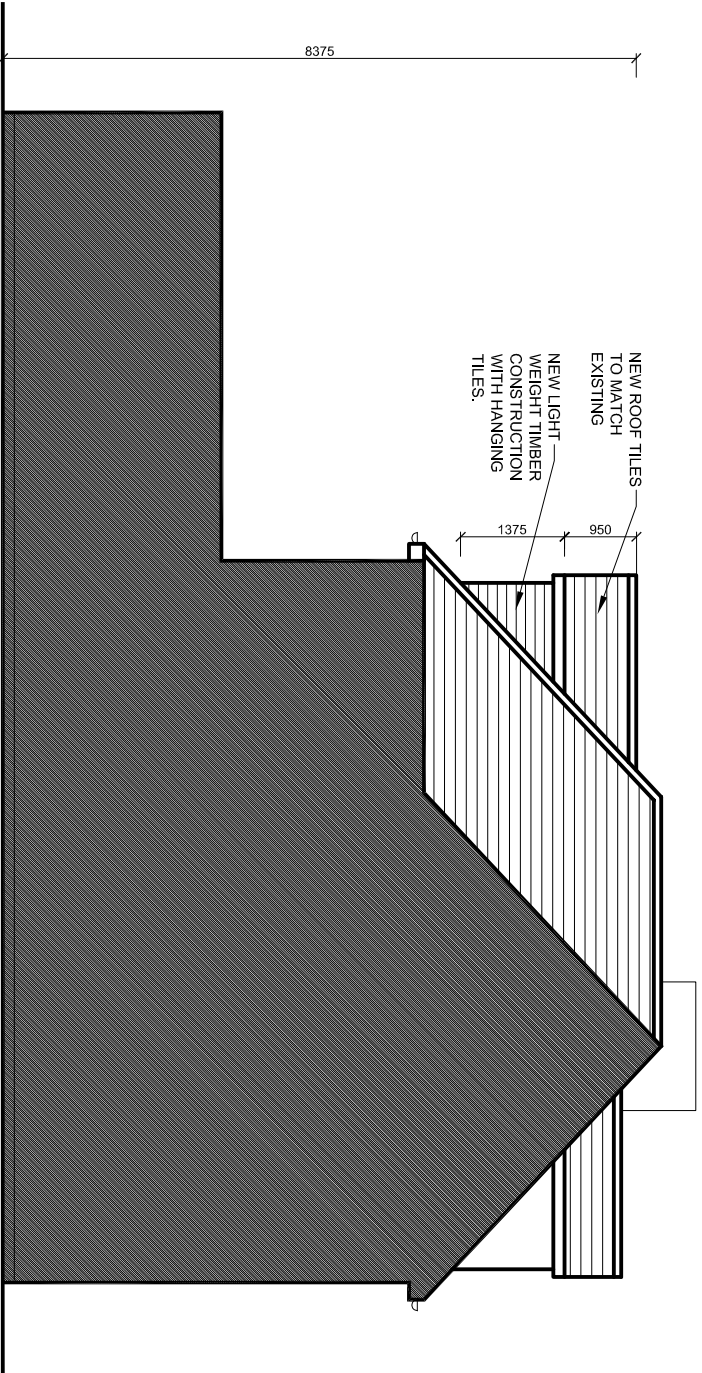

PROPOSED SIDE ELEVATION

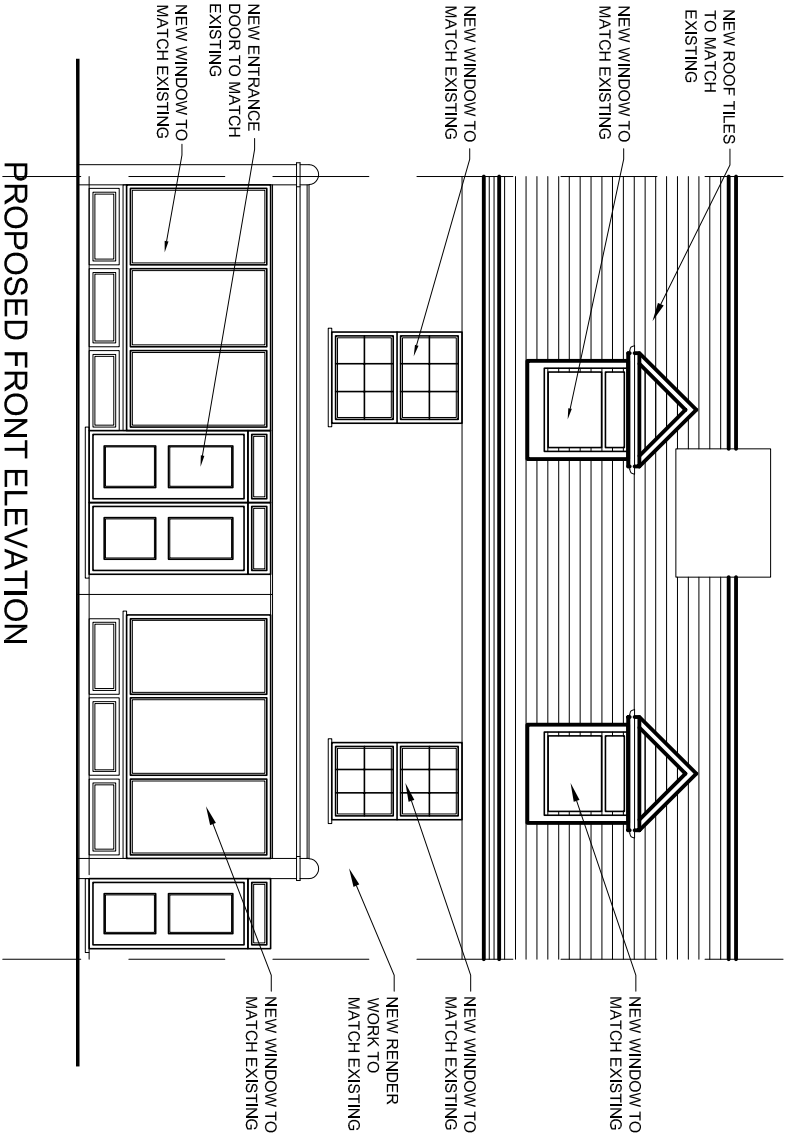

PROPOSED FRONT ELEVATION

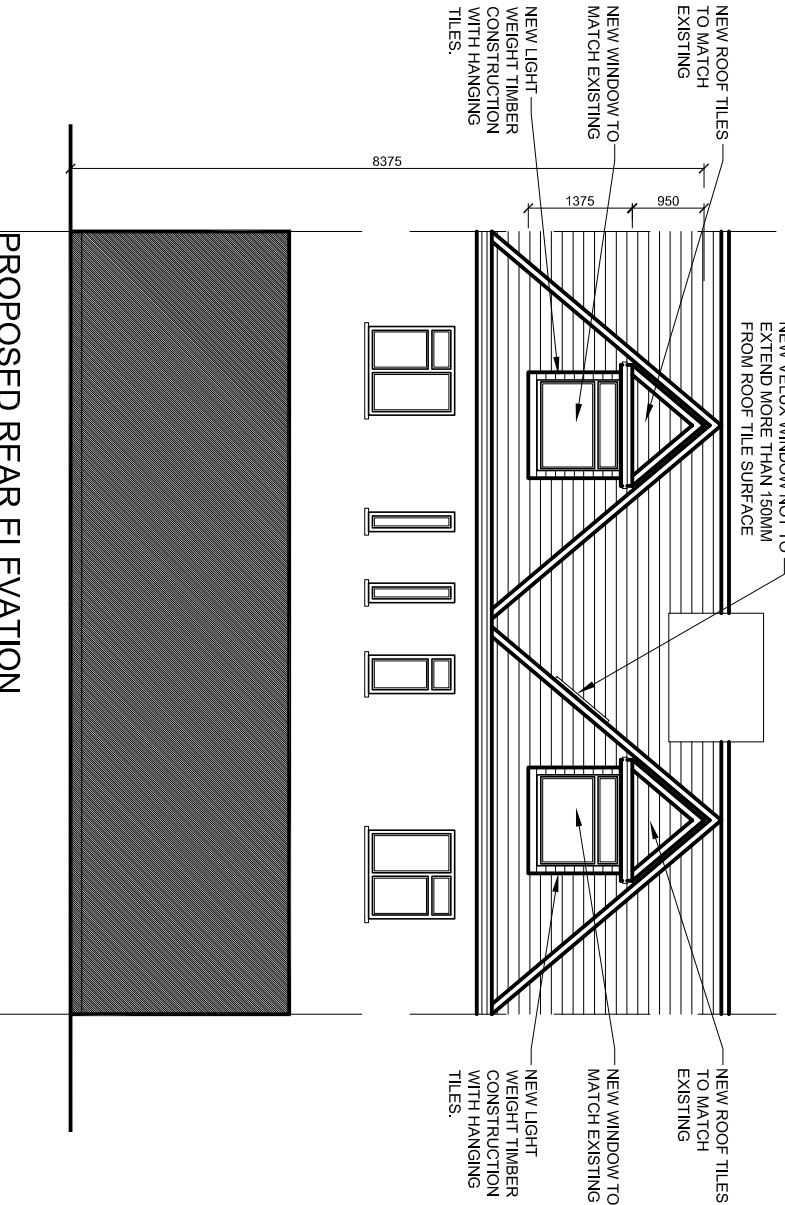

PROPOSED REAR ELEVATION

drawn: MV	chkd : SS	date:04.01.2024
status: Planning	scale: 1:100@A3	
proj no : 2531	drg no: 05	rev no: