





Side Elevation

Scale 1:100

 


Front Elevation

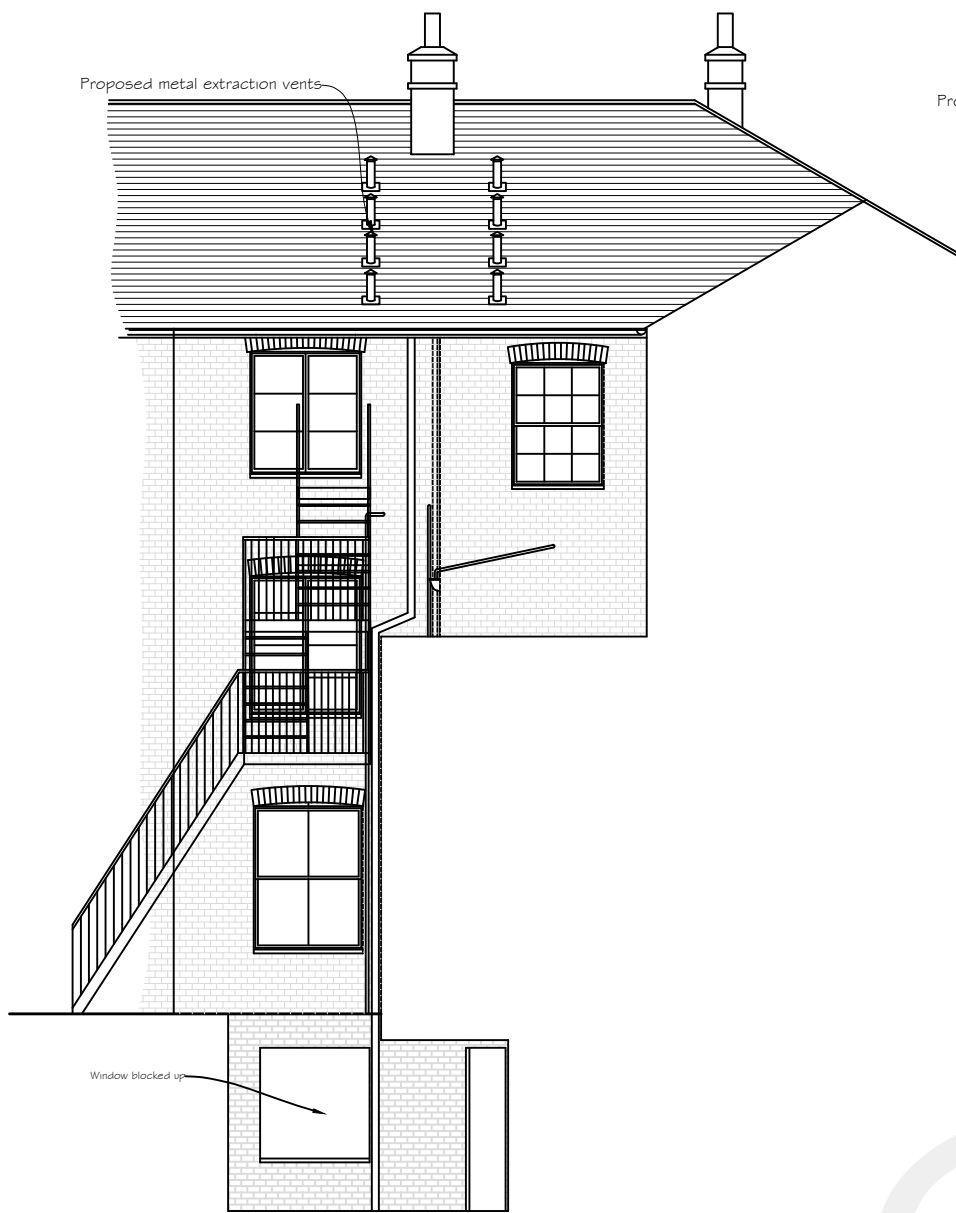

Part Rear Elevation

Scale 1:100


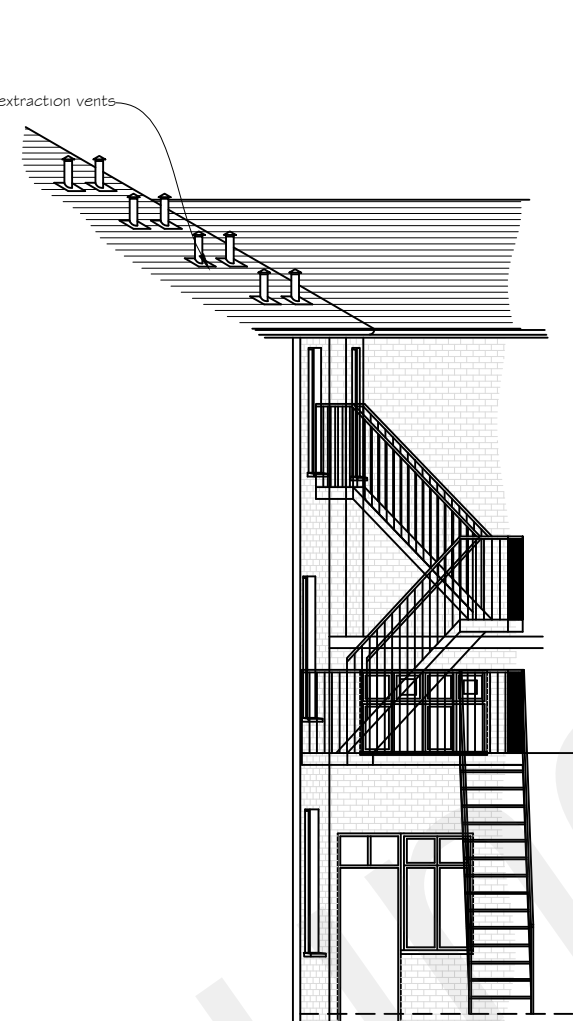


Part Side Elevation



Basement Floor Plan

Scale 1:50

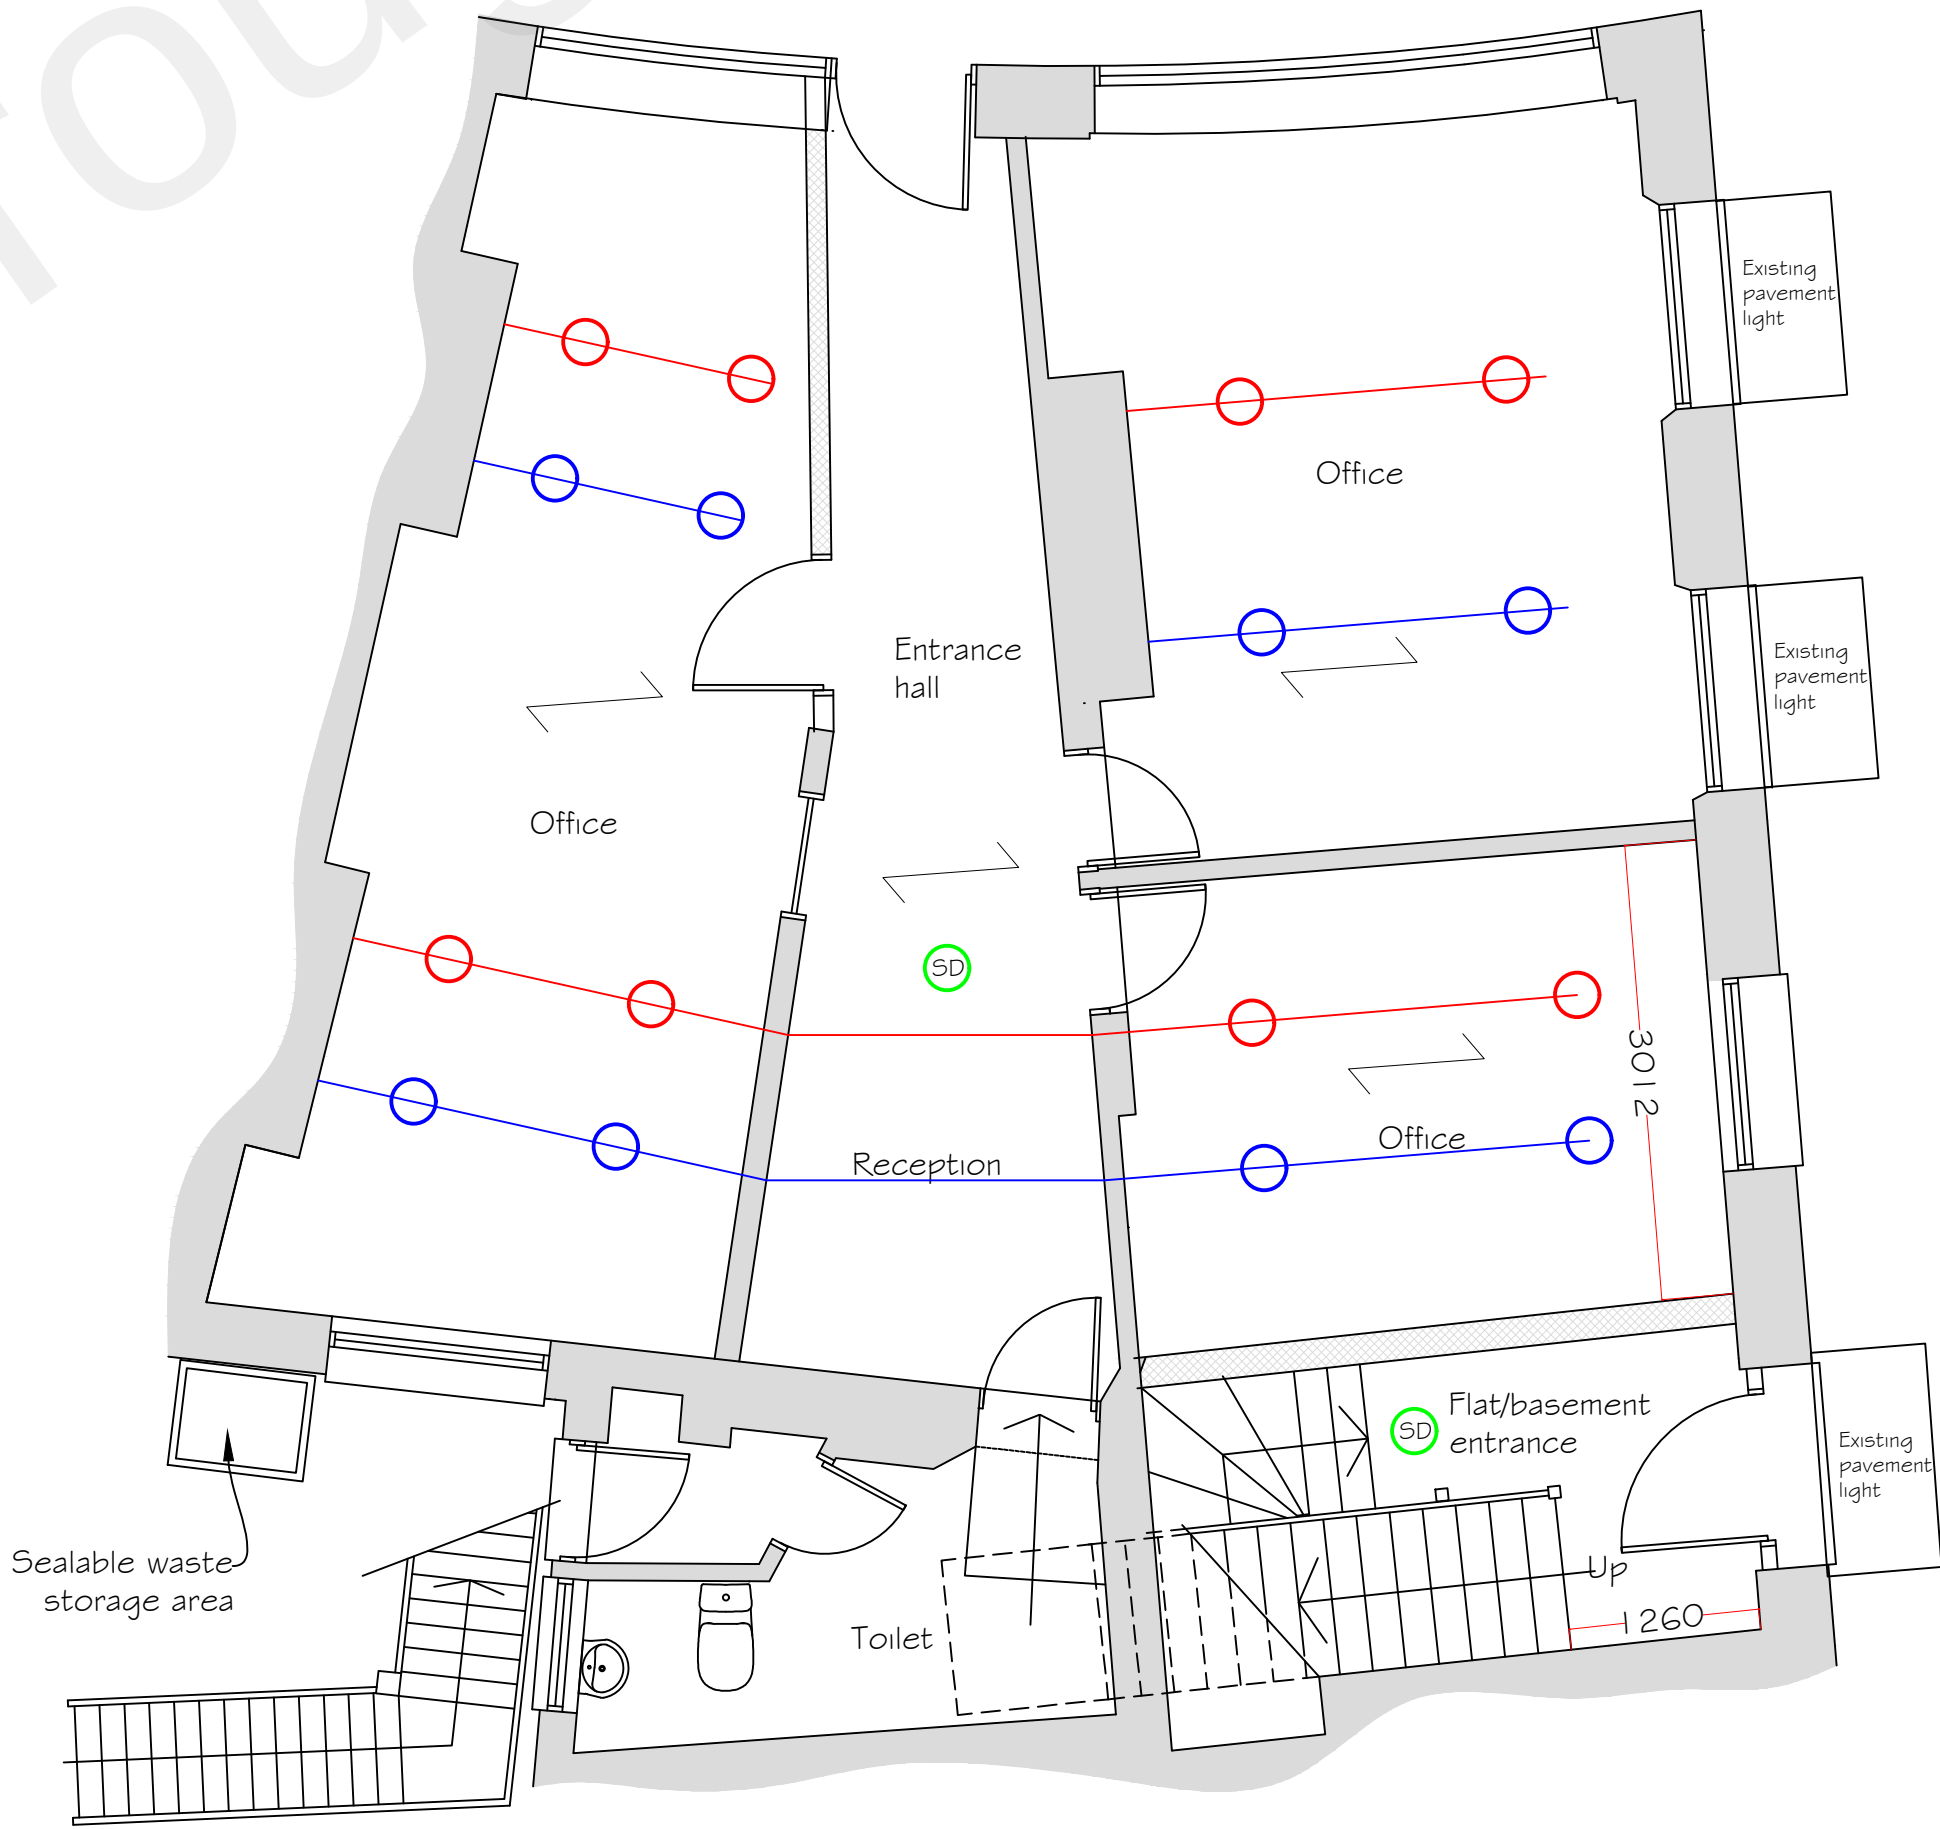 

Ground Floor Plan

Scale 1:50

Rev I- Smoke and heat detectors added. 16 February 2022
Rev H- Bins removed. 4 February 2022
Rev G- Internal vents amended. 9 January 2022
Rev F- Extraction vents amended. 9 January 2022
Rev E- Extraction vents added to roof. 7 December 2021
Rev D- Basement staircase amended. 3 December 2021
Rev C- Amended notation. 18 March 2021
Rev B- Additional information. 16 March 2021
Rev A- Bicycle store added. 6 March 2021

Synergy Planning & Property Consultants Ltd Suite 6 Laser Quay Marine City Centre Rochester Kent ME2 4HU		
Client	S Rana & A Asghar	
Address	6 Berkley Crescent Gravesend Kent and 48 Harmer Street Gravesend Kent	
Drawing title	Proposed basement and first floor plans	
Scale	1:50/1:100 at A1	
Date	15 Sept 2020	Drawn by
Drawing No	20/297/03	I