



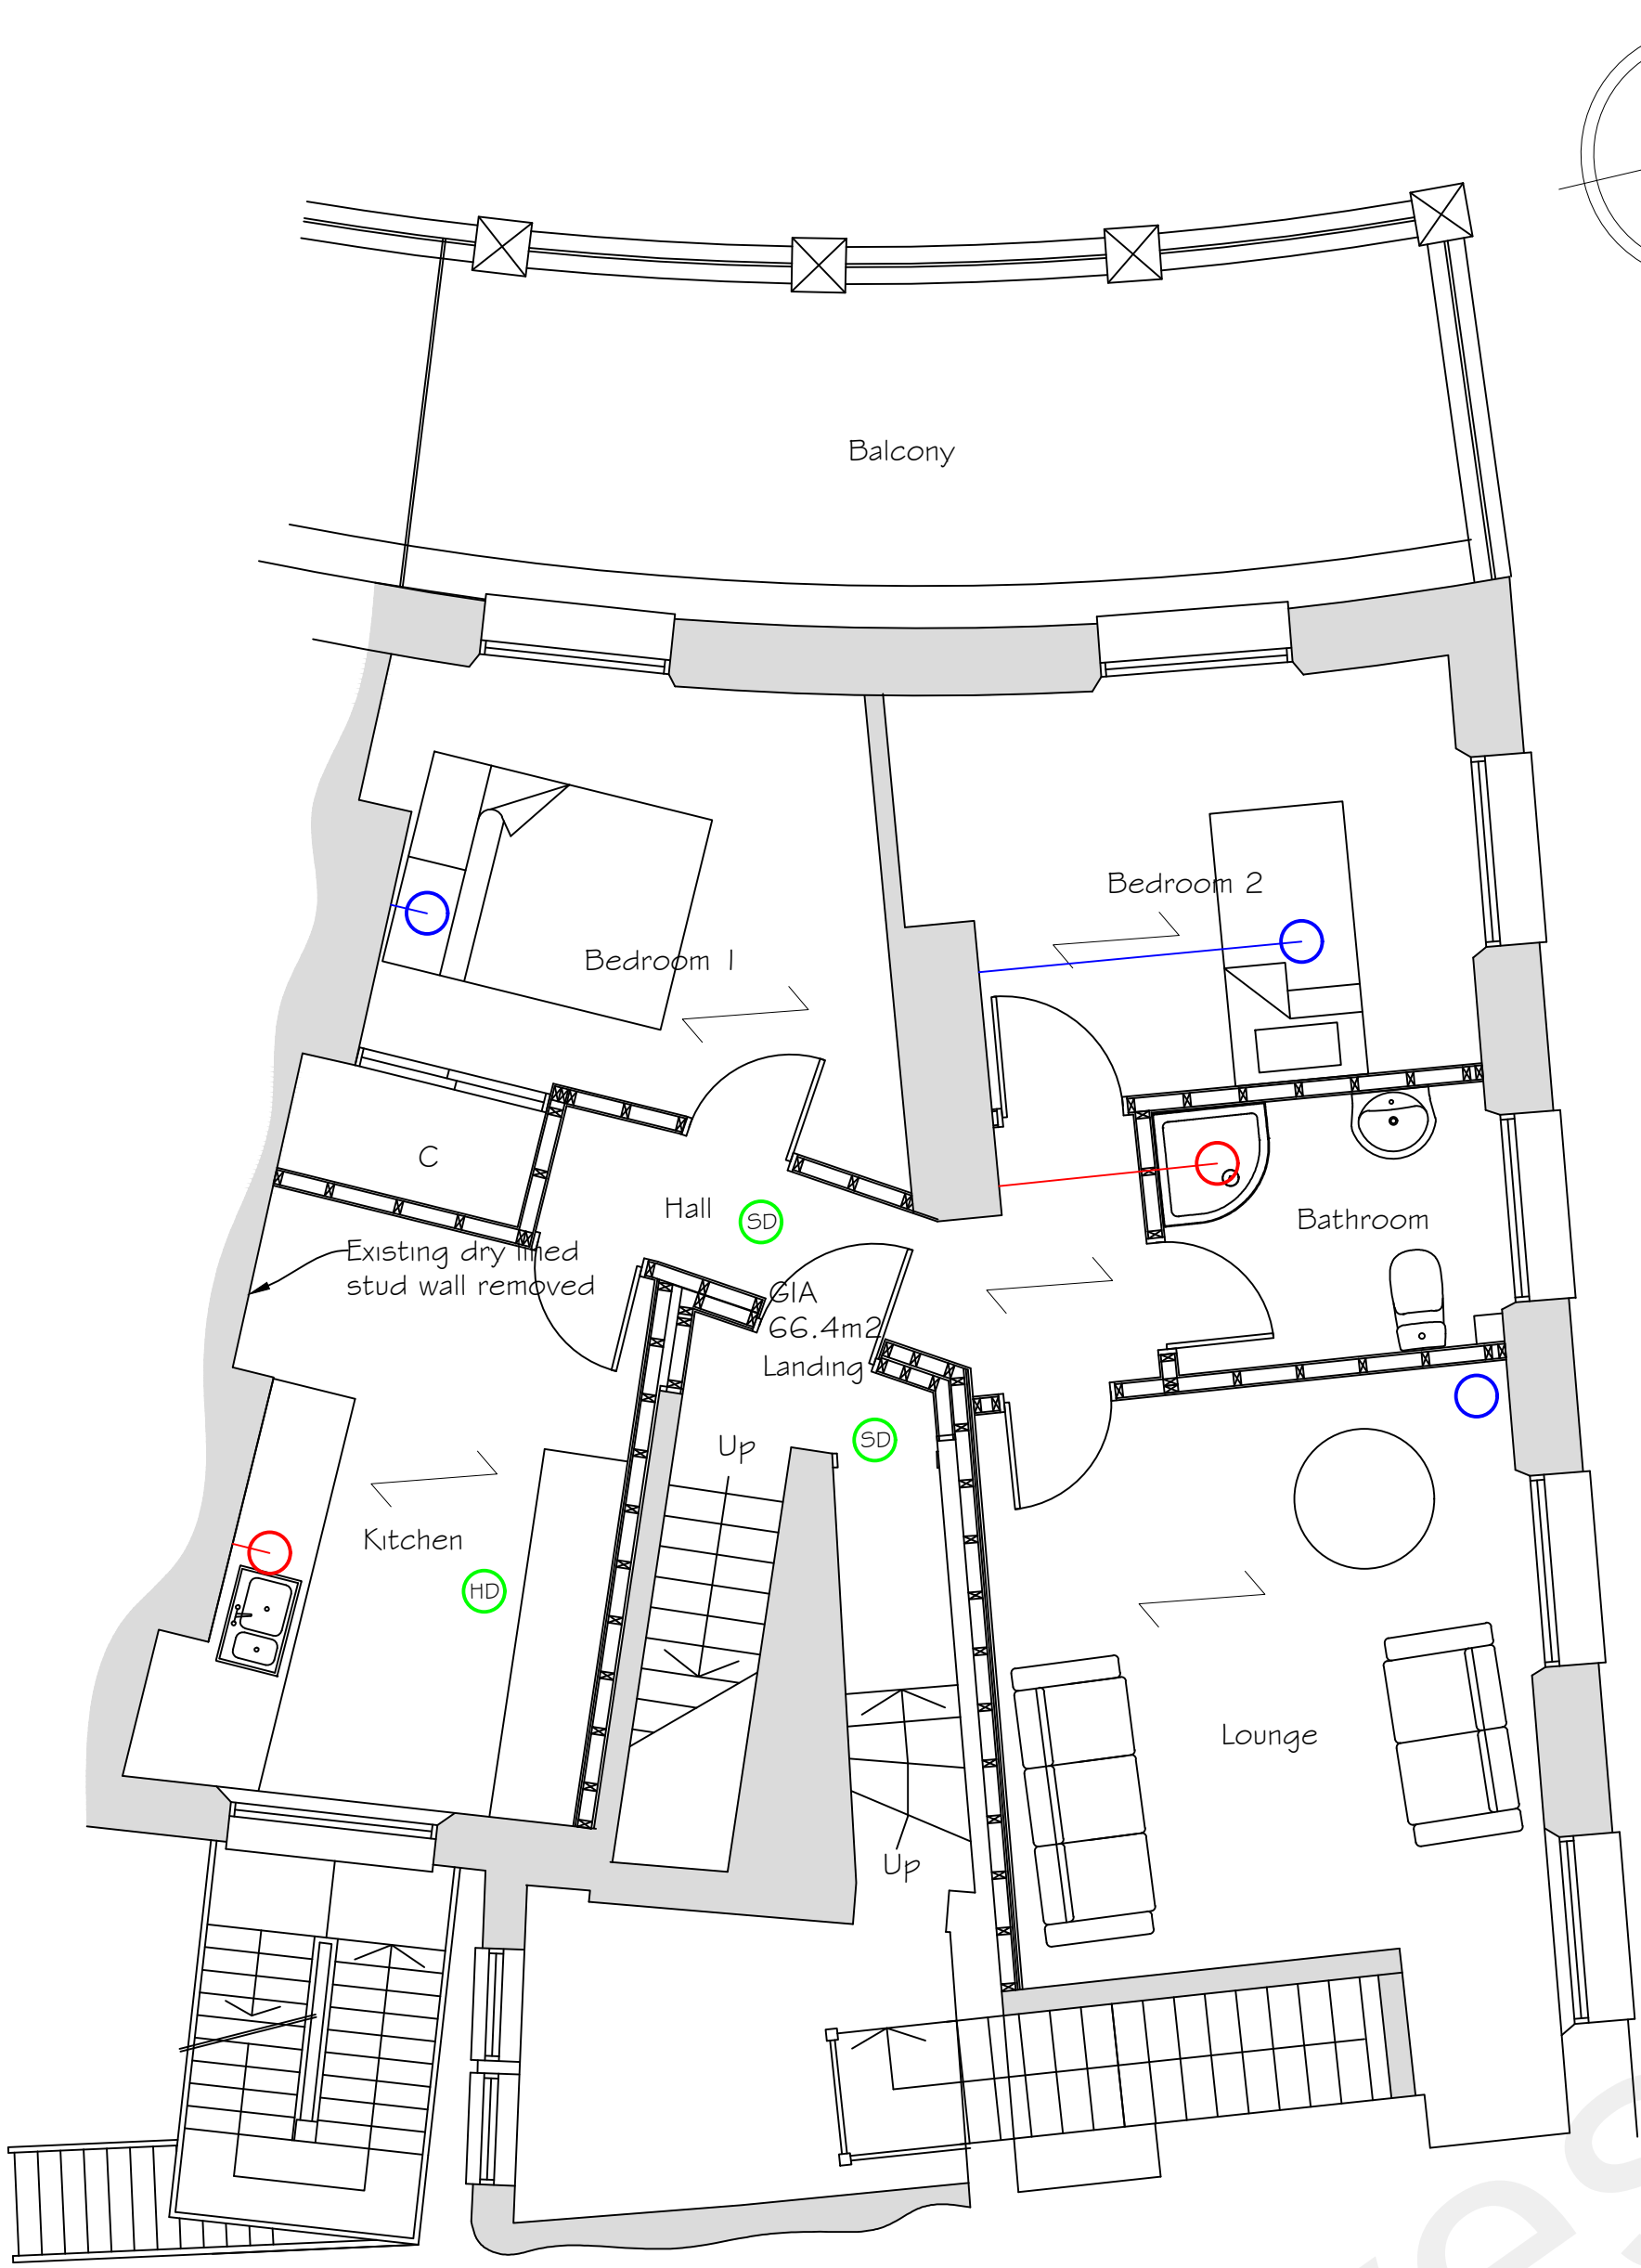


First Floor Plan

Scale 1:50


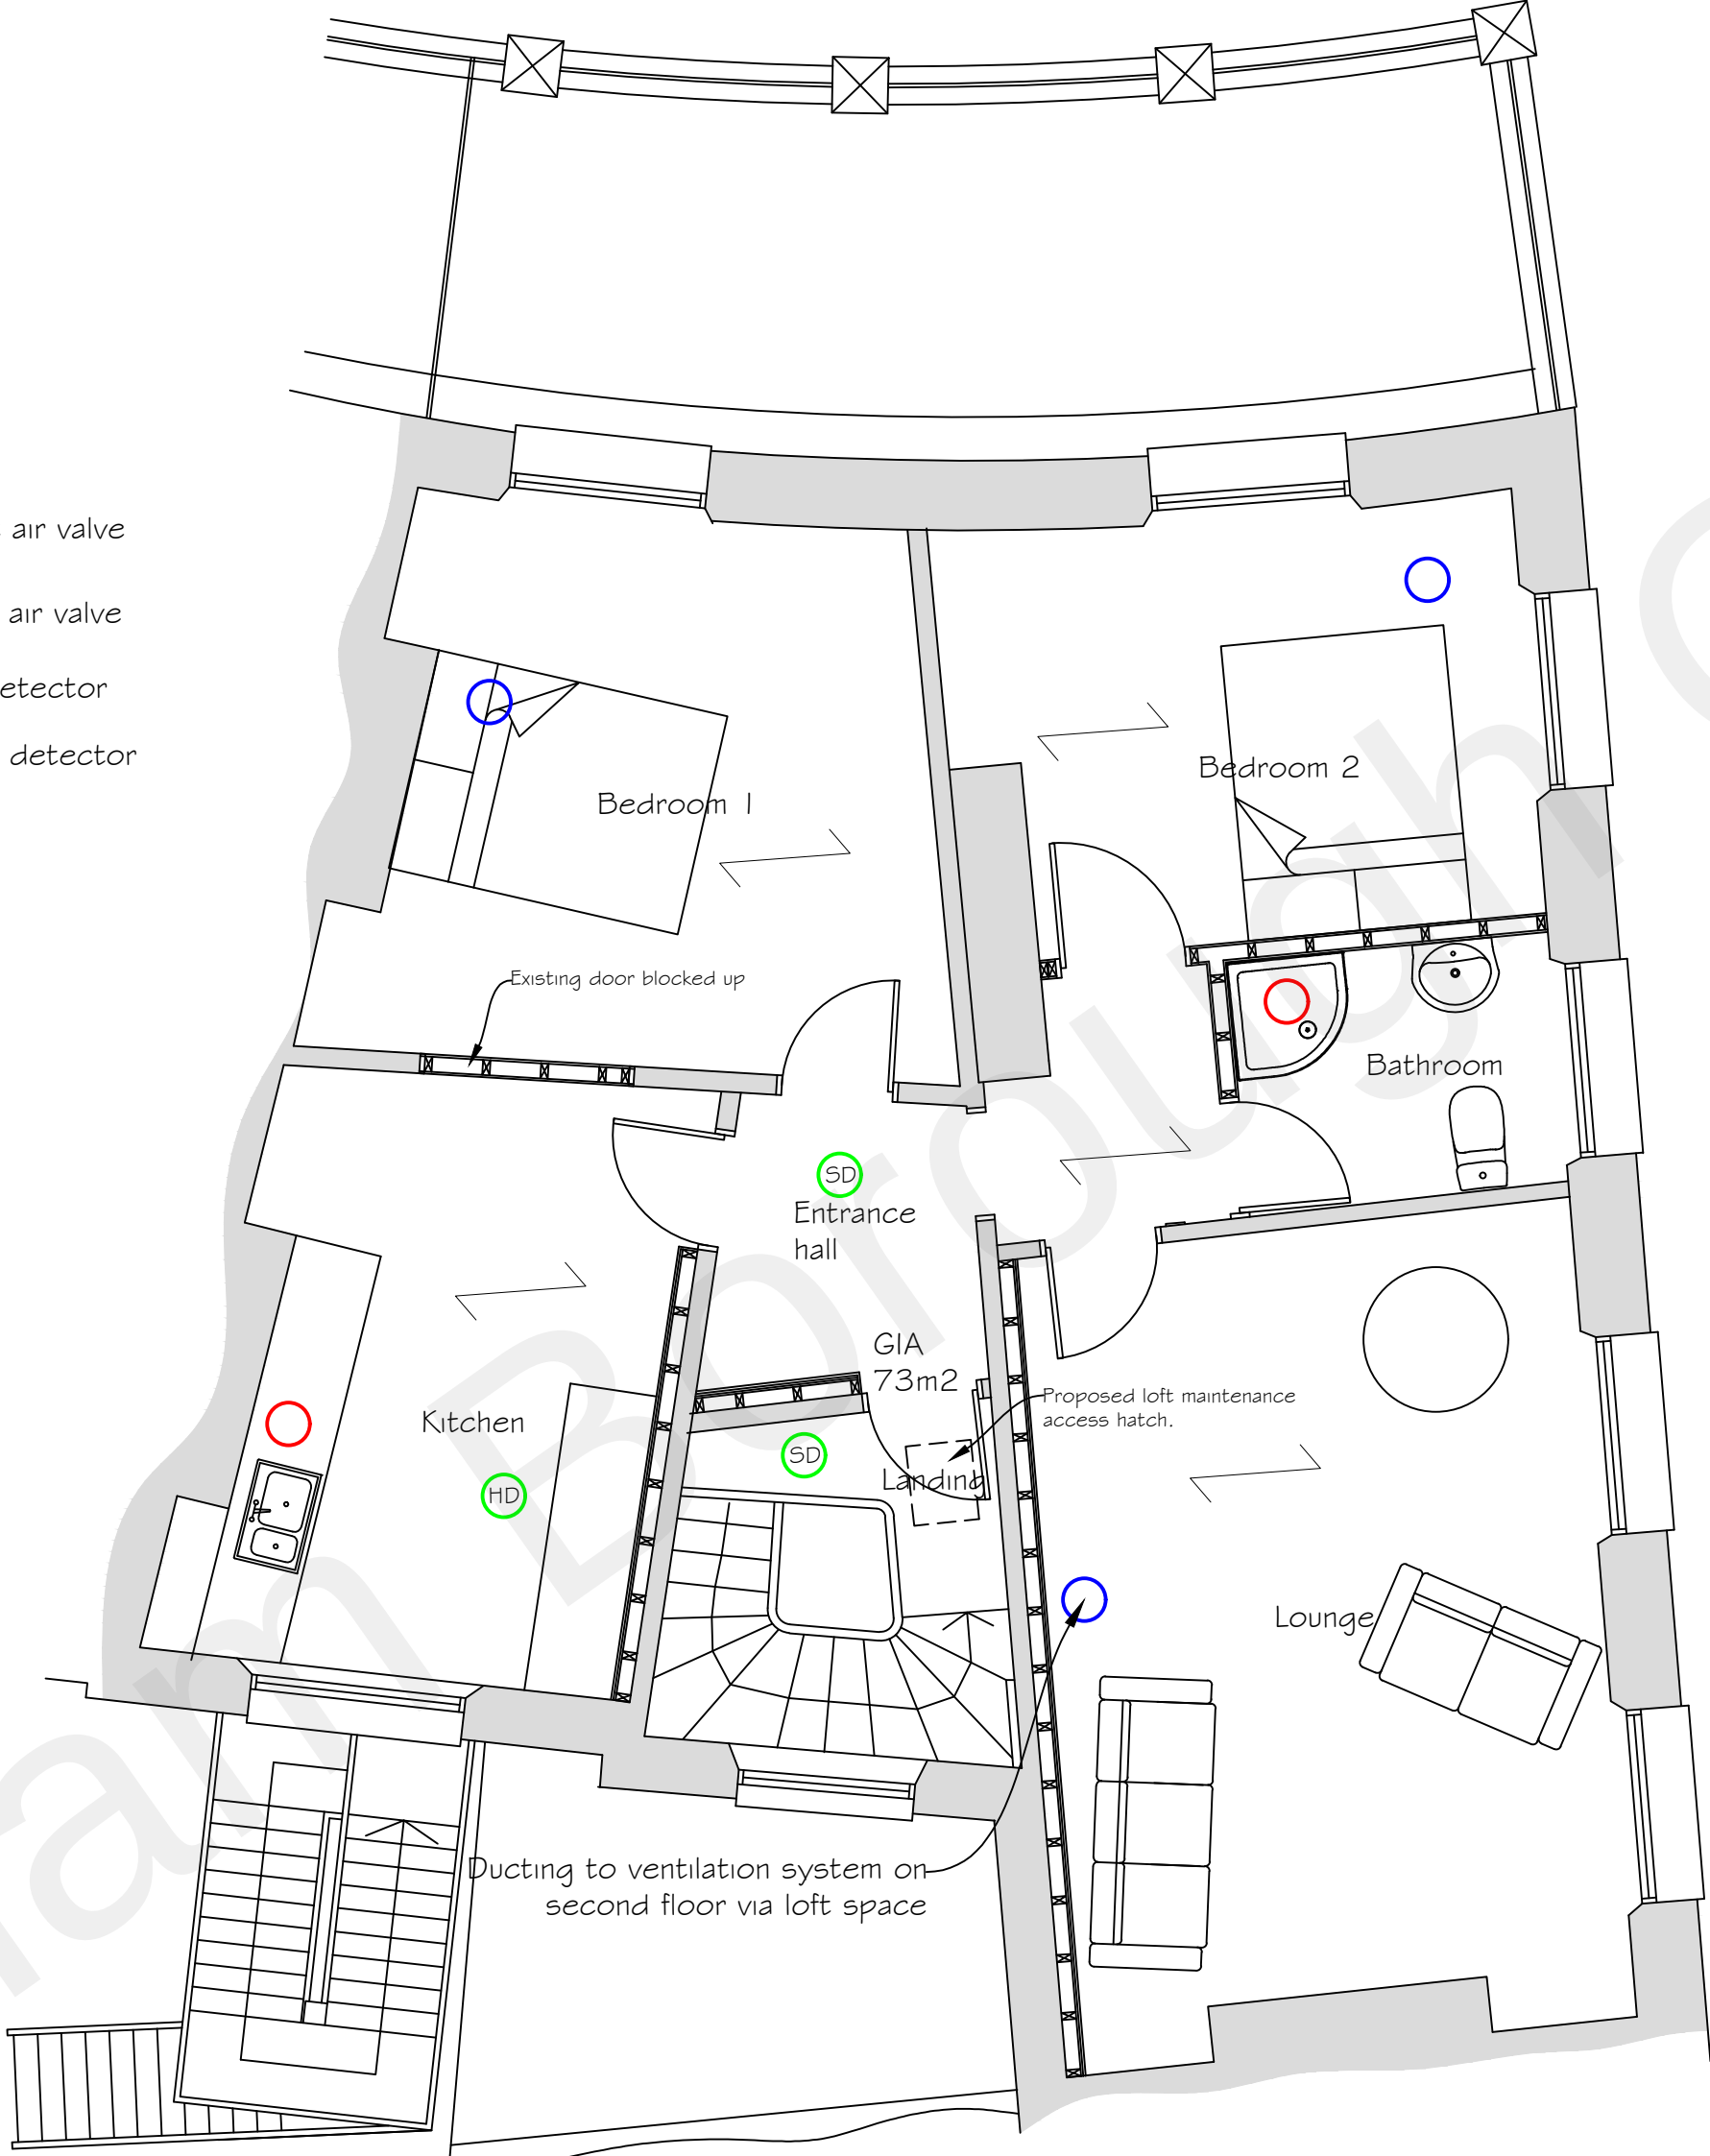


Second Floor Plan

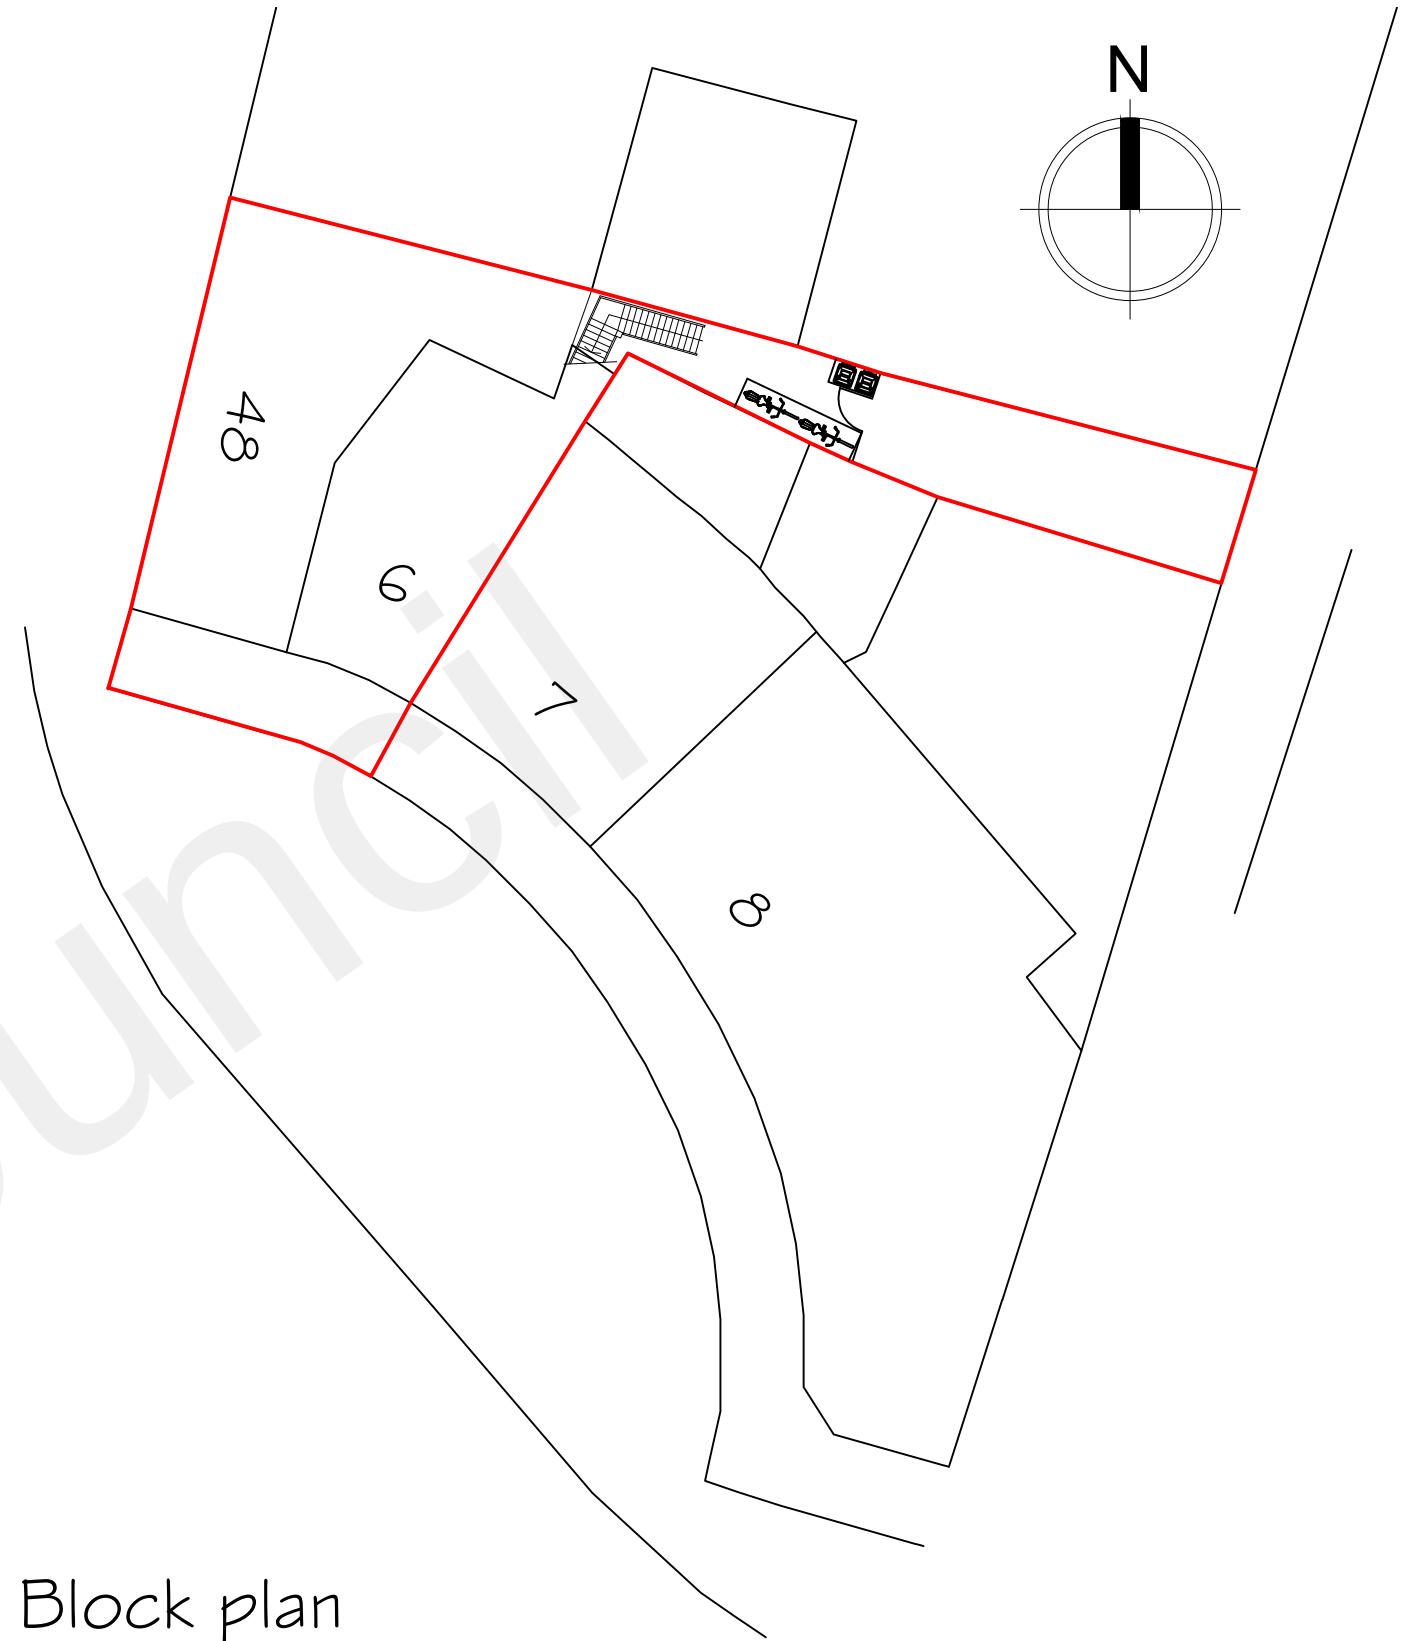


Block plan

Scale 1:200

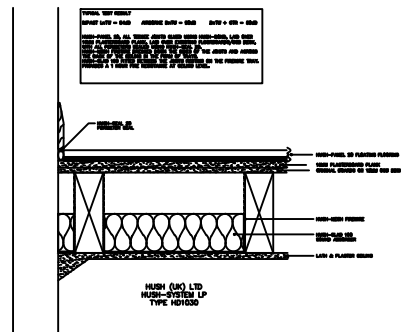 

Floor detail

Scale 1:20

 

Rev F - Smoke and heat detectors added. 16 February 2022
Rev E - Loft hatch added. 14 February 2022
Rev D - Internal air vents amended. 9 January 2022
Rev C - Amended notation. 18 March 2021
Rev B - Additional information. 16 March 2021
Rev A - Block plan added. 8 March 2021

Synergy

Planning & Property Consultants Ltd
Suite 6 Laser Quay
Marine City Centre
Rochester
Kent ME2 4HU

Client
S Rana & A Asghar

Address
**6 Berkley Crescent Gravesend Kent
and 48 Harmer Street Gravesend Kent**

Drawing title
Proposed first and second floor plans

Scale
1:50 at A1

Date
15 Sept 2020

Drawing No
20/297/04

Drawn by

F