


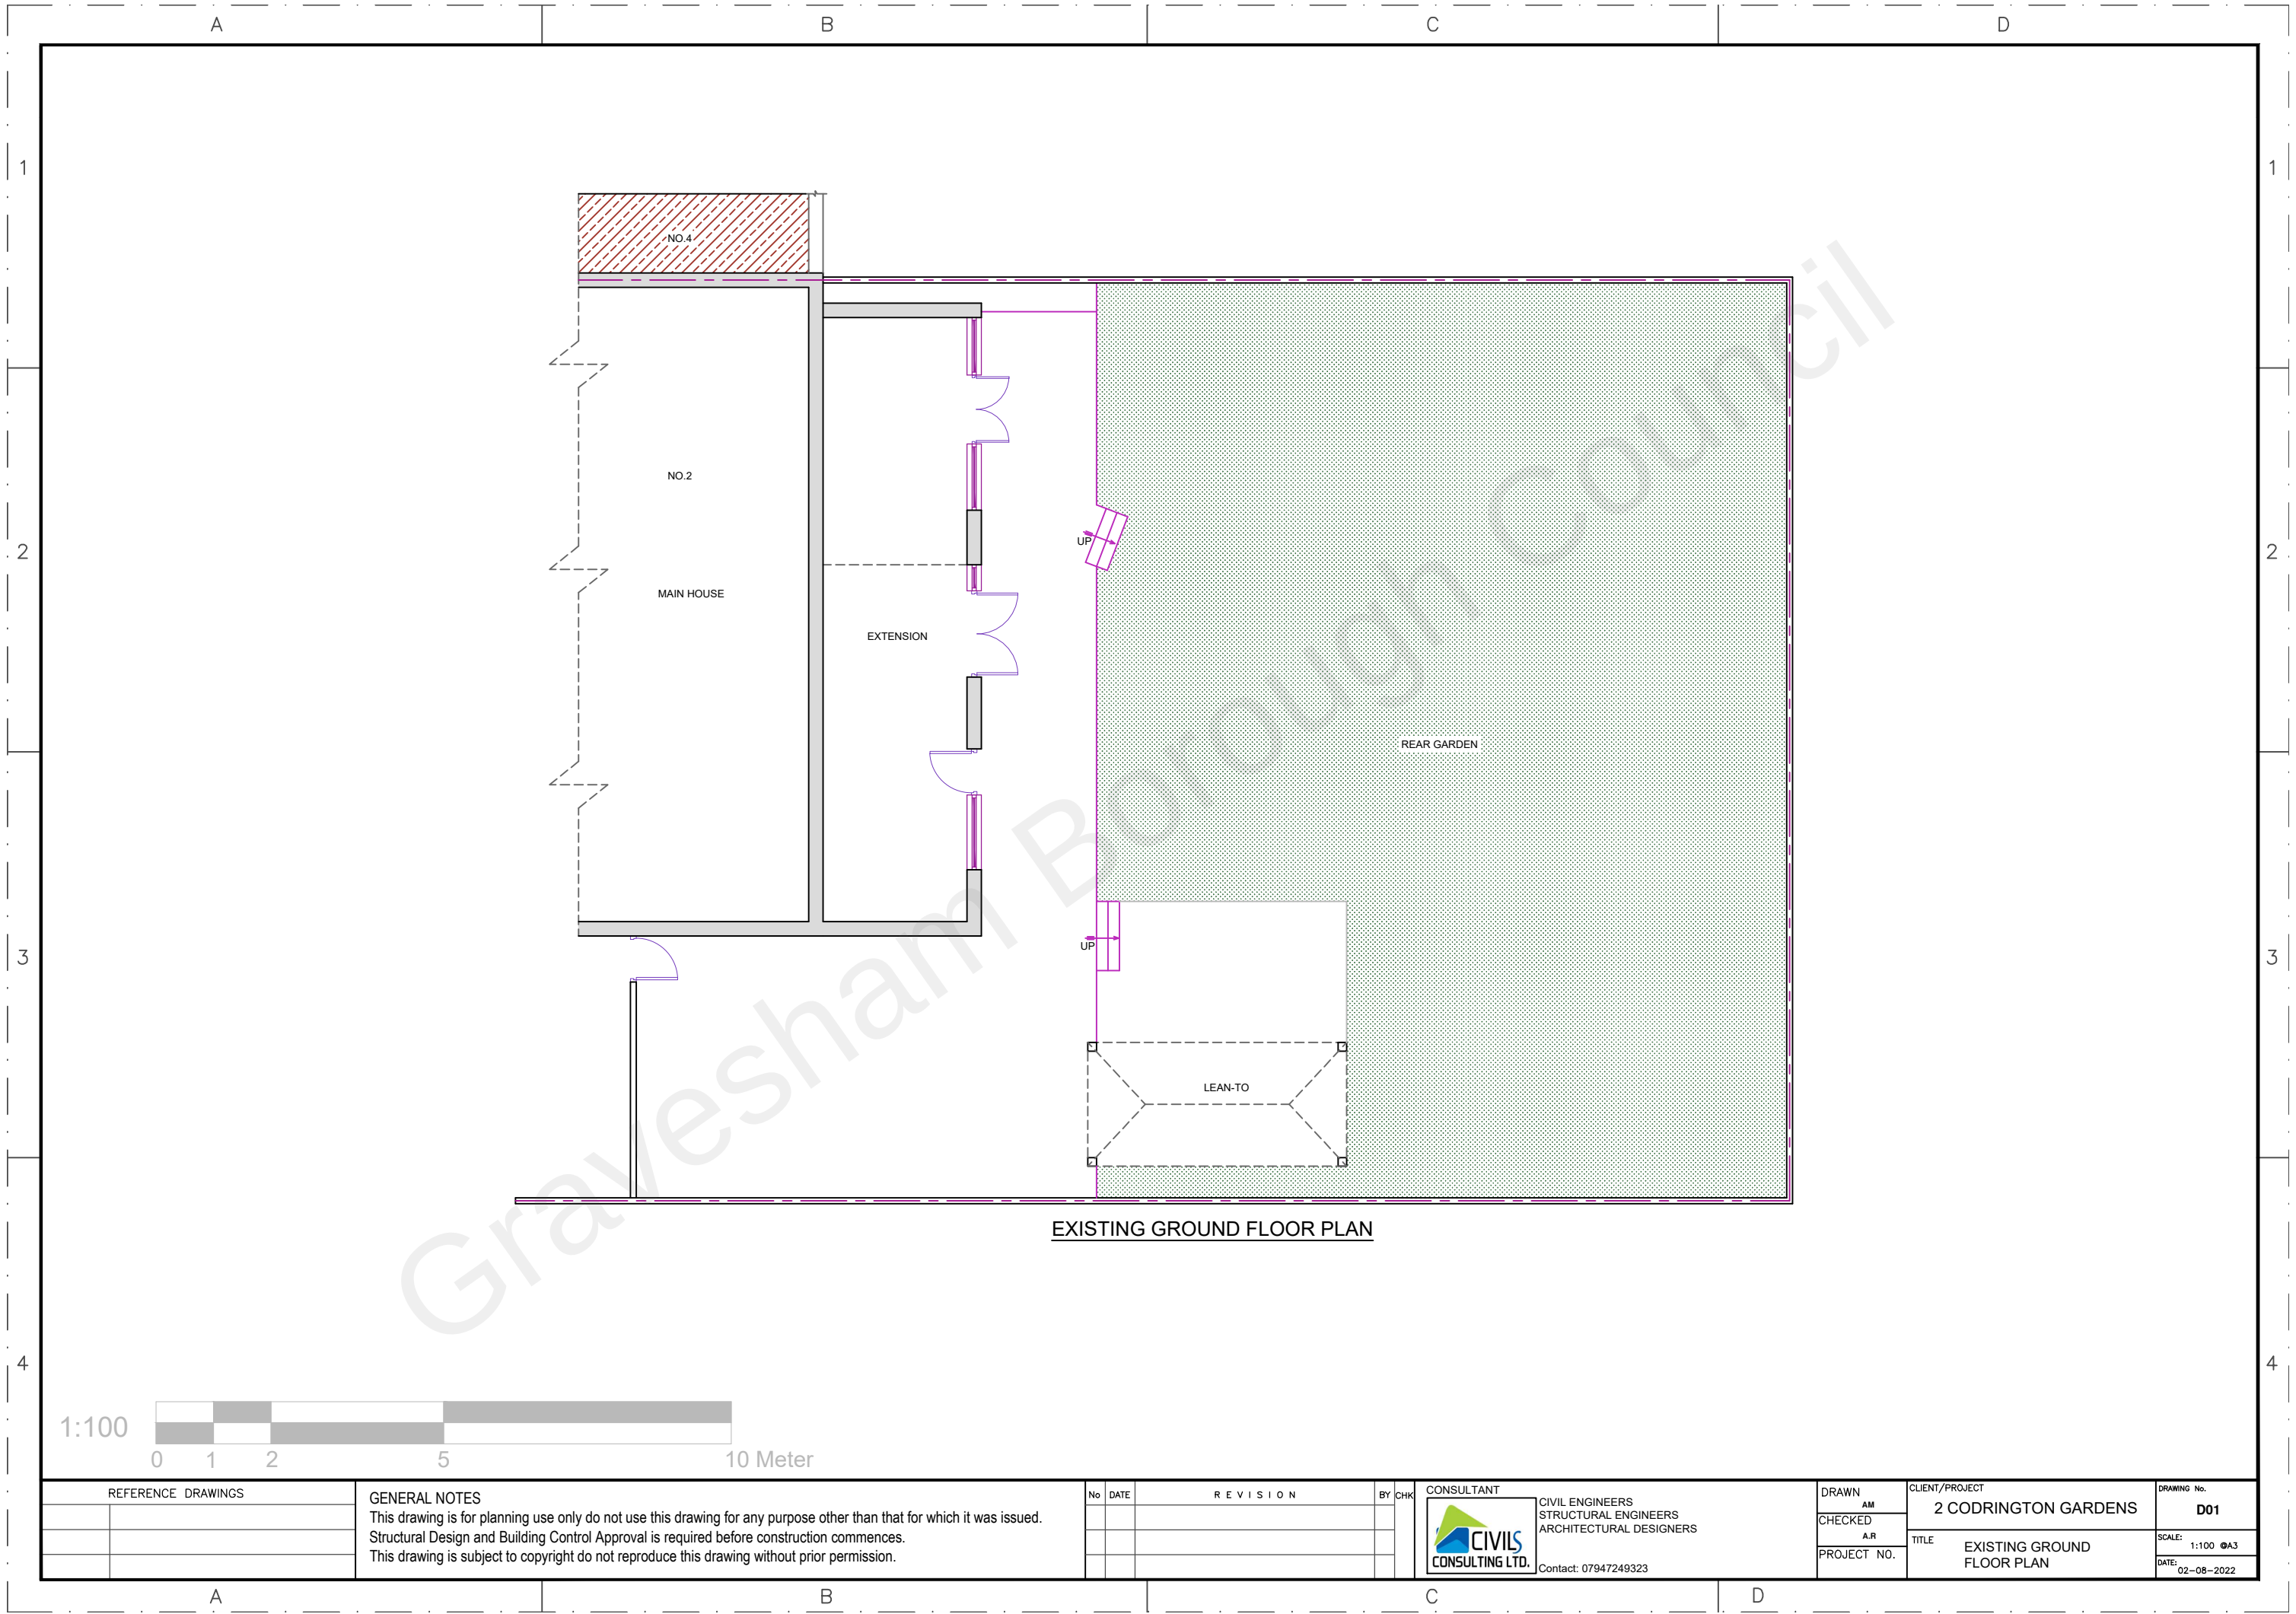

1:100

0 1 2 5 10 Meter

REFERENCE DRAWINGS		GENERAL NOTES This drawing is for planning use only do not use this drawing for any purpose other than that for which it was issued. Structural Design and Building Control Approval is required before construction commences. This drawing is subject to copyright do not reproduce this drawing without prior permission.	No	DATE	REVISION	BY	CHK	CONSULTANT CIVIL ENGINEERS STRUCTURAL ENGINEERS ARCHITECTURAL DESIGNERS CIVILS CONSULTING LTD. Contact: 07947249323	DRAWN AM	CLIENT/PROJECT 2 CODRINGTON GARDENS		DRAWING No. D01
									CHECKED A.R	TITLE EXISTING GROUND FLOOR PLAN	SCALE: 1:100 A3	DATE: 02-08-2022
									PROJECT NO.			