

A

B

C

D

1

1

2

2


3

3

4


4

MATERIALS USED IN EXTERIOR WORK TO
BE SIMILAR IN APPEARANCE TO THOSE OF
THE EXTERIOR OF THE EXISTING HOUSE.

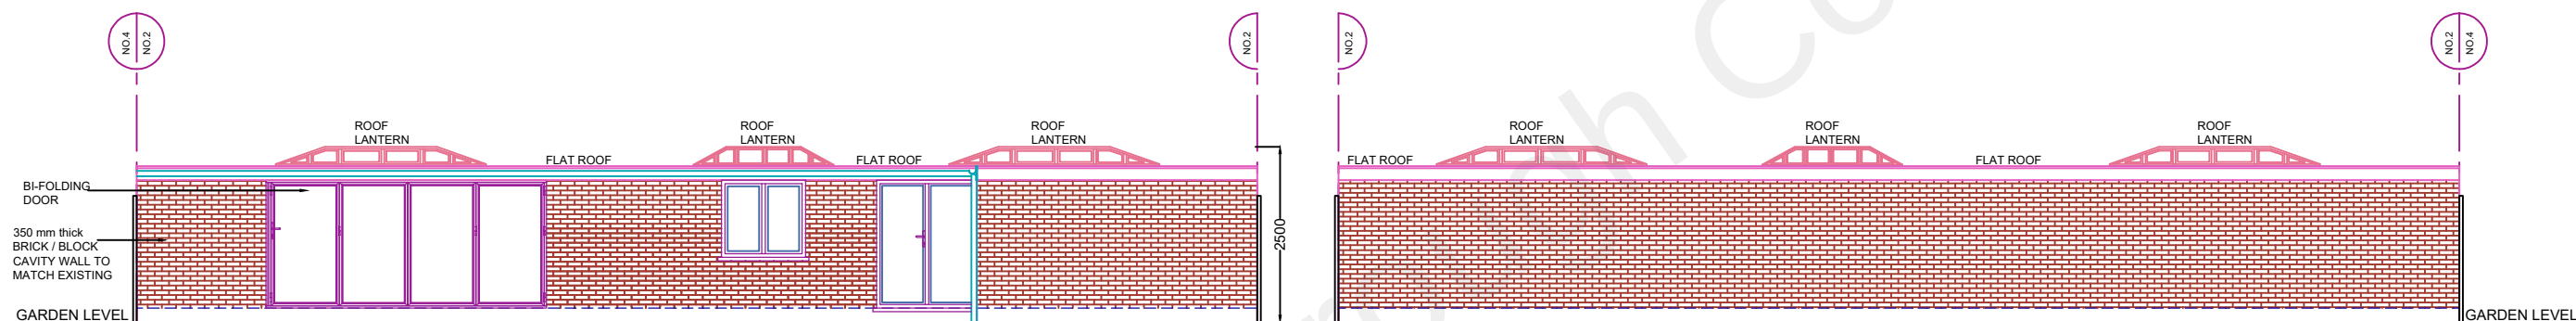

PROPOSED FRONT ELEVATION


PROPOSED REAR ELEVATION

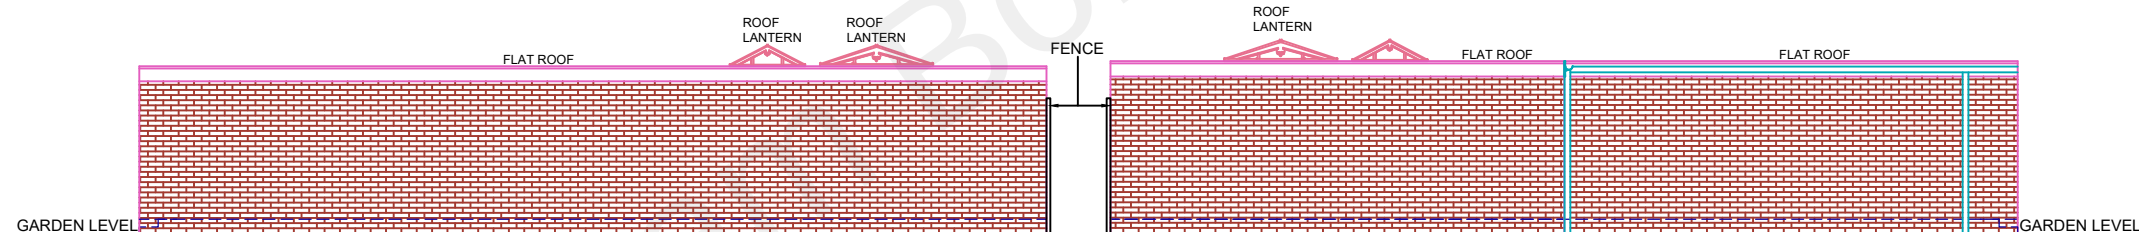

PROPOSED ELEVATION SIDE A

PROPOSED ELEVATION SIDE B

1:100

 

REFERENCE DRAWINGS

GENERAL NOTES

This drawing is for planning use only do not use this drawing for any purpose other than that for which it was issued.
Structural Design and Building Control Approval is required before construction commences.
This drawing is subject to copyright do not reproduce this drawing without prior permission.

No

DATE

REVISION

BY

CHK

CONSULTANT



CIVIL ENGINEERS
STRUCTURAL ENGINEERS
ARCHITECTURAL DESIGNERS

Contact: 07947249323

DRAWN

AM

CHECKED

A.R

PROJECT NO.

CLIENT/PROJECT

2 CODRINGTON GARDENS

TITLE

PROPOSED ELEVATIONS

DRAWING No.

D07

SCALE: 1:100 A3

DATE: 02-08-2022