


EXISTING PLANS,
ELEVATIONS, SECTION &
BLOCK PLAN




FRONT ELEVATION
1:100

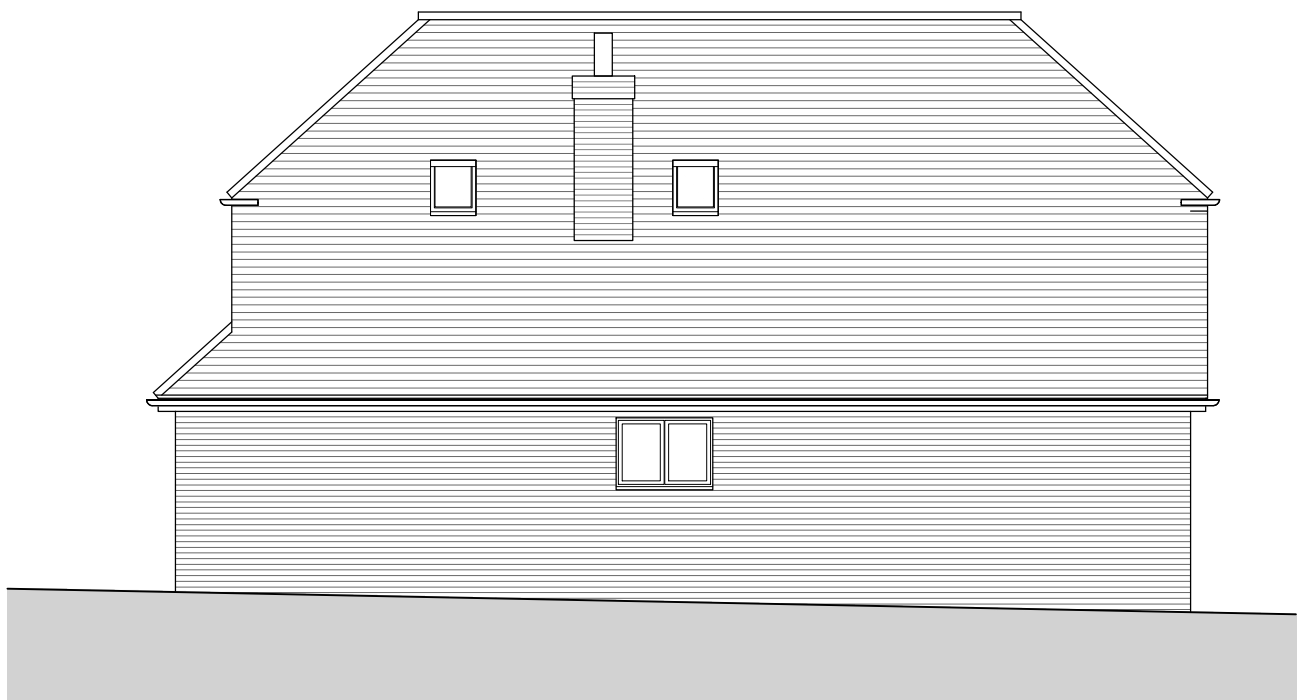


SIDE ELEVATION
1:100




REAR ELEVATION
1:100

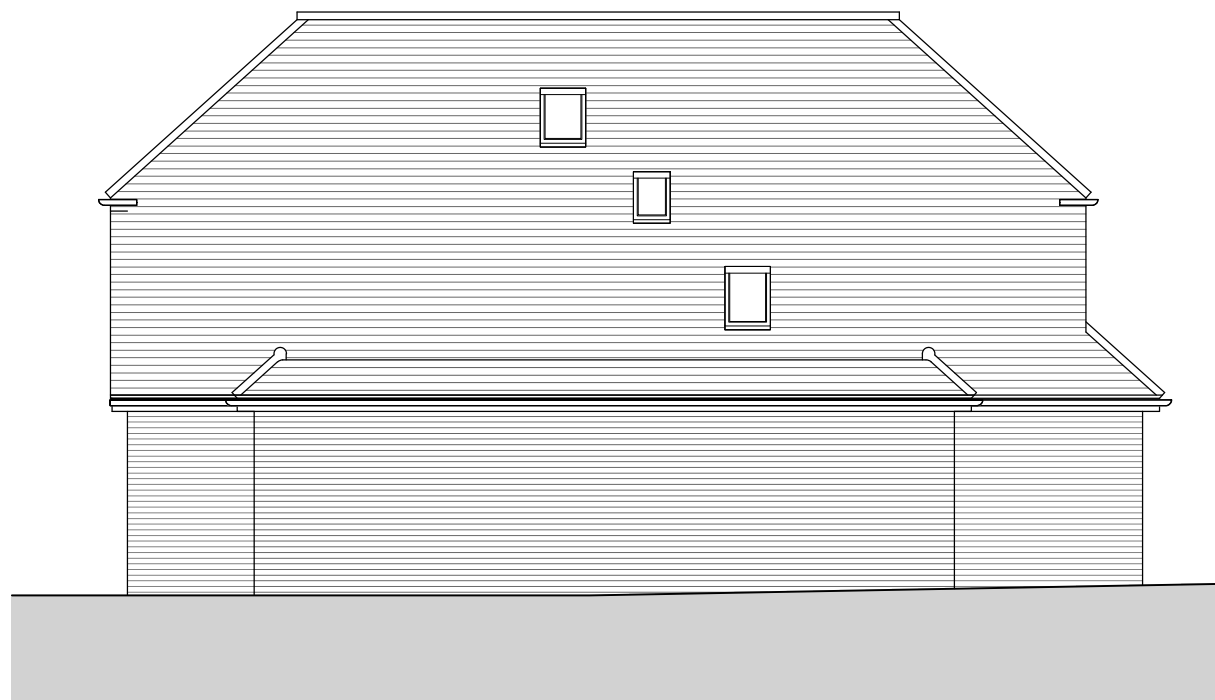


SIDE ELEVATION
1:100

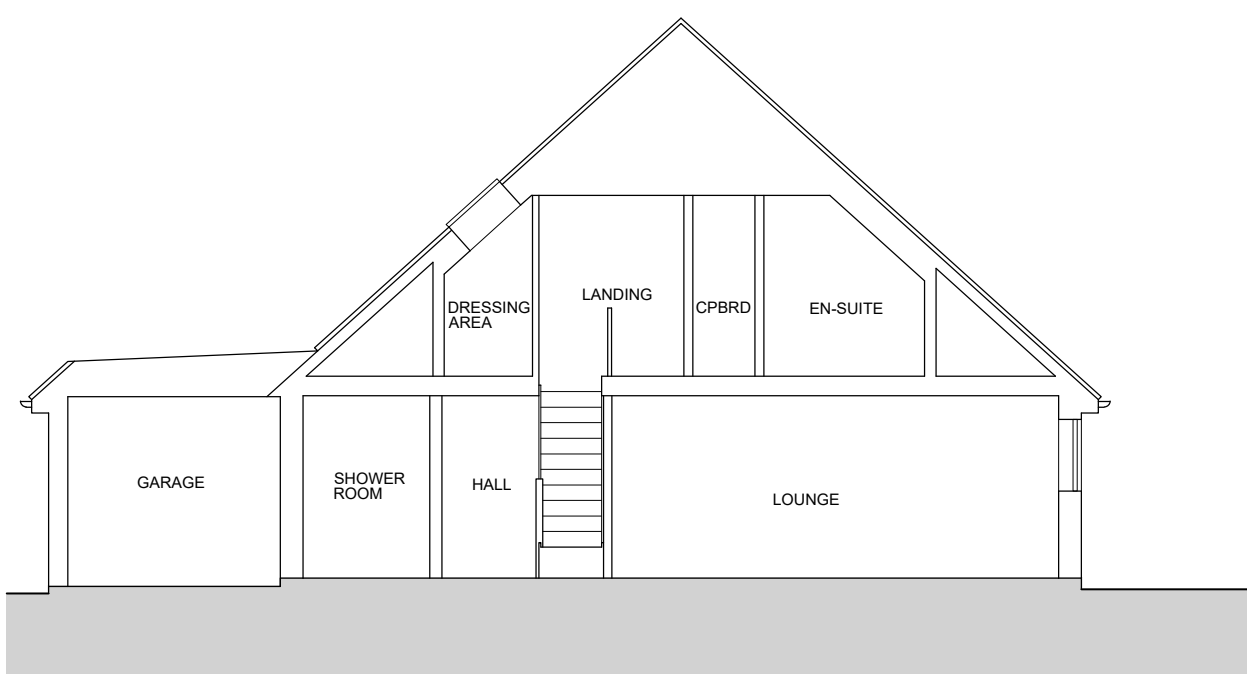


TYPICAL SECTION
1:100

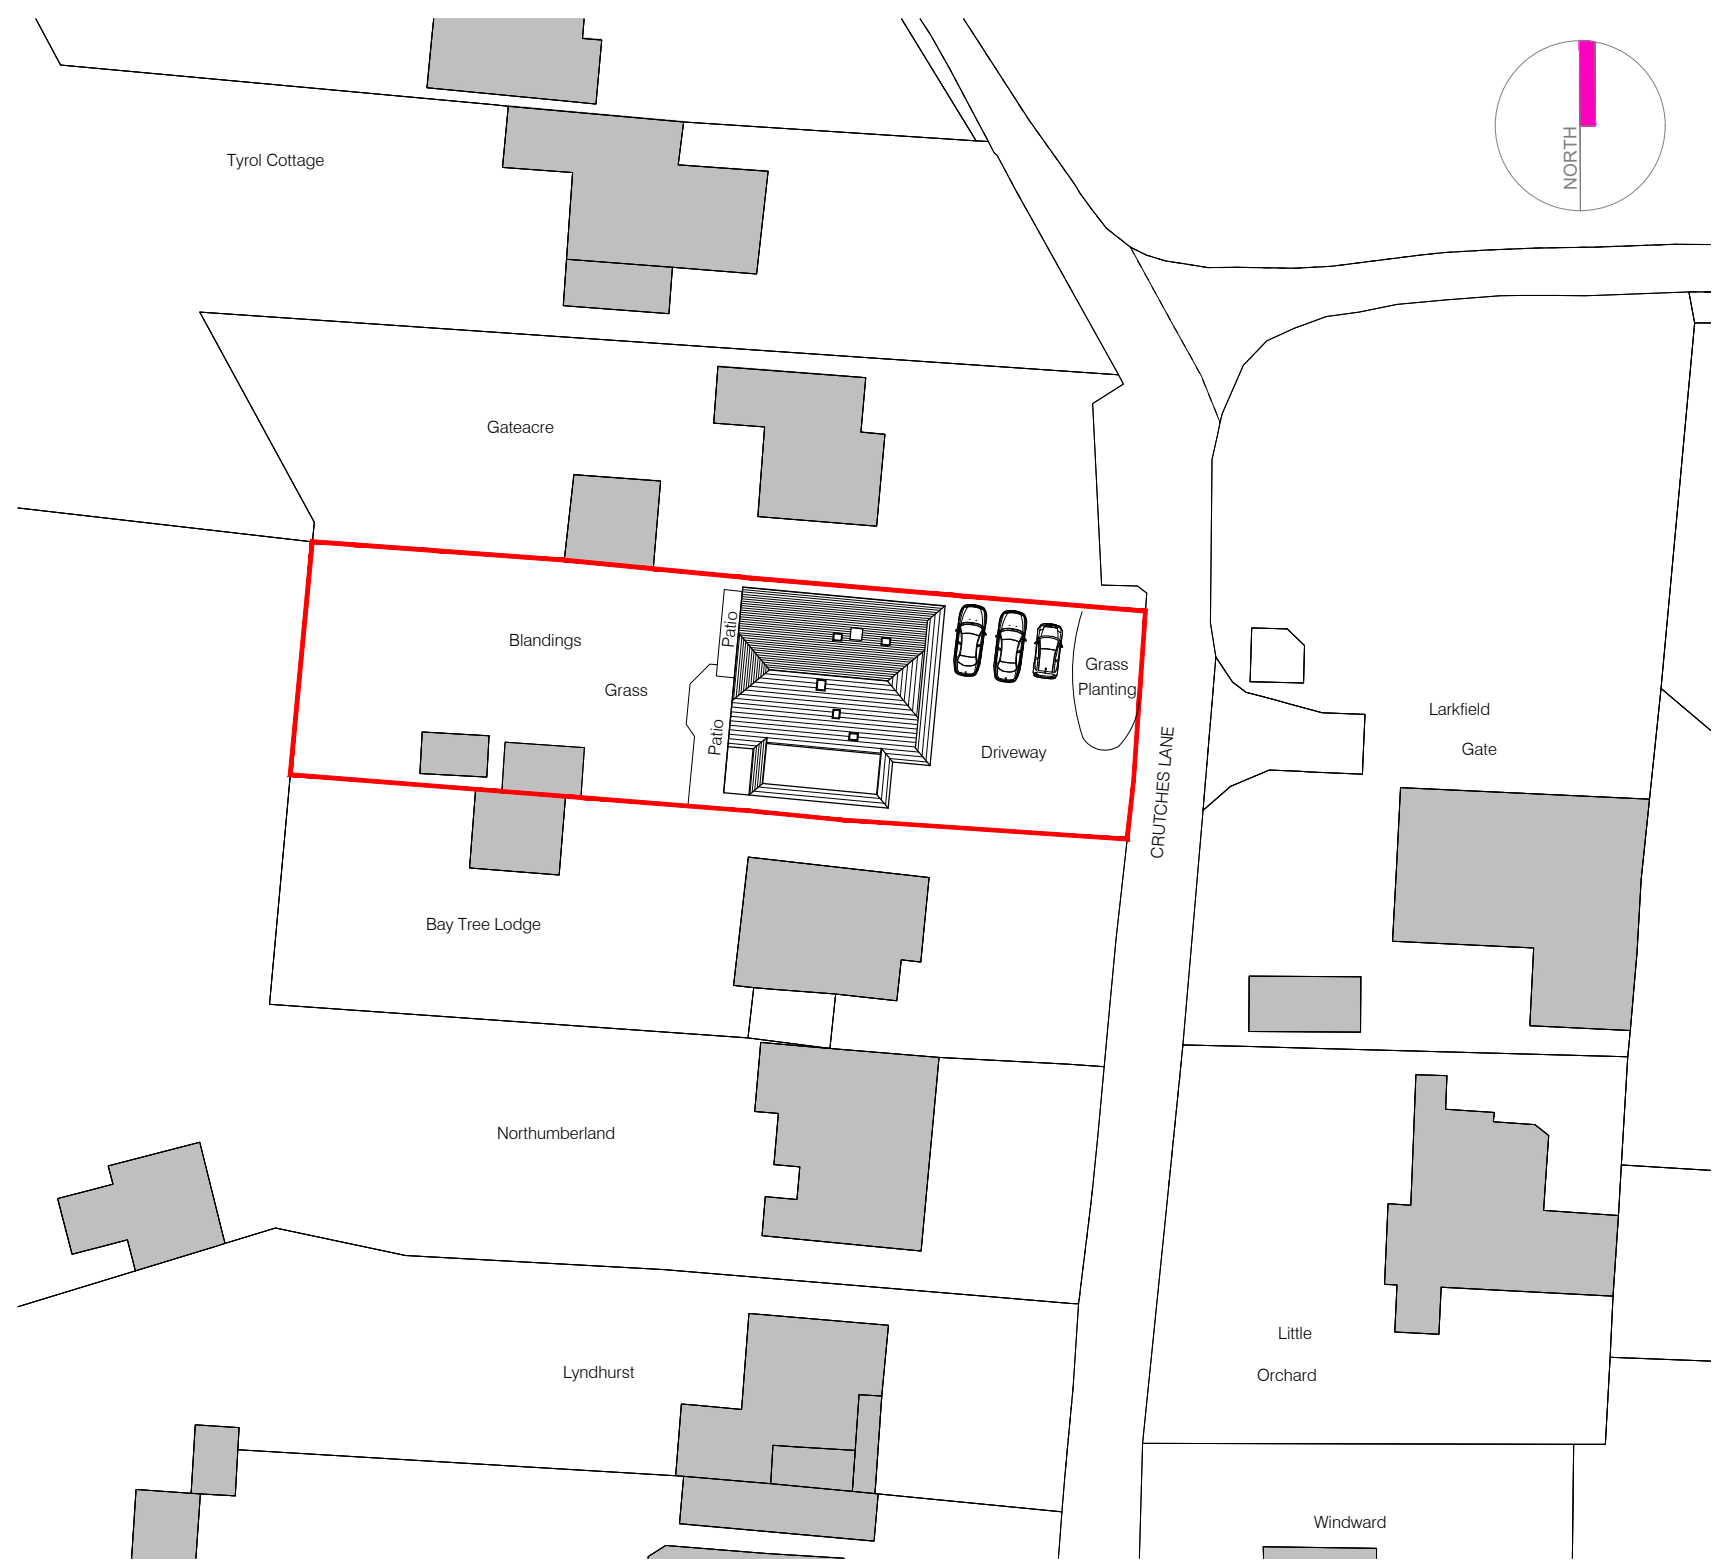


EXISTING BLOCK PLAN
1:500

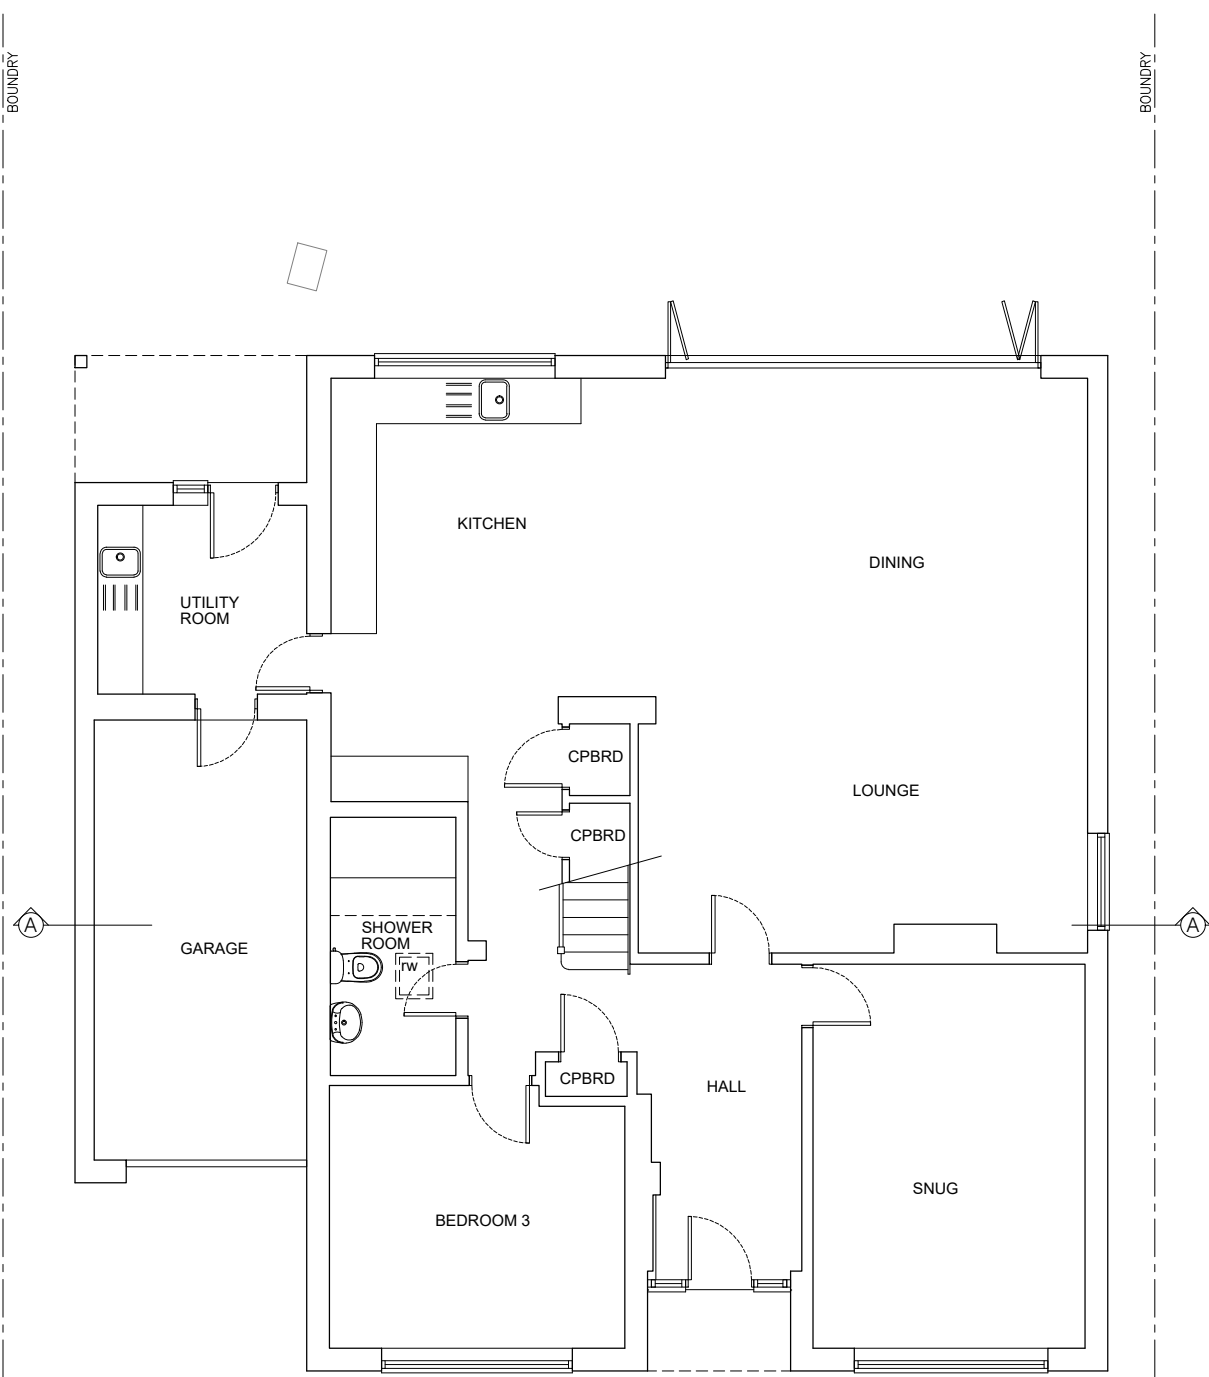


GROUND FLOOR PLAN
1:100

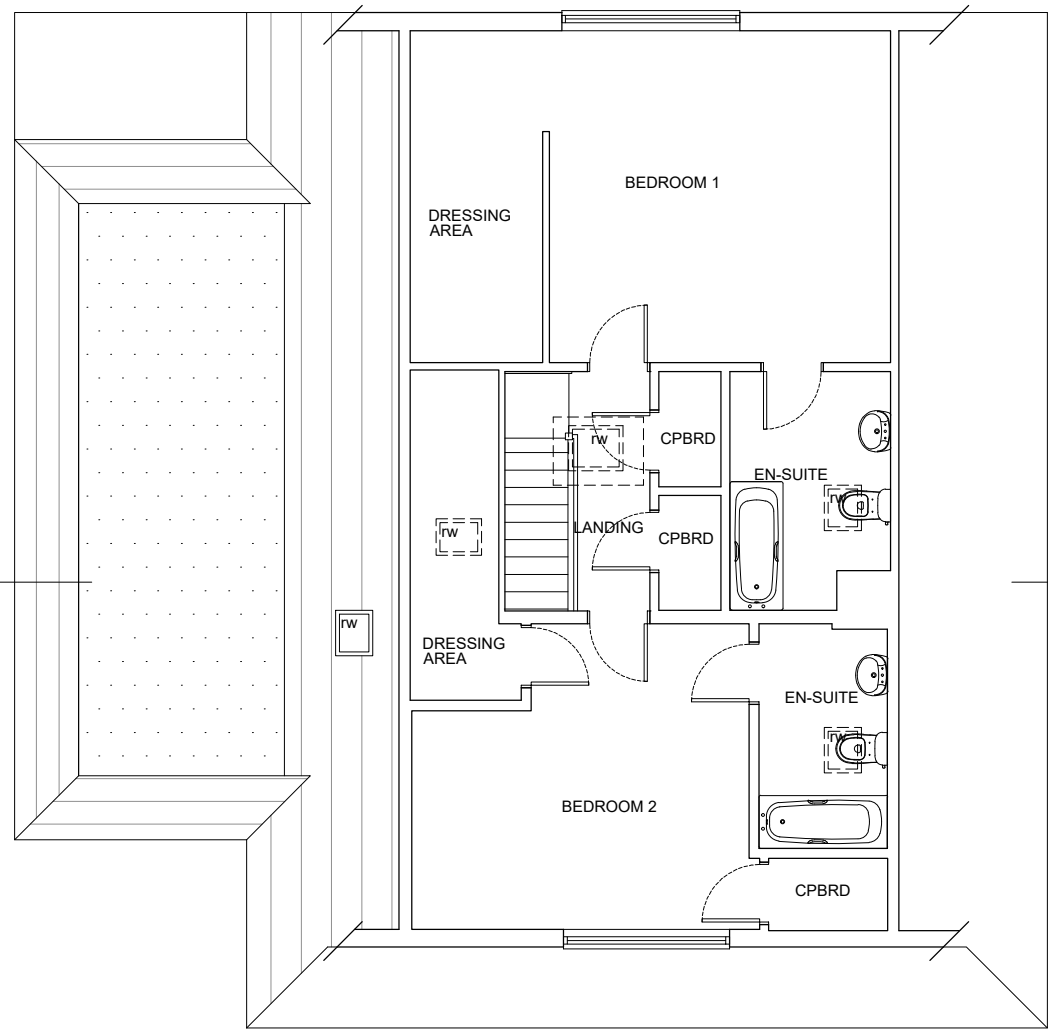

FIRST FLOOR PLAN
1:100

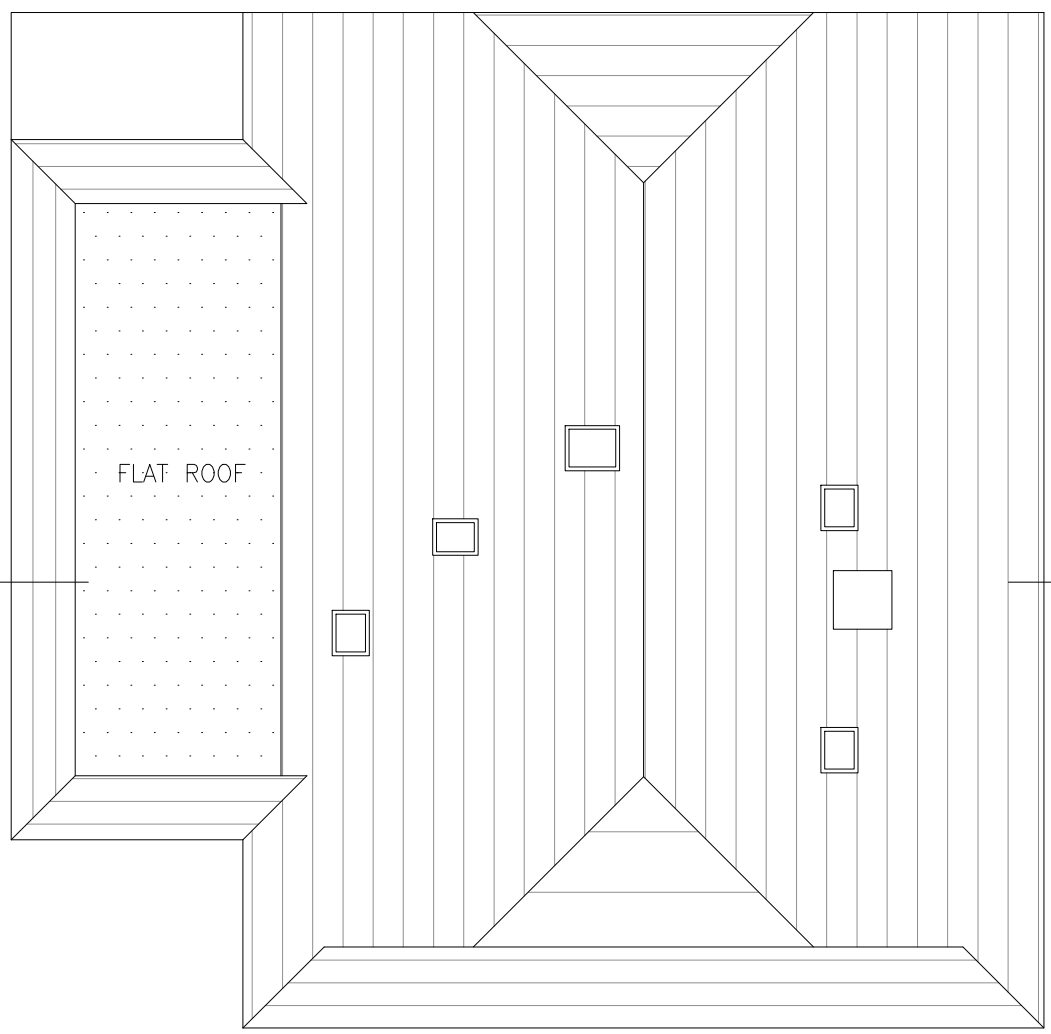

ROOF PLAN
1:100

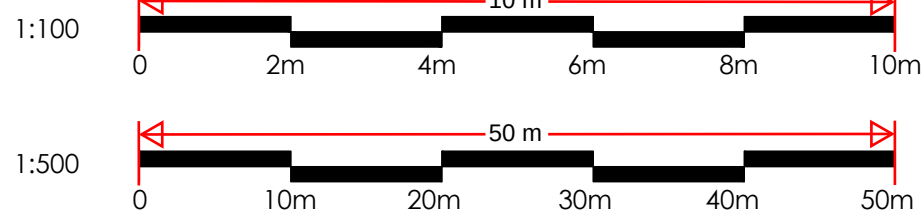

JOB TITLE		DRAWING TITLE	
BLANDINGS, CRUTCHES LANE HIGHAM, ROCHESTER, KENT ME2 3UH		EXISTING PLANS, ELEVATIONS SECTION & BLOCK PLAN	
SCALE 1:100@A1		DRAWING NUMBER	REVISION
		BDS-PL-P01	



Building Design Studio, 21 Hollingworth Court, Turkey Mill, Ashford Road, Maidstone, Kent ME14 5PP
T: 01732 424047 E-mail: mail@bdstudio.co.uk Web: www.bdstudio.co.uk DO NOT SCALE FROM THIS DRAWING