

PROPOSED PLANS,
ELEVATIONS, SECTION &
BLOCK PLAN




FRONT ELEVATION
1:100



REAR ELEVATION
1:100




SIDE ELEVATION
1:100

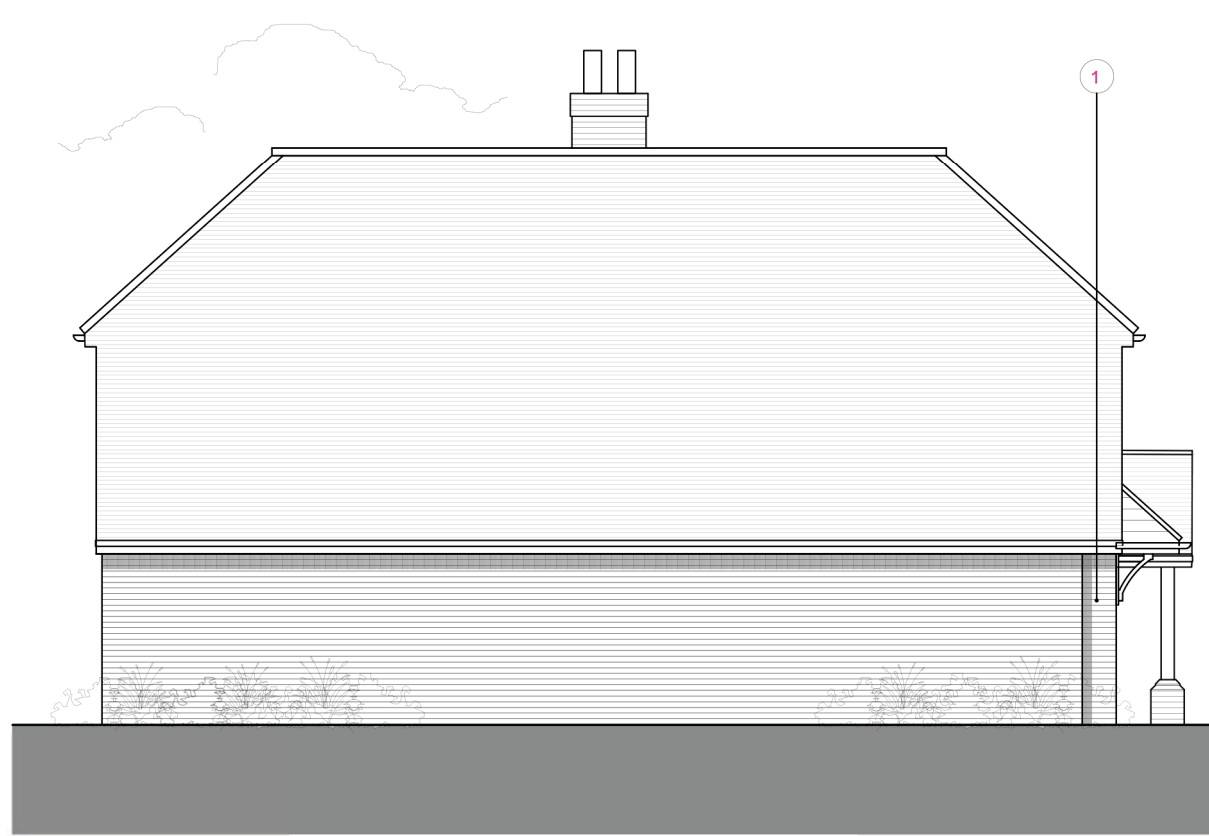

SIDE ELEVATION
1:100

MATERIAL SCHEDULE

- 1 BRICKWORK TO MATCH EXISTING
- 2 ROOF TILES TO MATCH EXISTING
- 3 TILE HANGING TO MATCH EXISTING
- 4 WINDOWS TO MATCH EXISTING
- 5 SOFFIT, FASCIA & RAINWATER GOODS TO MATCH EXISTING
- 6 WEATHERBOARDING TO MATCH EXISTING

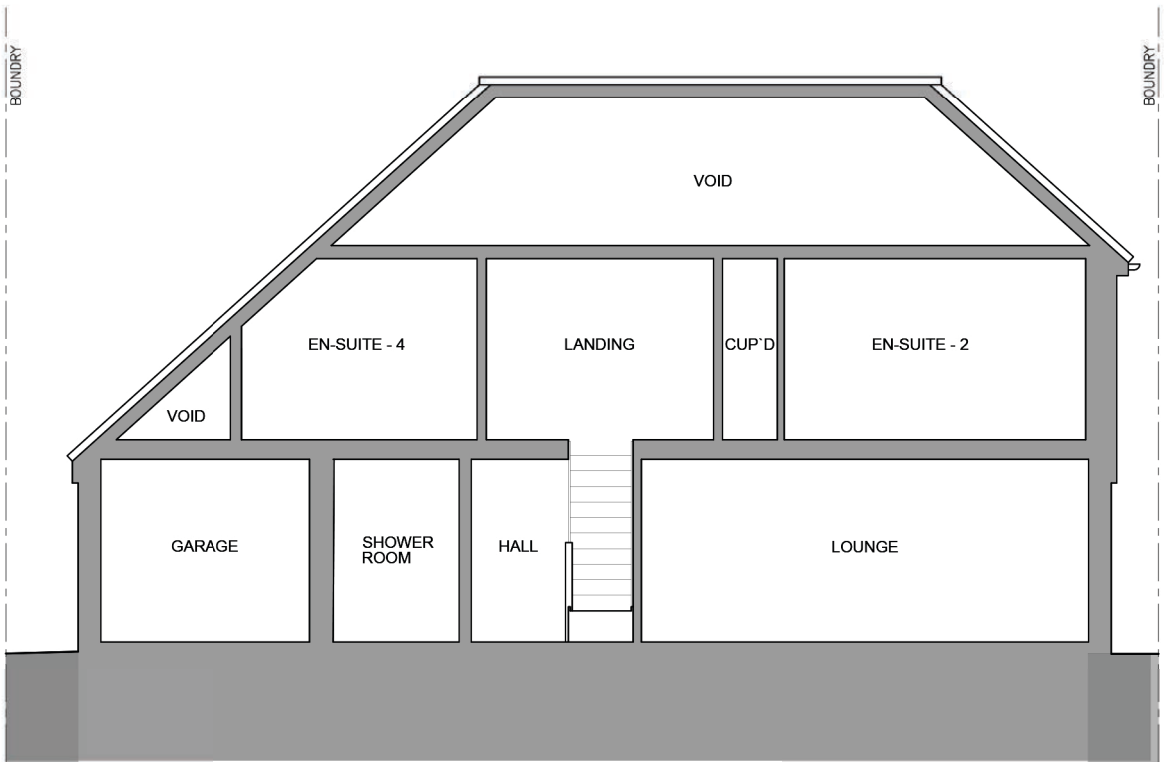

SECTION A-A
1:100




OUTLINE OF EXISTING




PROPOSED BLOCK PLAN
1:500



GROUND FLOOR PLAN
1:100

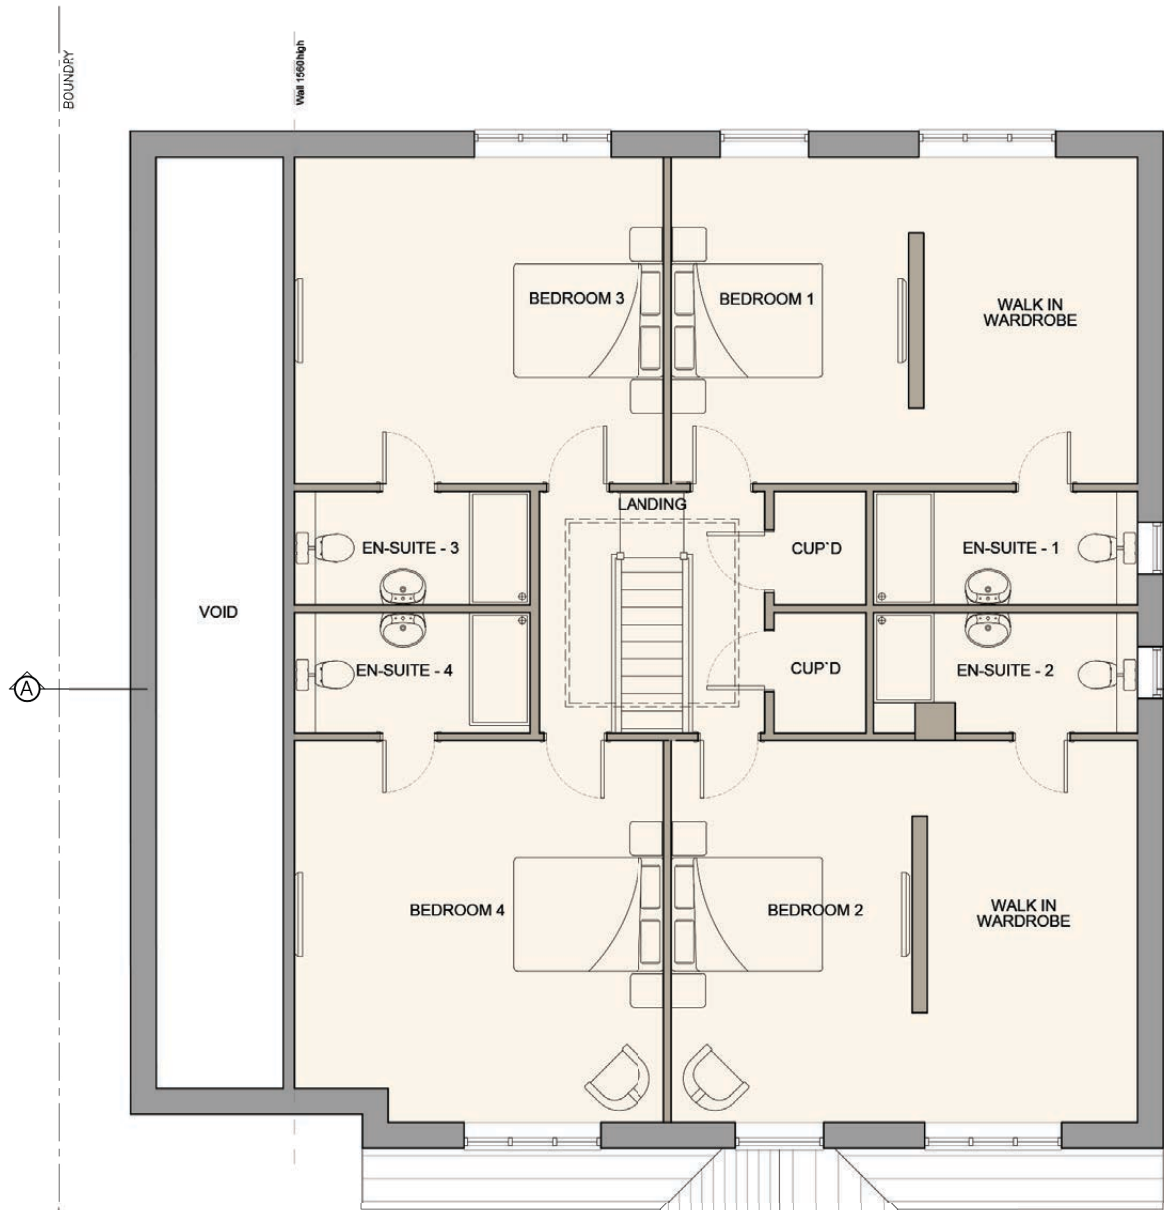

FIRST FLOOR PLAN
1:100

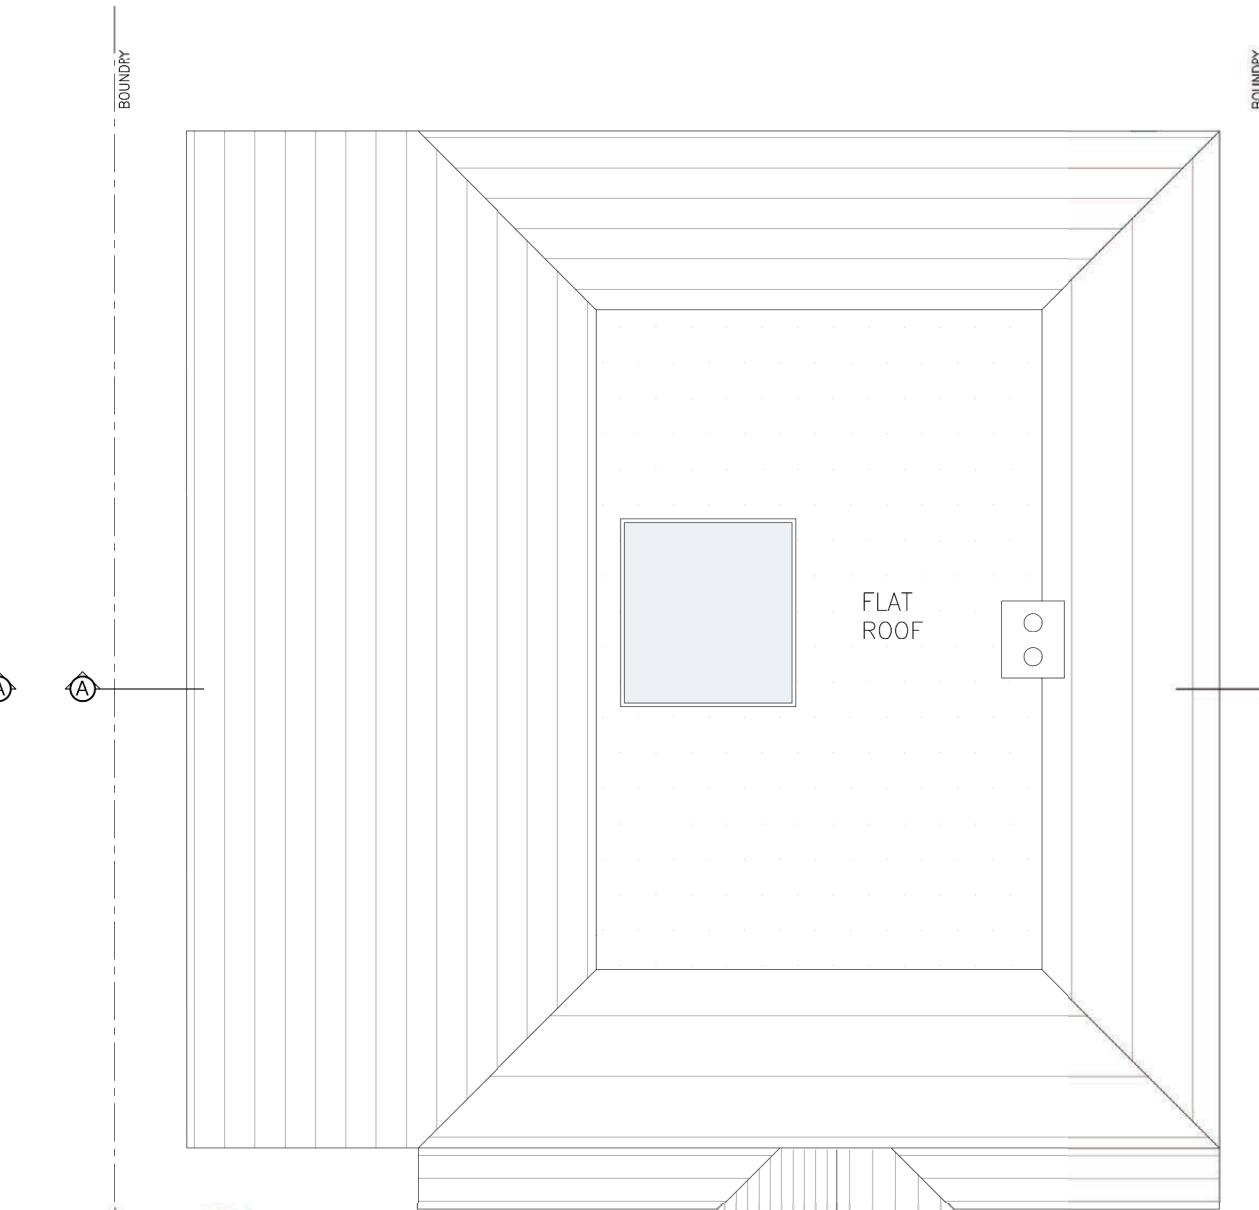

ROOF PLAN
1:100



JOB TITLE		DRAWING TITLE	
BLANDINGS, CRUTCHES LANE ROCHESTER KENT ME2 3UH		PROPOSED PLANS, ELEVATIONS SECTION & BLOCK PLAN	
SCALE 1:100@A1	DRAWING NUMBER	REVISION	
DATE MAY '25	BDS-BL-P02	B	

