



Key


1. Existing wood cladding
2. Existing PVC windows
3. Existing PVC window door
4. Beige painted render finish to exterior wall
5. Existing tile roof
6. Solar panels
7. Solar water heating panel
8. Existing chimney
9. Existing conservatory
10. Wood access panel
11. Entrance timber door
12. Timber door
13. Entrance canopy
14. Existing concrete stair

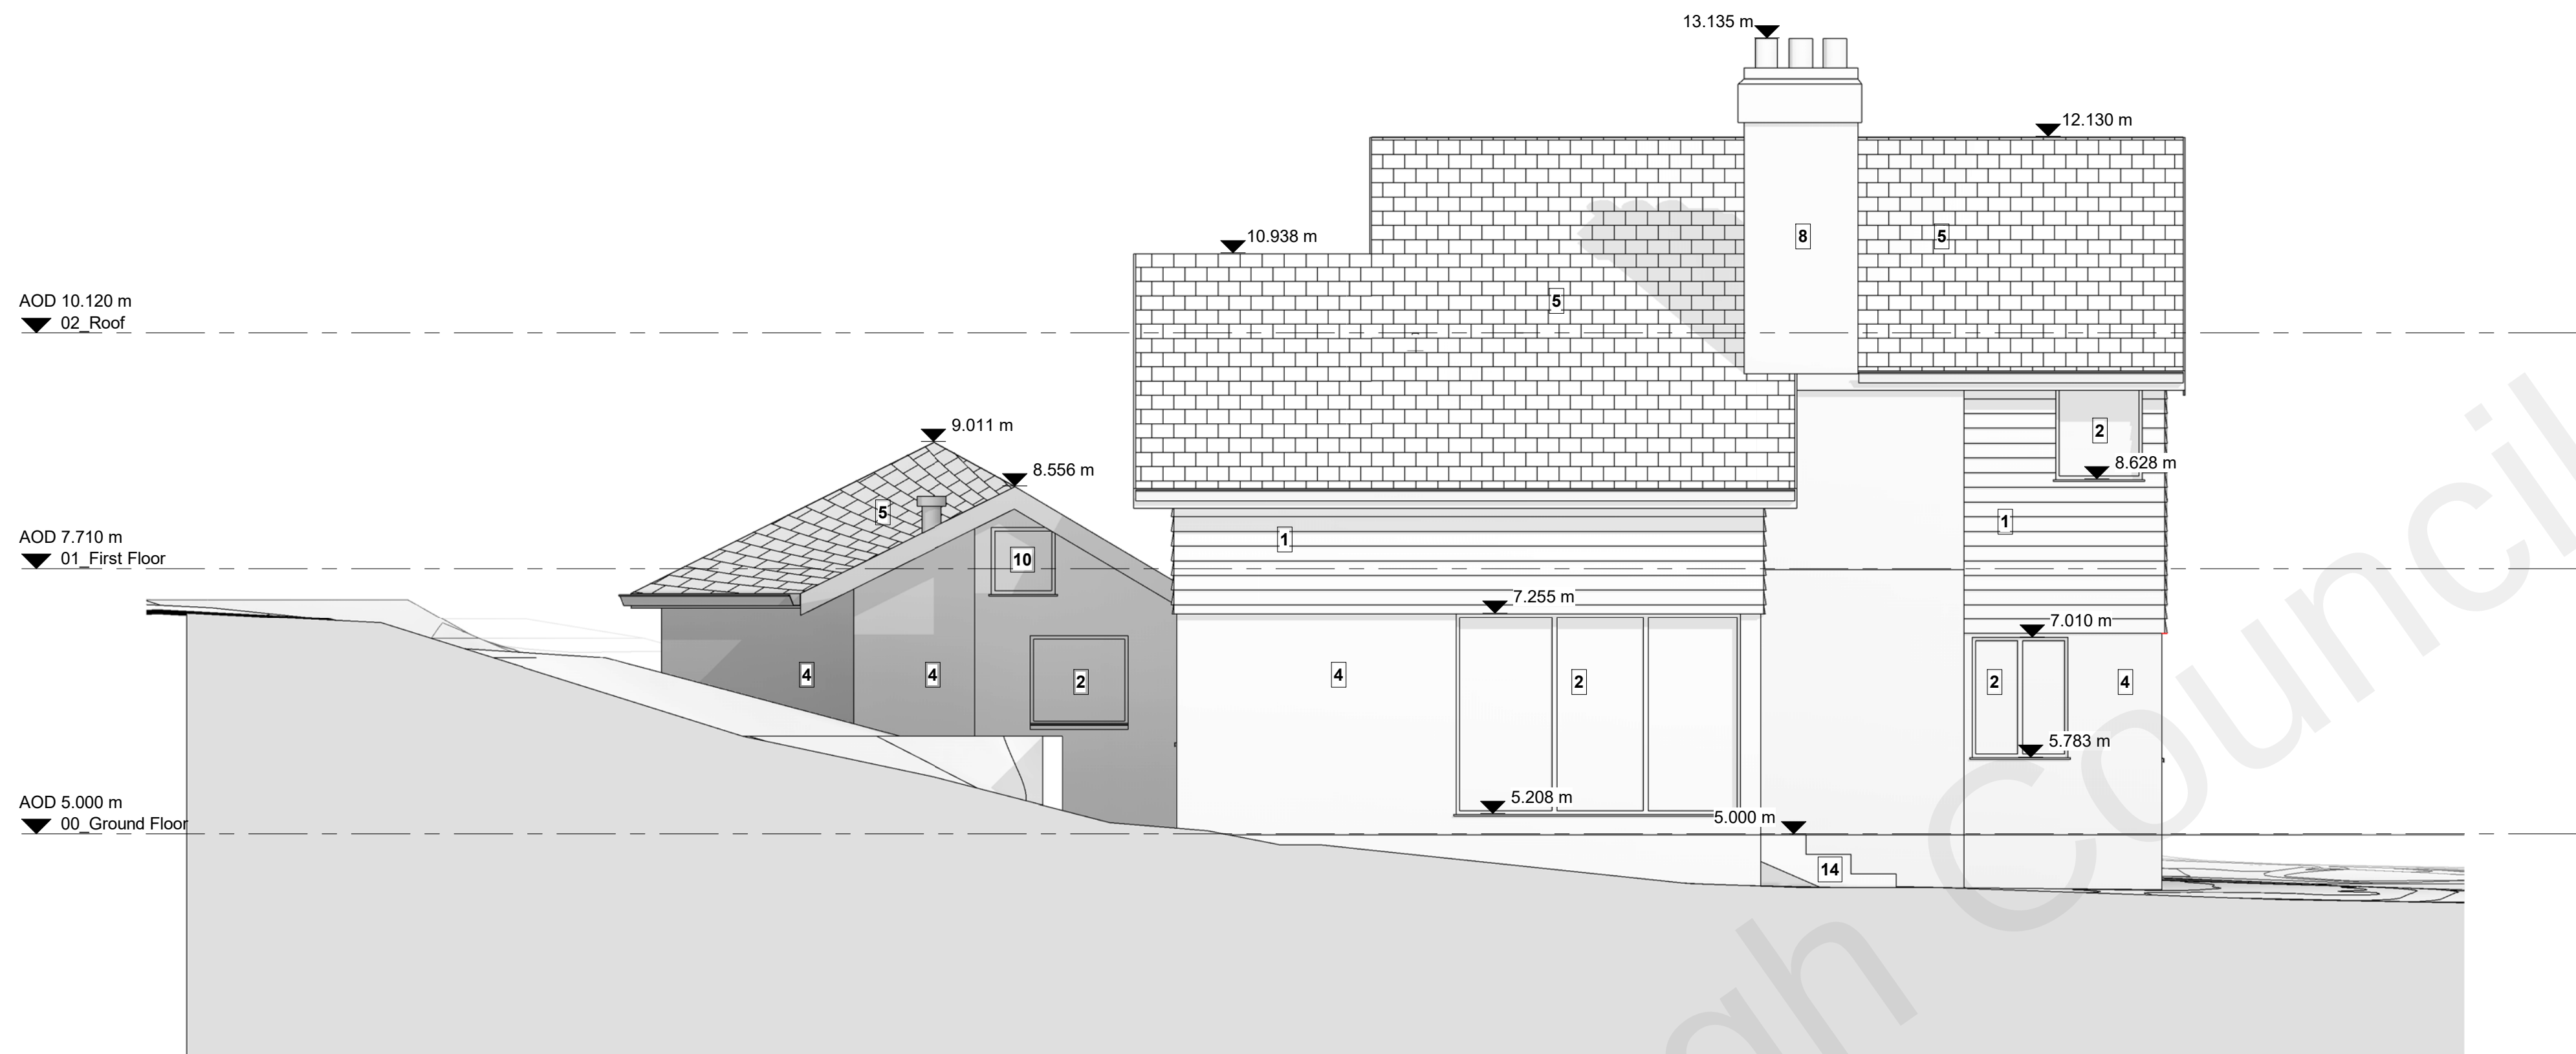

1 Existing North Elevation A
1 : 50

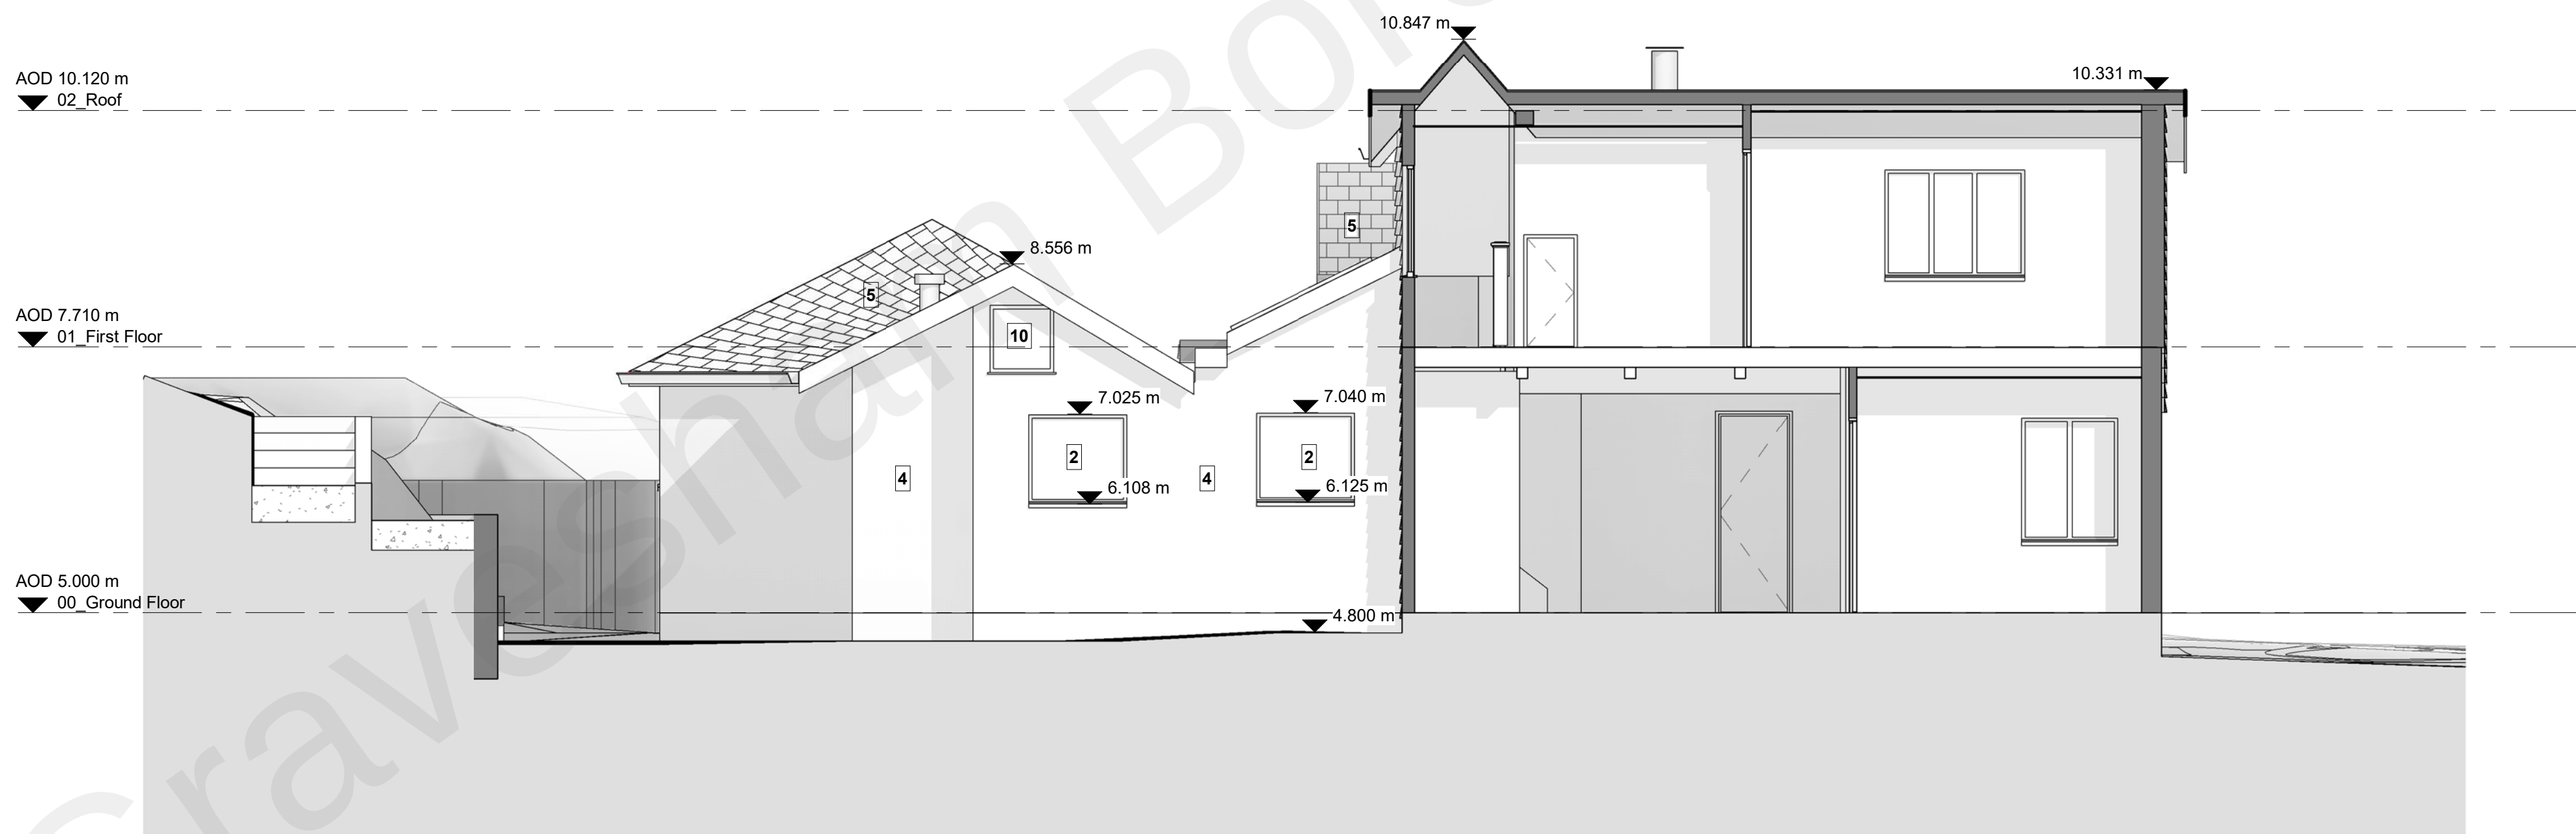

2 Existing North Elevation B
1 : 50

 

© COPYRIGHT

The copyright in this drawing is vested in Mongillo Construction Workshop (MCW) and no license or assignment of any kind has been, or is, granted to any third party whether by provision of copies or originals or otherwise unless agreed in writing.

DO NOT SCALE FROM THIS DRAWING

The contractor shall check and verify all dimensions on site and report any discrepancies in writing to Mongillo Construction Workshop (MCW) before proceeding work.

FOR ELECTRONIC DATA ISSUE

Electronic Data / drawings are issued as "read only" and should not be interrogated for measurement. All dimensions and levels should read, only from those values stated in text, on the drawing.


AREA MEASUREMENT



MONGILLO CONSTRUCTION WORKSHOP

REV.	DATE	AMENDMENT
P01	28/12/2022	Planning Application

KEYPLAN

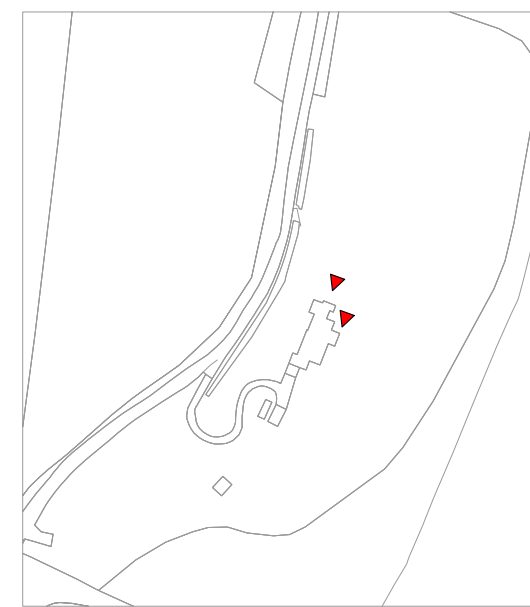

CLIENT

Jeff Goodman, Mark Jeannin

MONGILLO CONSTRUCTION WORKSHOP
Blackheath, London SE3 7AN
T: +44 7951 935801 E: contact@mongillocw.com

SCALE@A1 DATE ORIGINATOR CHECKED AUTHORISED
As indicated 29/07/2022 SM SM SM

Haydown
General Arrangement
Existing North Elevations

North Elev

STATUS PURPOSE FOR ISSUE
S2 Planning

MCW NO.
P011

DRAWING NO. REV.
P011 - MCW-MH-XX-DR - A - 20200 P01