



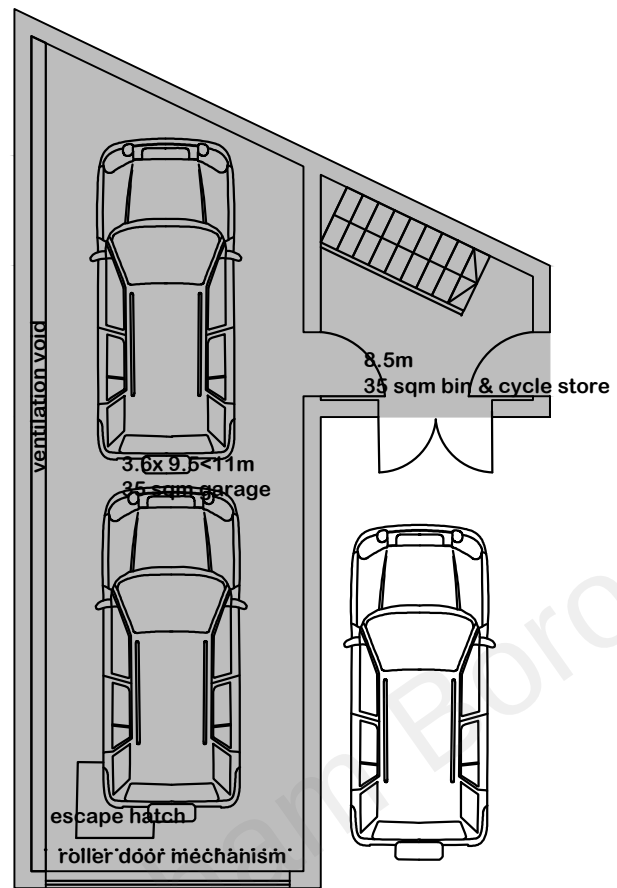

ground floor plan

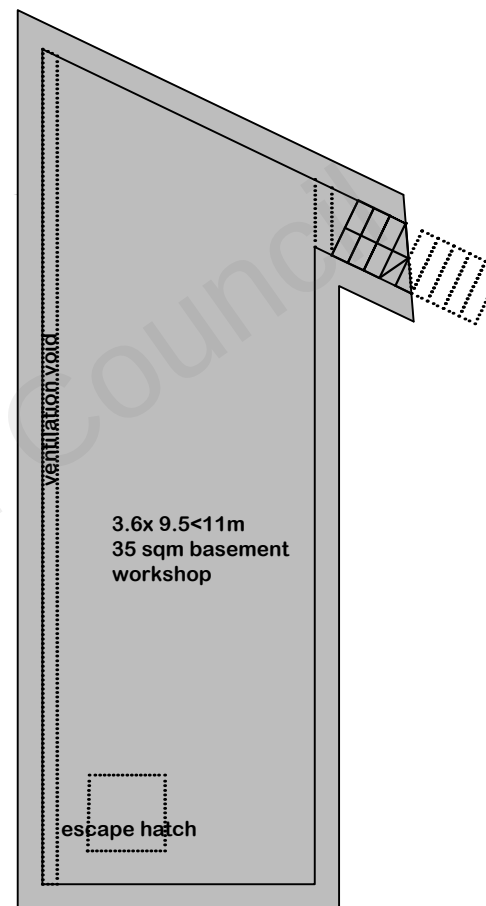

basement plan

Drawing title: Proposed Floor Plans
 Drawing no: 49-DA12 3DR-PFP01
 Date: 10/02/22

For: Mr and Mrs Watson

Site: 8 St Katherines Cottages,
 Forge Lane, Shorne, Kent

By: Allison Franks
 Email: franks797@btinternet.com
 Tel: 0777 585 1533

Scale 1:100 @ A4
 Scale bar

