

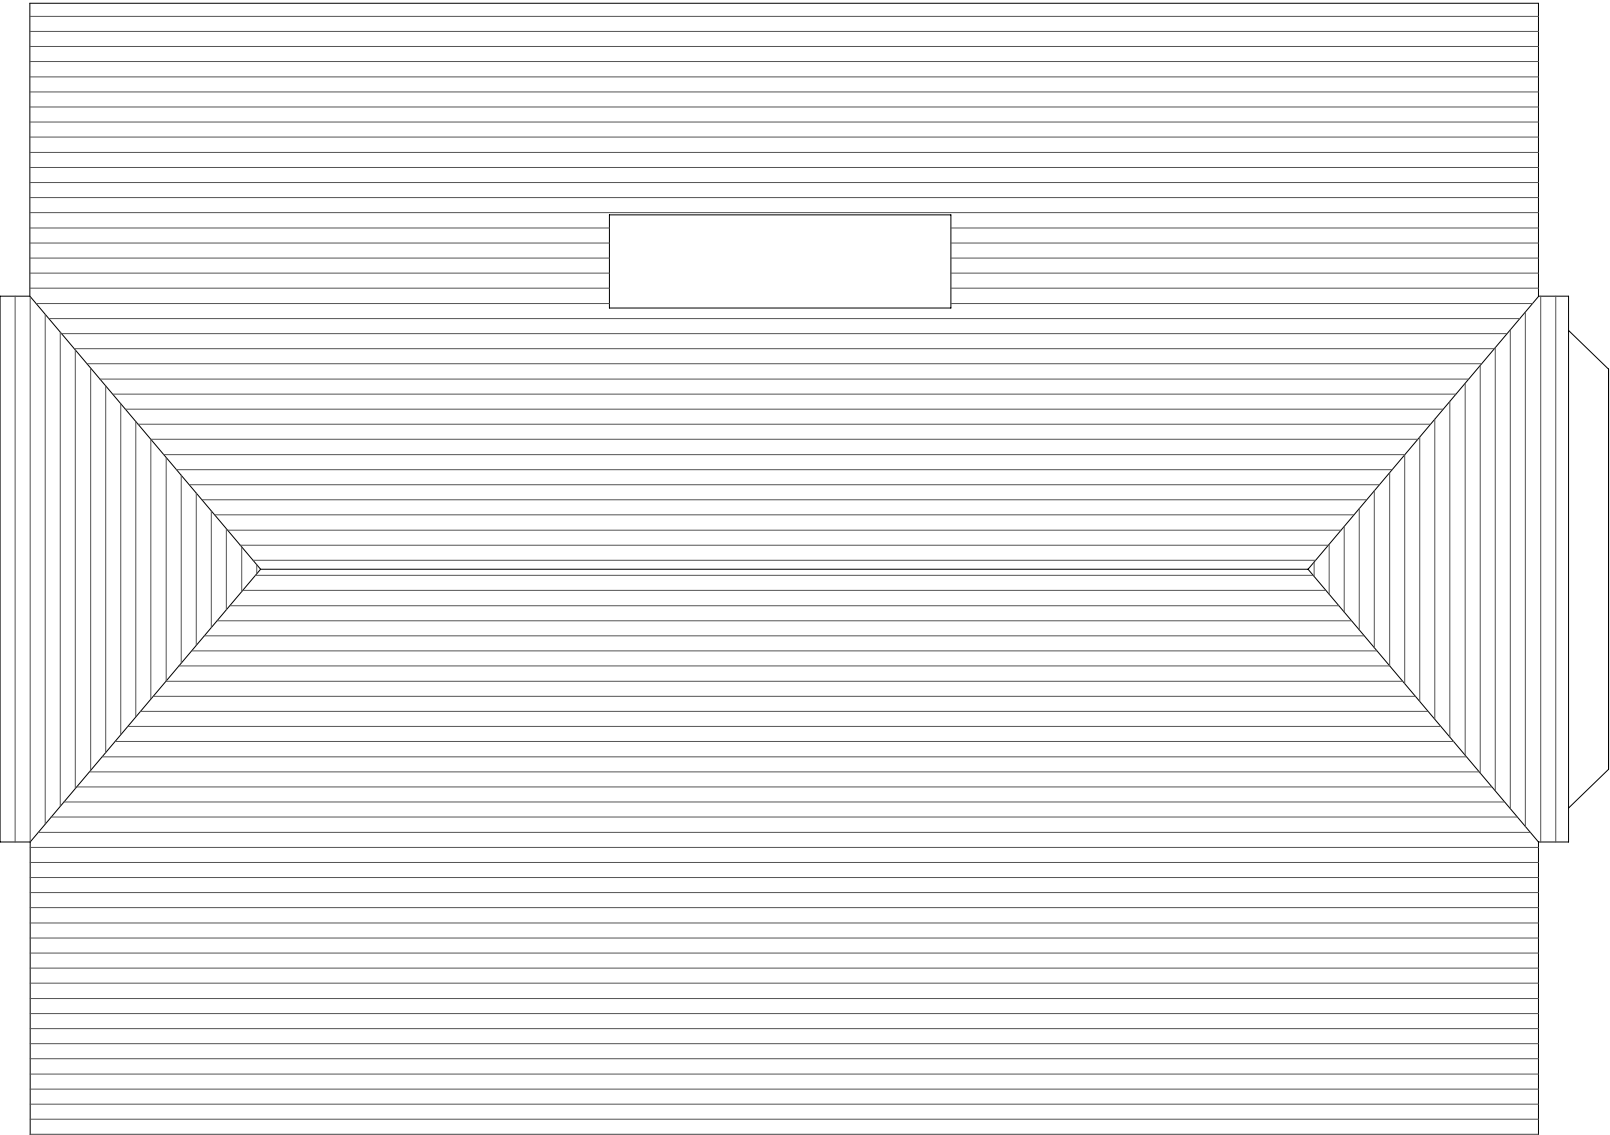


 

Existing roof plan

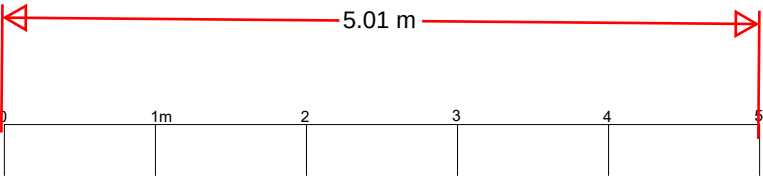

A.J.Franklin
150 Knights Croft
New Ash Green
Longfield,Kent
DA3 8HZ

07946 313853
alexandrafranklin@hotmail.com

Drawing 4 of 9

6th February 2024

Drawn by A.Franklin

Ref: AF060224WD

Client: William Deal

Site address:
2 Poplar Walk
Meopham
Gravesend
Kent
DA13 0EB

Scales:

Plans 1:50

Site plan 1:200

Elevations 1:100

Location plan 1:1250

Proposal:
Double storey extension to side and rear of
property. Demolition and rebuild of garage.

Revisions	Date	Description