



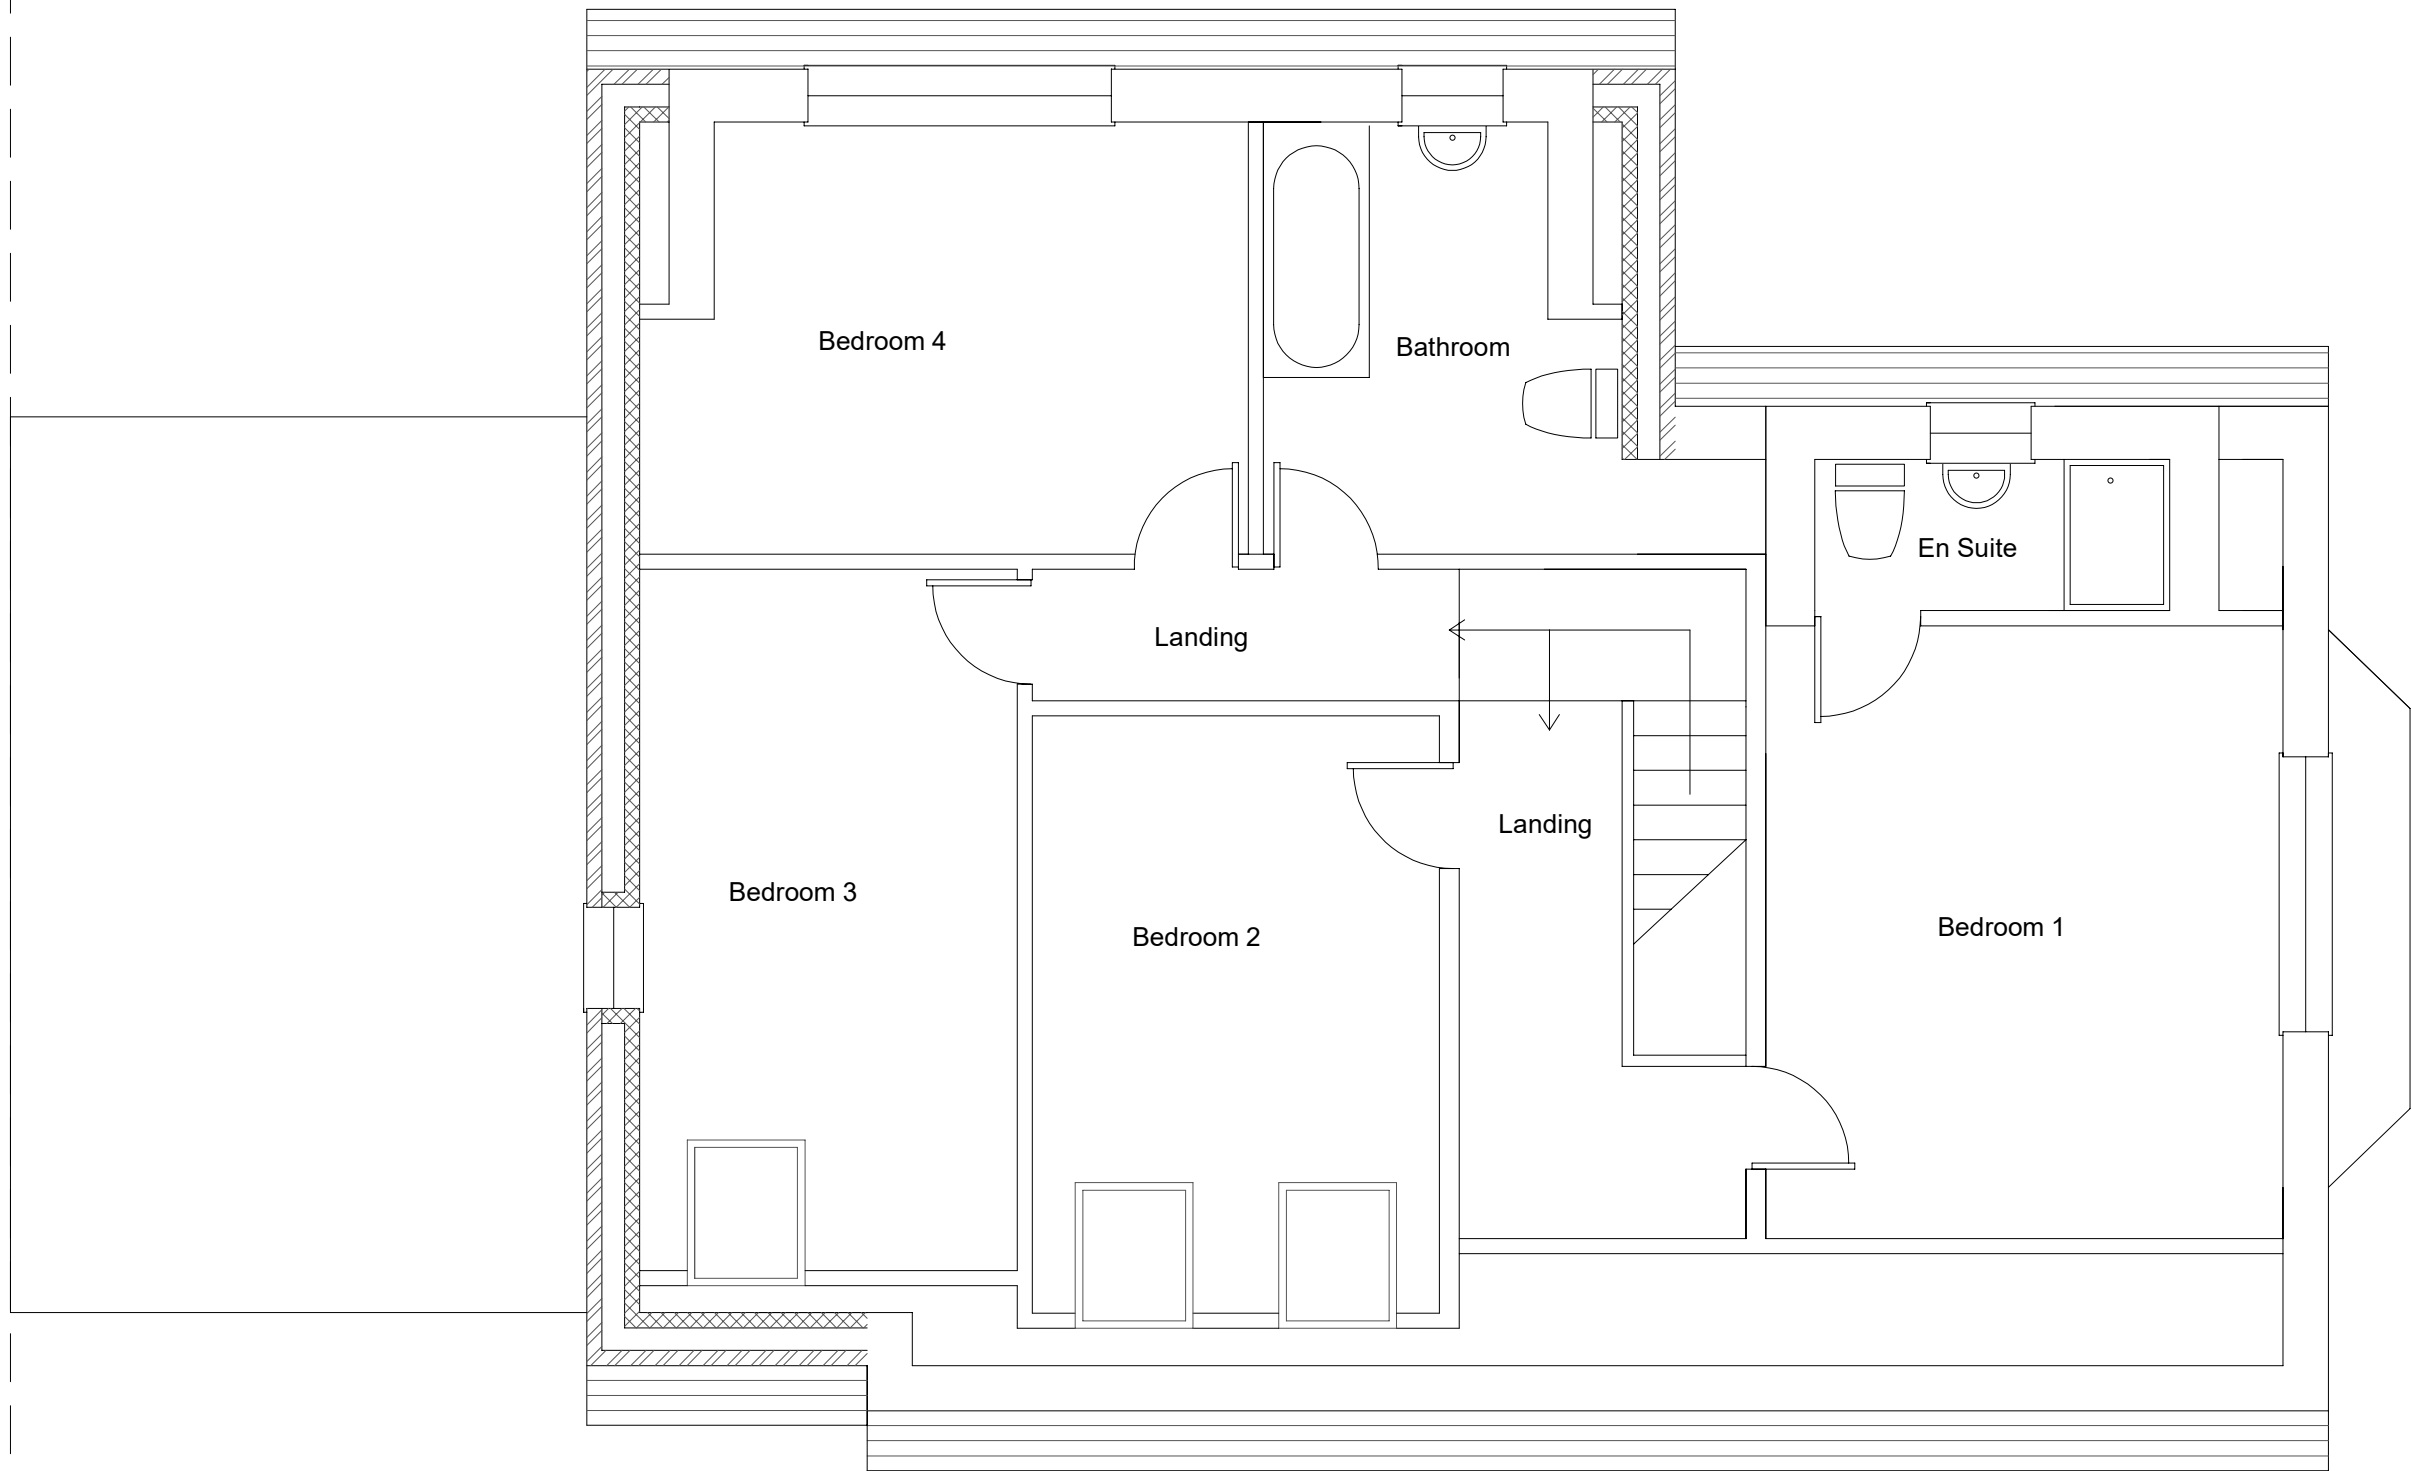

Proposed first floor plan

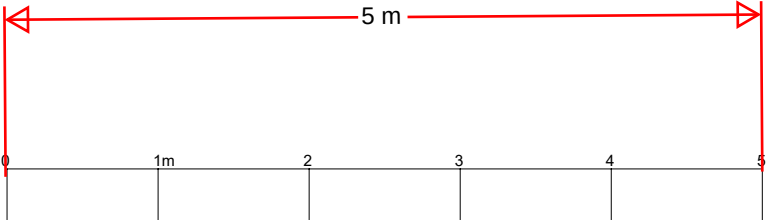

A.J.Franklin
150 Knights Croft
New Ash Green
Longfield,Kent
DA3 8HZ
07946 313853
alexandrafranklin@hotmail.com

Drawing 7 of 9
6th February 2024

Drawn by A.Franklin
Ref: AF060224WD

Client: William Deal

Site address:
2 Poplar Walk
Meopham
Gravesend
Kent
DA13 0EB

Scales:

Plans	1:50	Elevations	1:100
Site plan	1:200	Location plan	1:1250

Proposal:
Double storey extension to side and rear of property. Demolition and rebuild of garage.

Revisions	Date	Description