
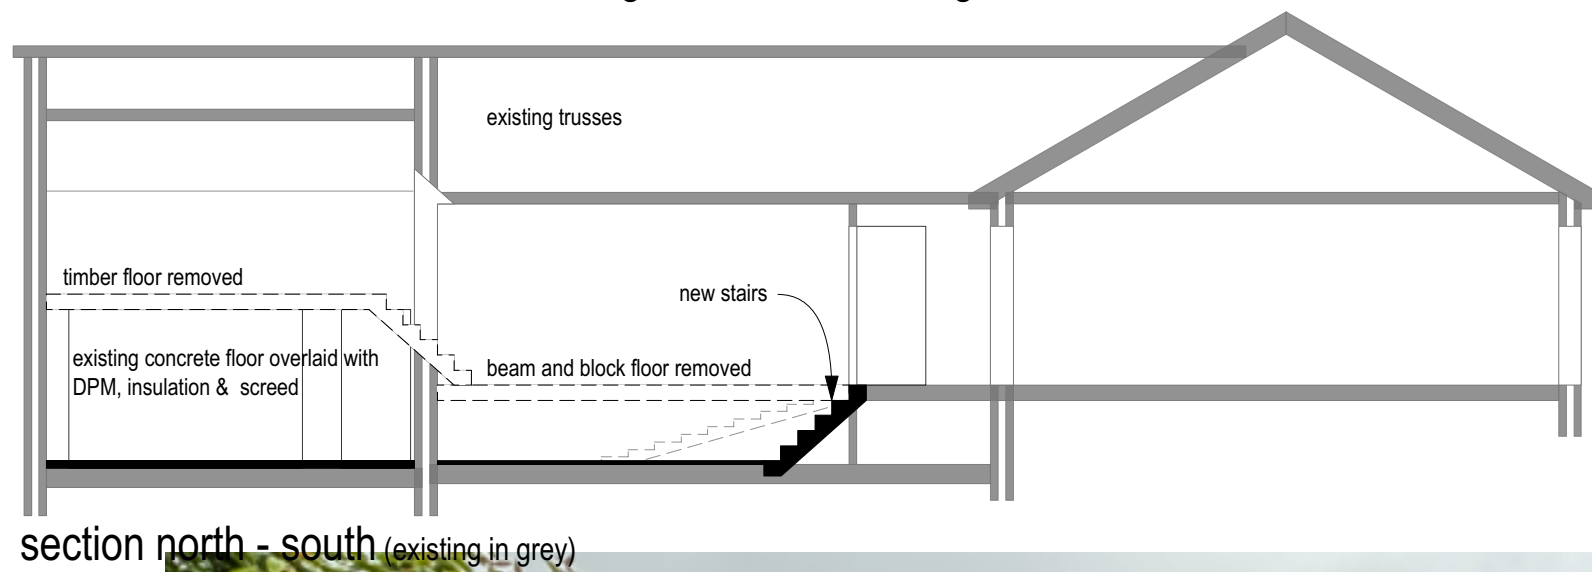


A- new grg. indicated. GB/27/02/26

CLIENT; Martin Gander
PROJECT; 34 The Street, Cobham, DA12 3BZ
TITLE; floor plans as existing and proposed
SCALE; 1-100 **DATE;** 05/24 **DRAWN;** GB
DRAWING NUMBER 25-13-03 A

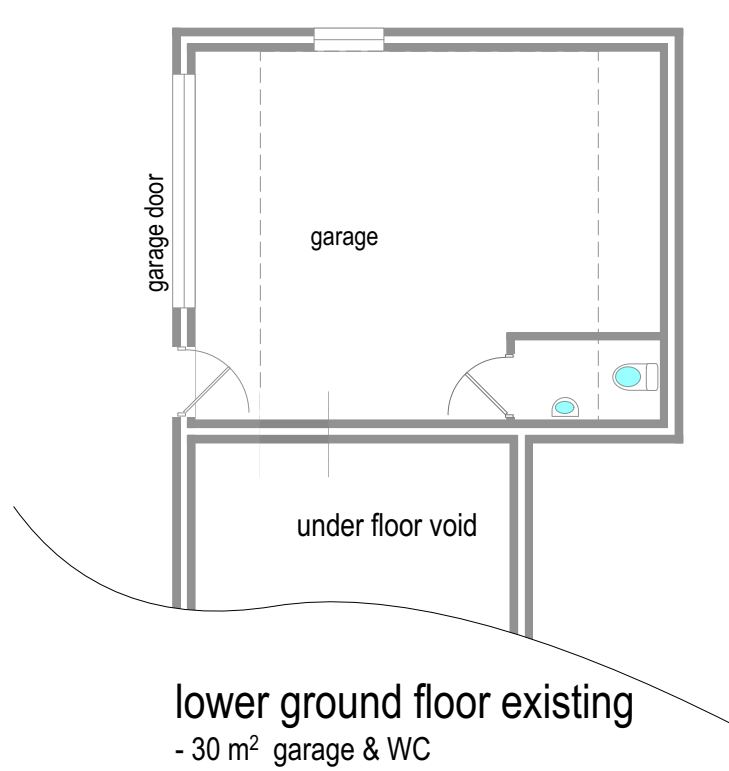