




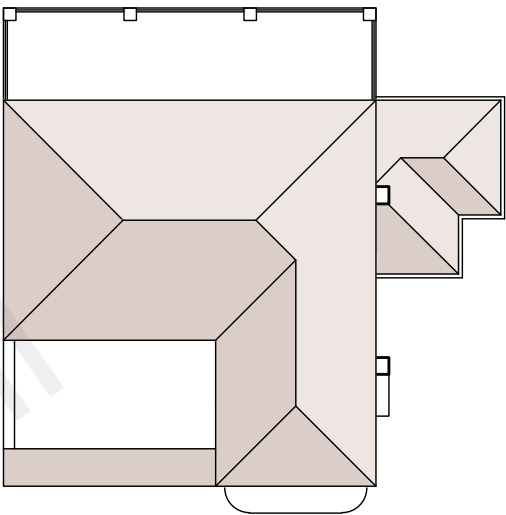



Roof Plan
As Existing
Scale 1:200

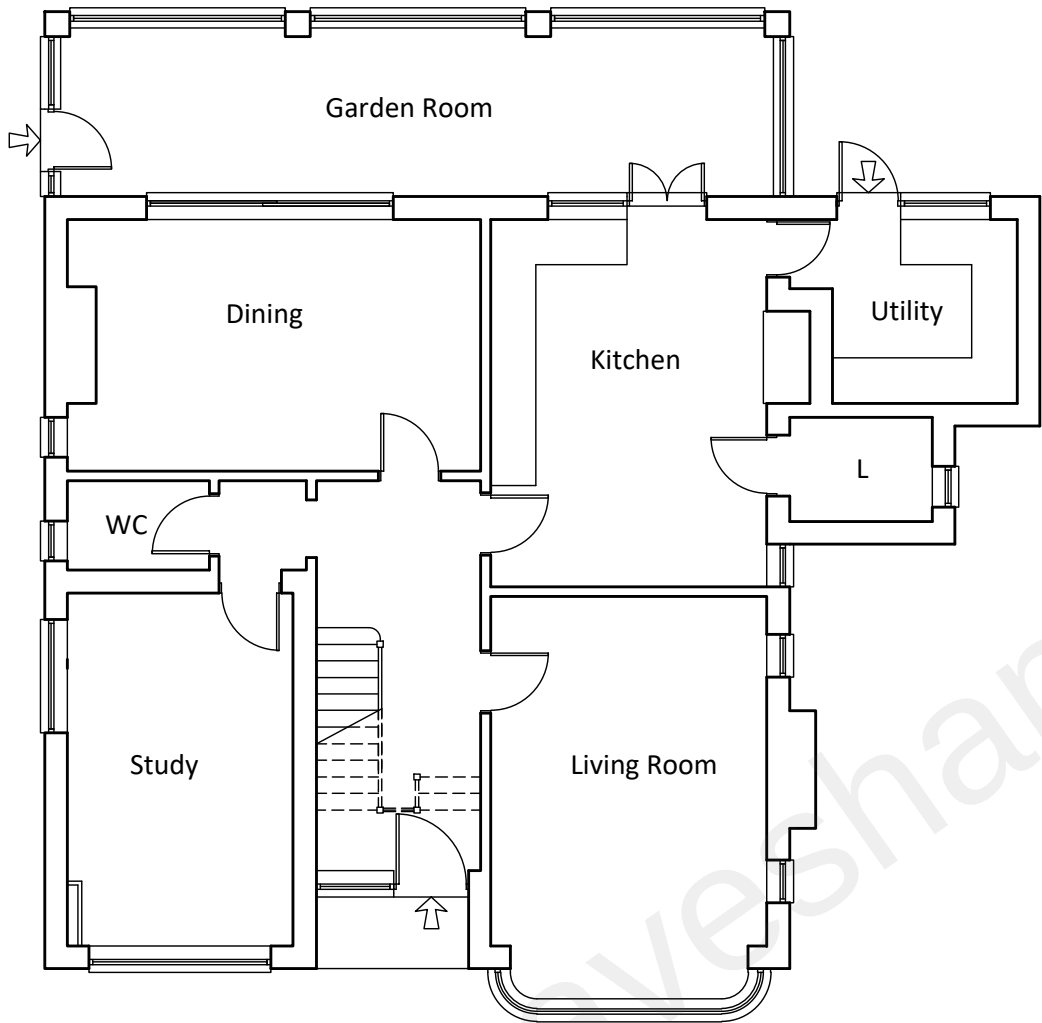

Ground Floor Plan
As Existing
Scale 1:100

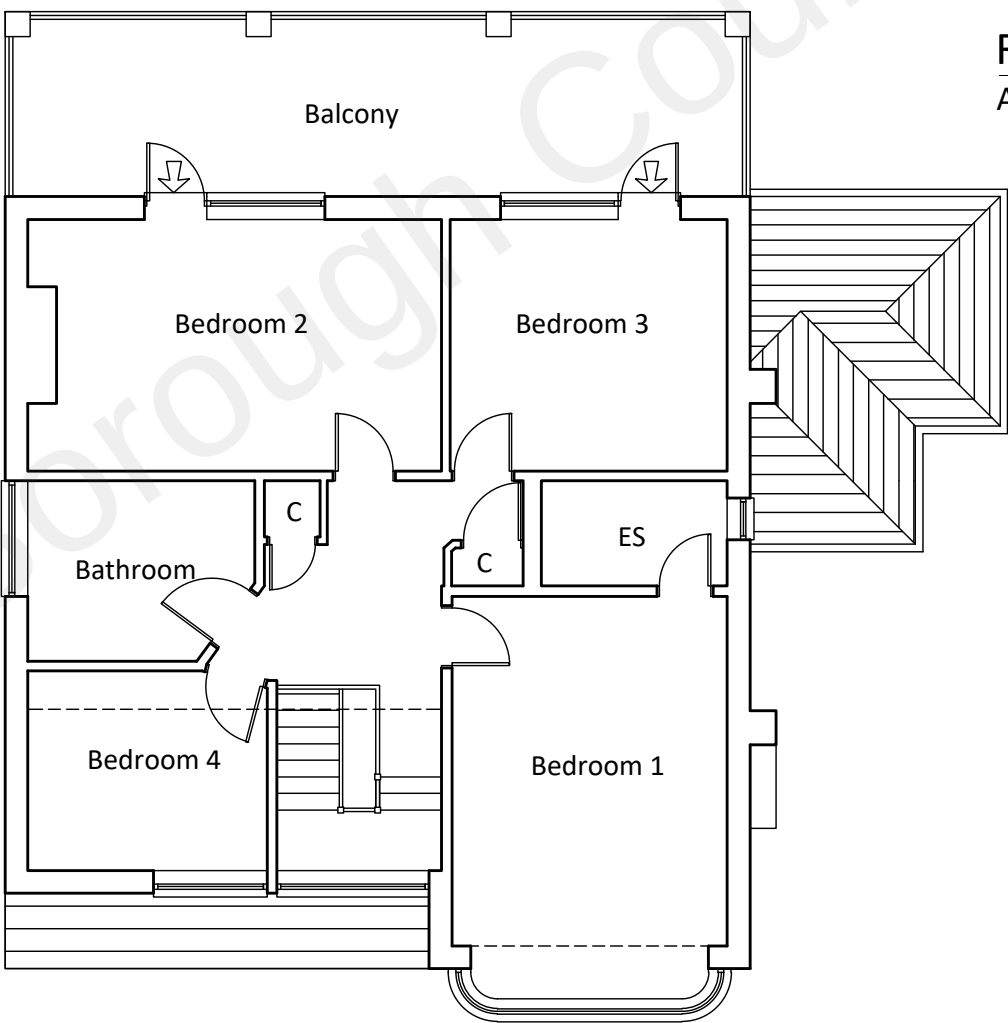

First Floor Plan
As Existing
Scale 1:100

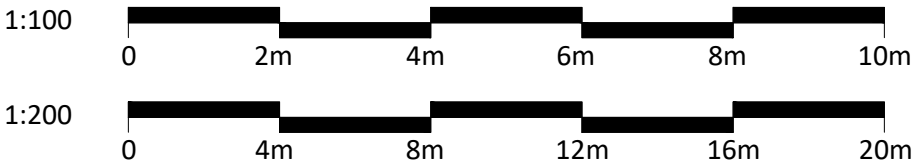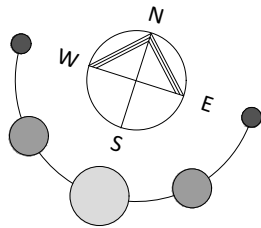

F O R A P P R O V A L

CLIENT Mr & Mrs Molloy	PROJECT High Ridge Pear Tree Lane Shorne Kent DA12 3JU	DRAWN SP	DATE April 2021	SCALE 1:100,200	DWG SIZE. A3
WORK STAGE Planning	DRAWING Floor Plans - As Existing	DRAWING NO. SP-480-P-20-02	REVISION.		