


- Key
- FD Half hour fire check door
 - SD Smoke Detector
 - HD Heat Detector
 - CO Carbon Dioxide Detector

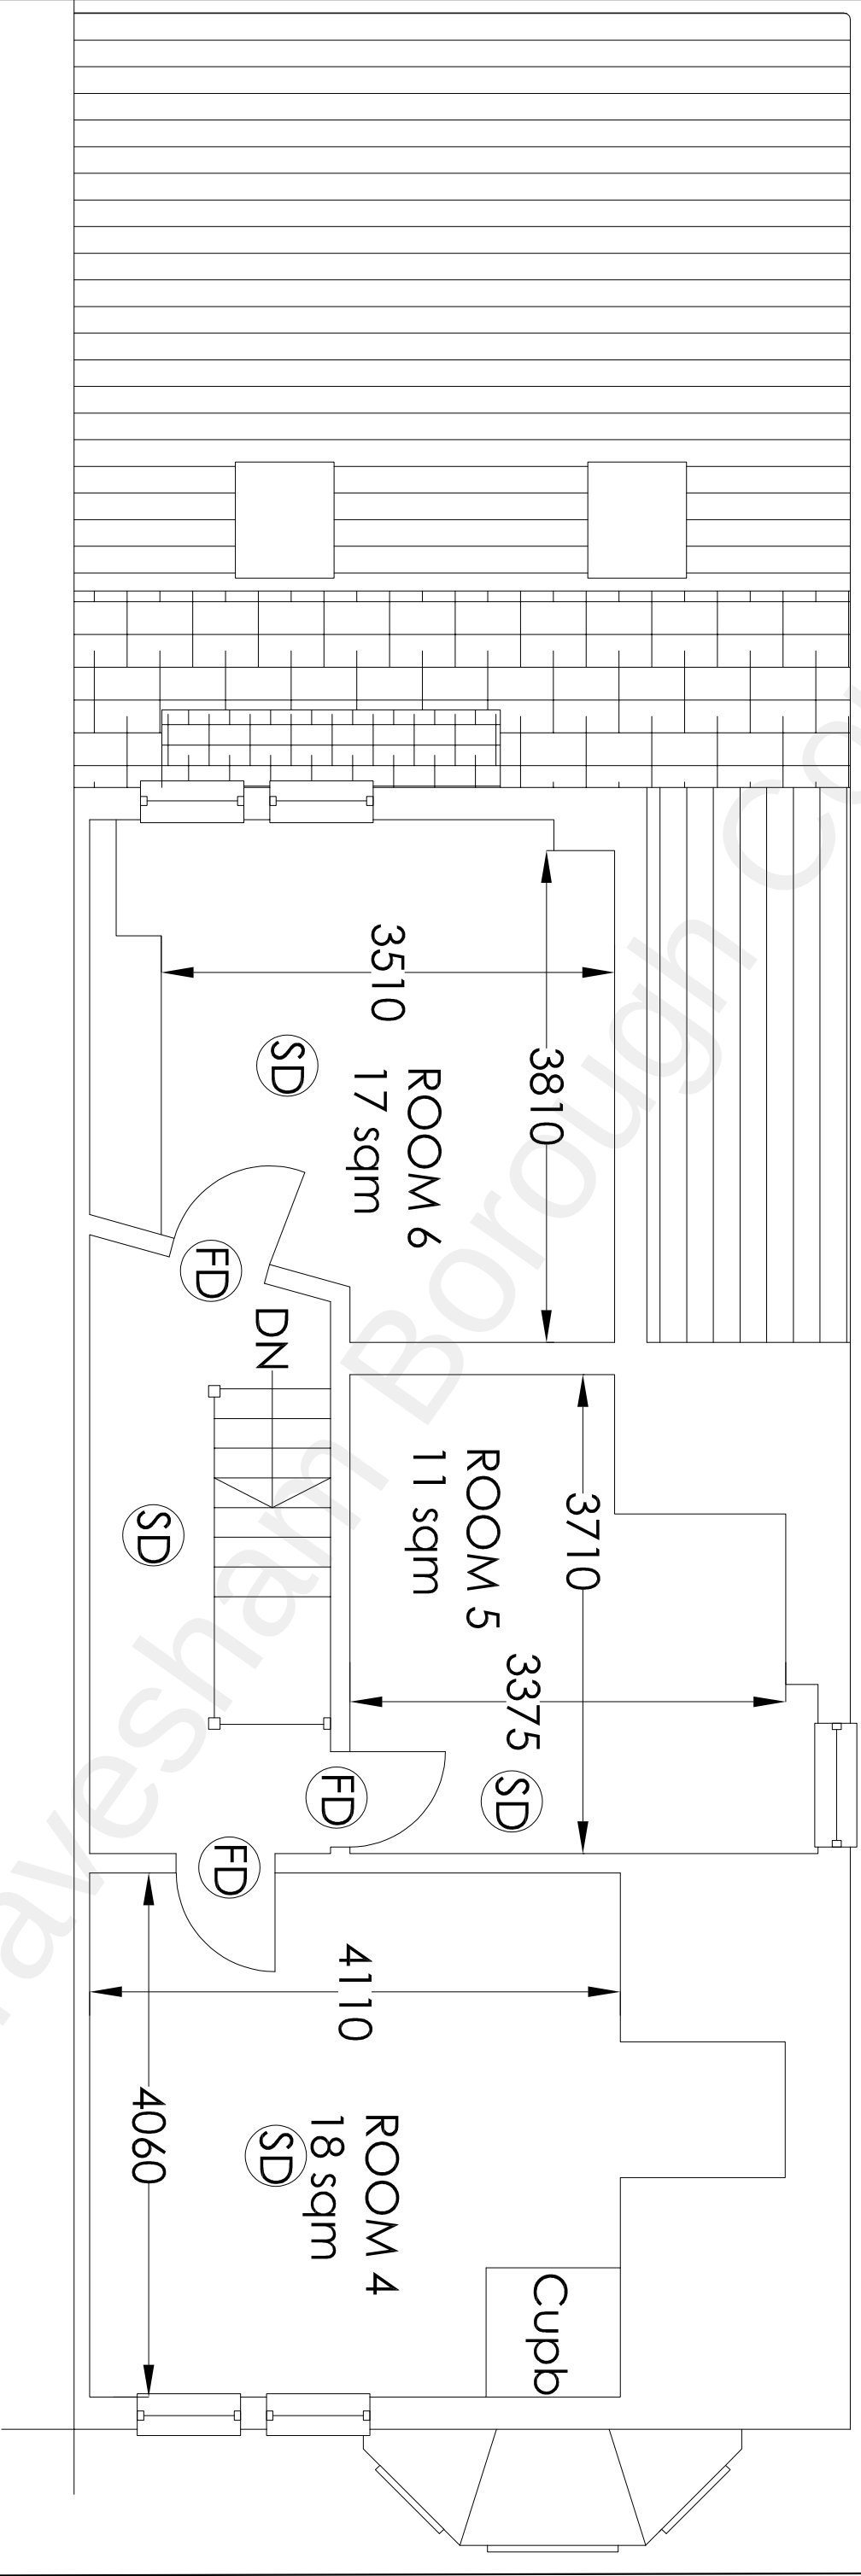

Project		HMO Conversion		25 The Avenue Gravesend Kent DA11 1 ONA		H Channa		PICAROONS MAIDSTONE ROAD PLATT KENT TN15 8LB	
Drawing Title		Proposed Second Floor Plan		Rev		Description		Date	
						Drawn		Date	
						HC		July 2021	
						Scale		Drawing No.	
						1:50		25TA/A3/O4	
						Tel / Fax: 01732 605759 E-mail: hbchanna@tiscali.co.uk			