

ALL DIMENSIONS, LEVELS AND CLEARANCES TO BE CHECKED ON SITE PRIOR TO WORKS COMMENCING


THIS DRAWING SHOULD BE READ IN CONJUNCTION WITH ALL OTHER PROJECT RELATED DRAWINGS, SPECIFICATIONS AND AGREEMENTS AS PART OF A SINGLE PROJECT PACKAGE.

ANY DISCREPANCY BETWEEN THIS DRAWING, OTHER DRAWINGS FORMING PART OF THIS CONTRACT, OR THE SPECIFICATION / BILLS OF QUANTITIES MUST BE IDENTIFIED BEFORE THE COMMENCEMENT OF ANY WORK OR ORDERING OF ANY MATERIALS.


PLEASE CONSULT THE AUTHOR OR PROJECT MANAGER SHOULD THE READER REQUIRE CLARIFICATION ON ANY PART OF THIS DRAWING.

THE COPYRIGHT OF THE DRAWING AND DESIGN IS THE PROPERTY OF THE COMPANY. THIS INFORMATION HAS BEEN ISSUED UNDER SPECIFIC TERMS FOR THIS PROJECT AND MAY ONLY BE USED AND REPRODUCED ACCORDINGLY.


NOTES

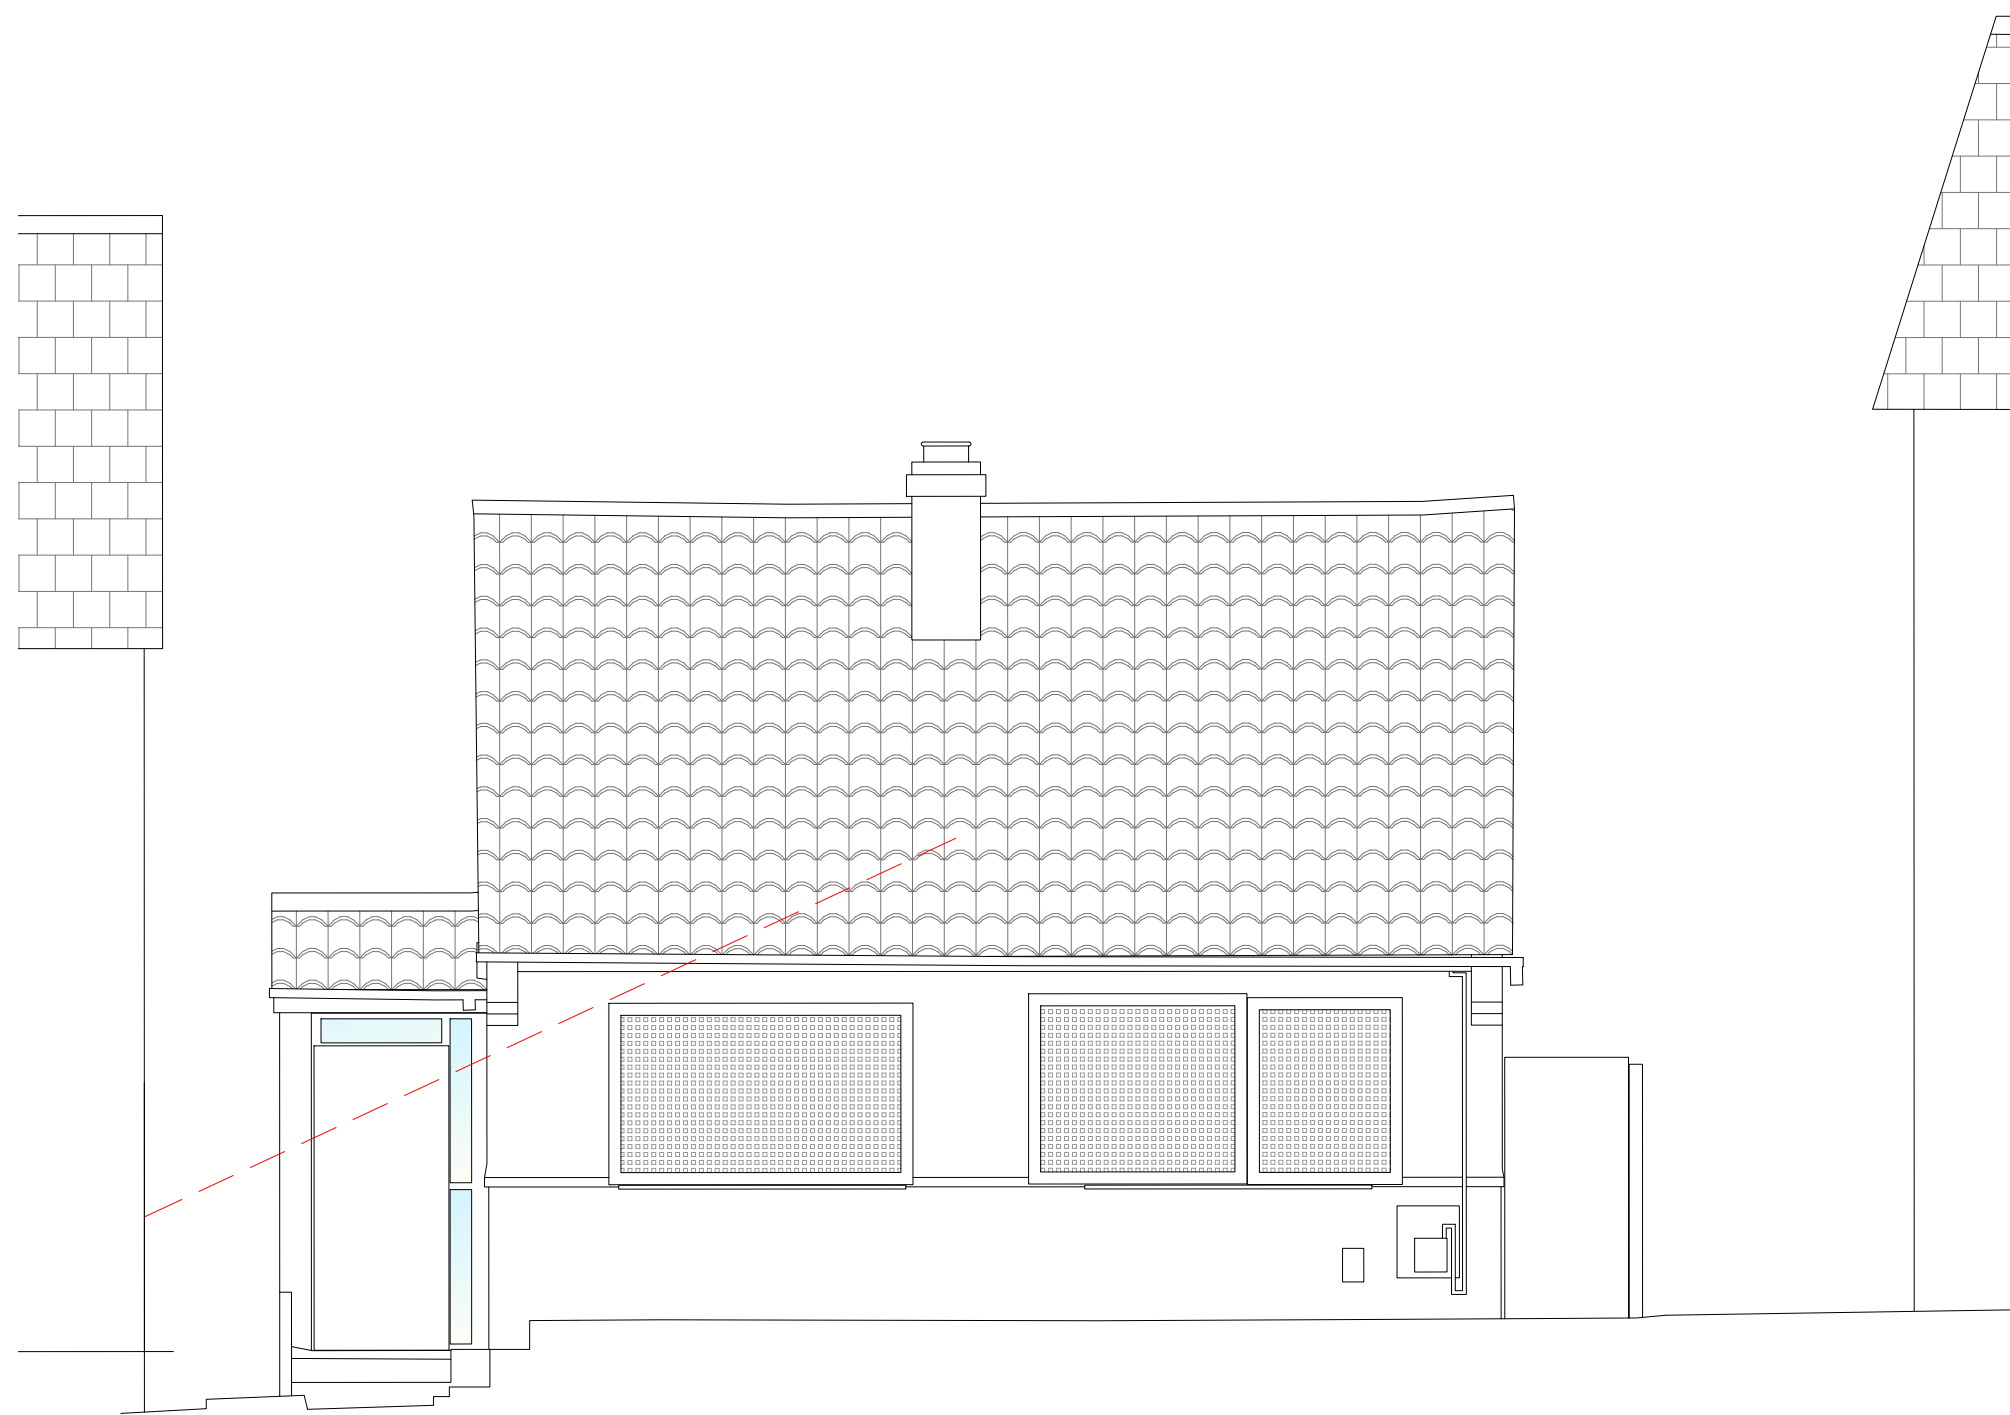


front elevation

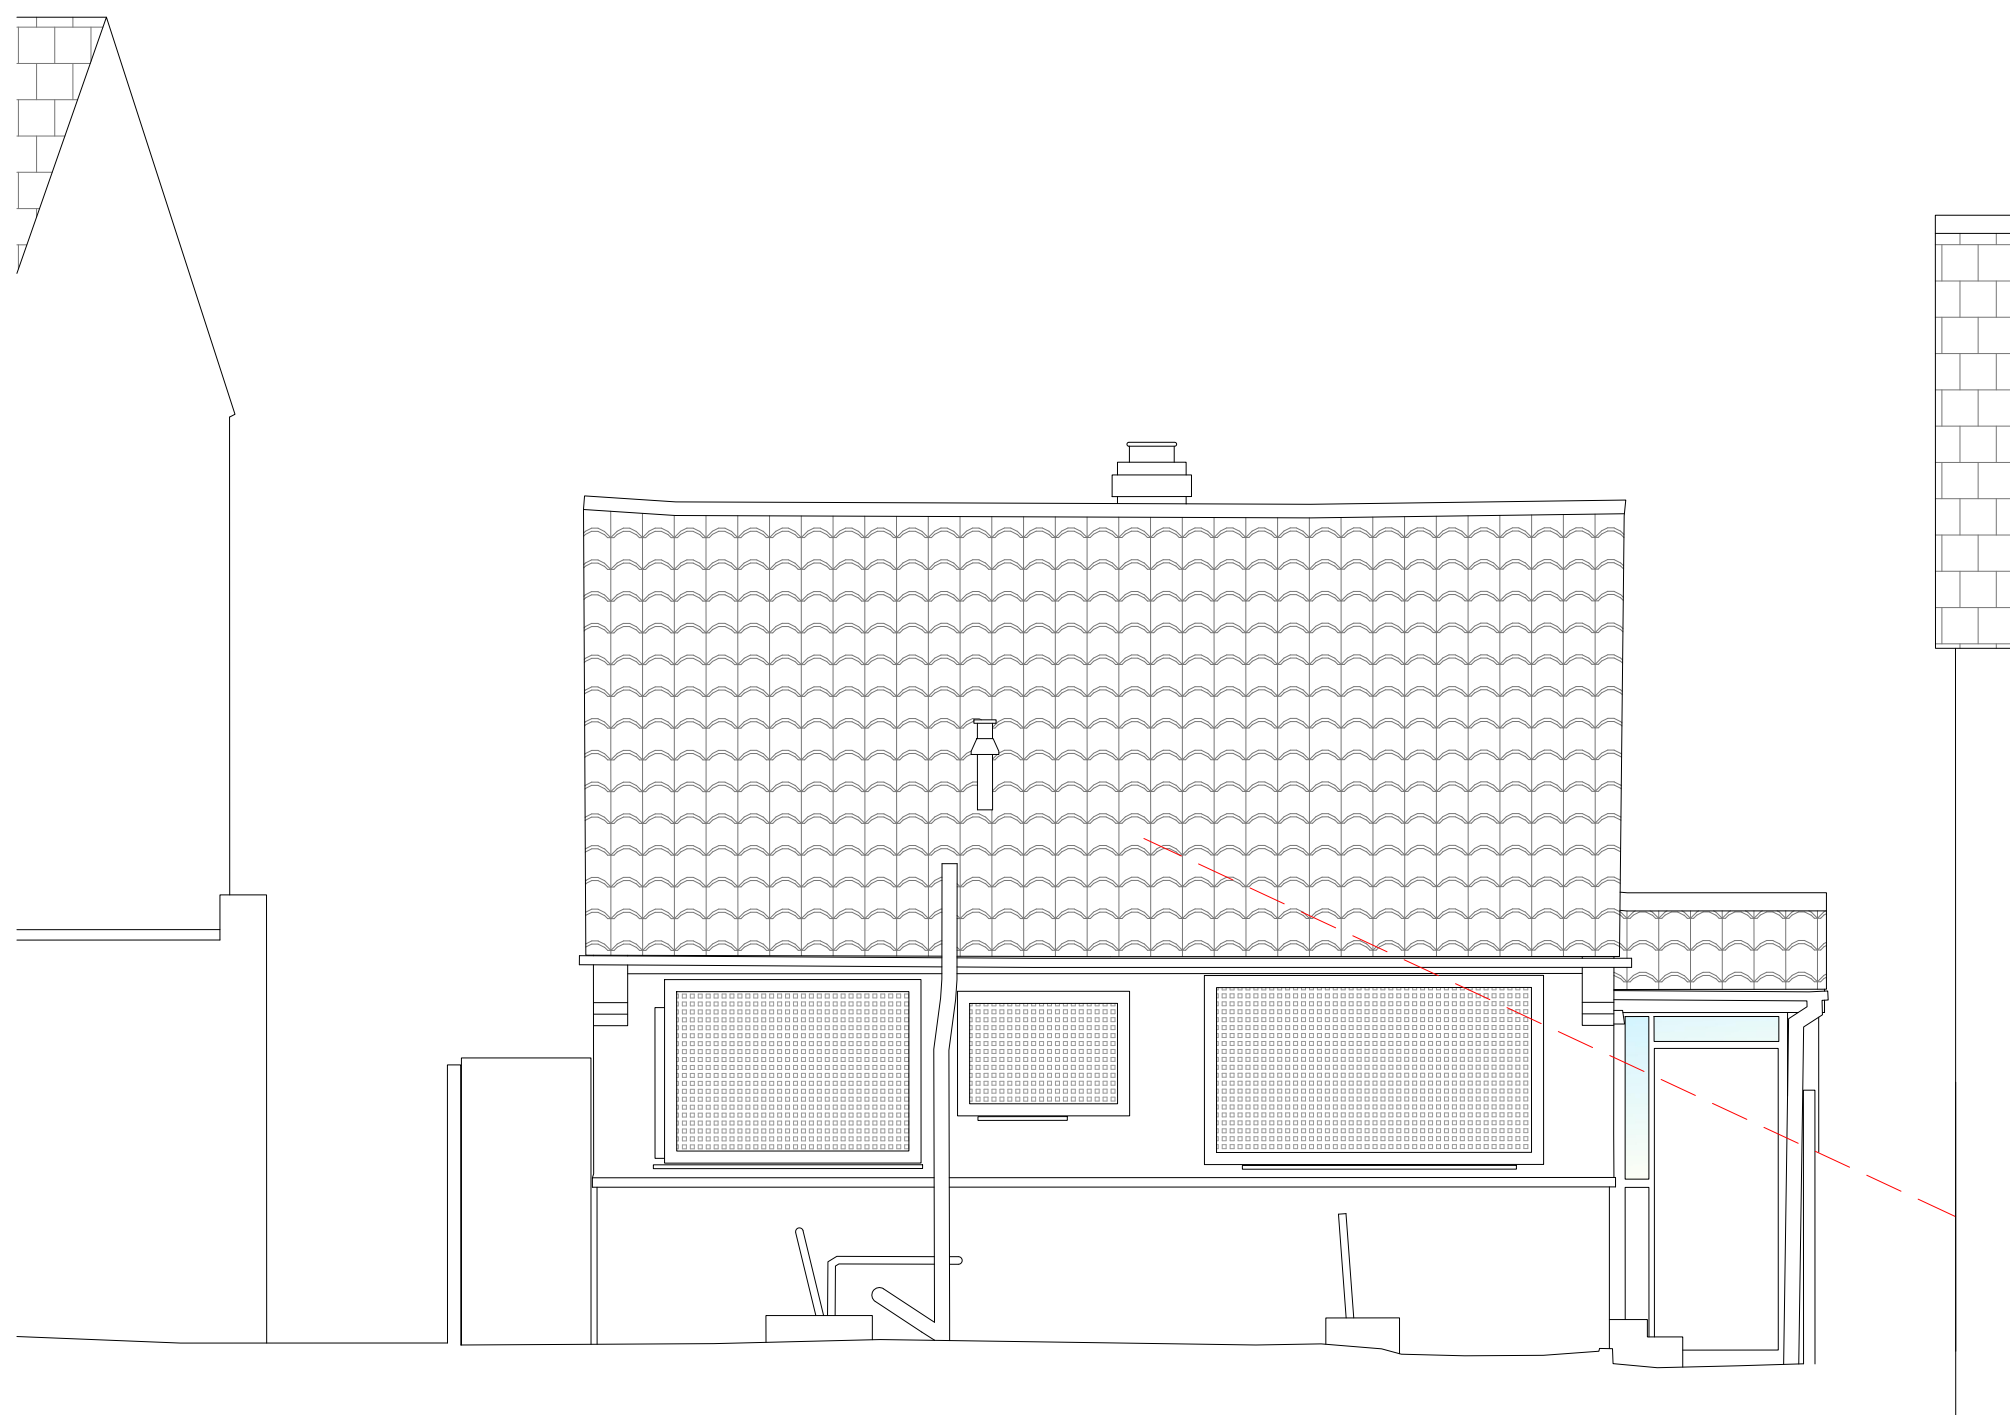


rear elevation

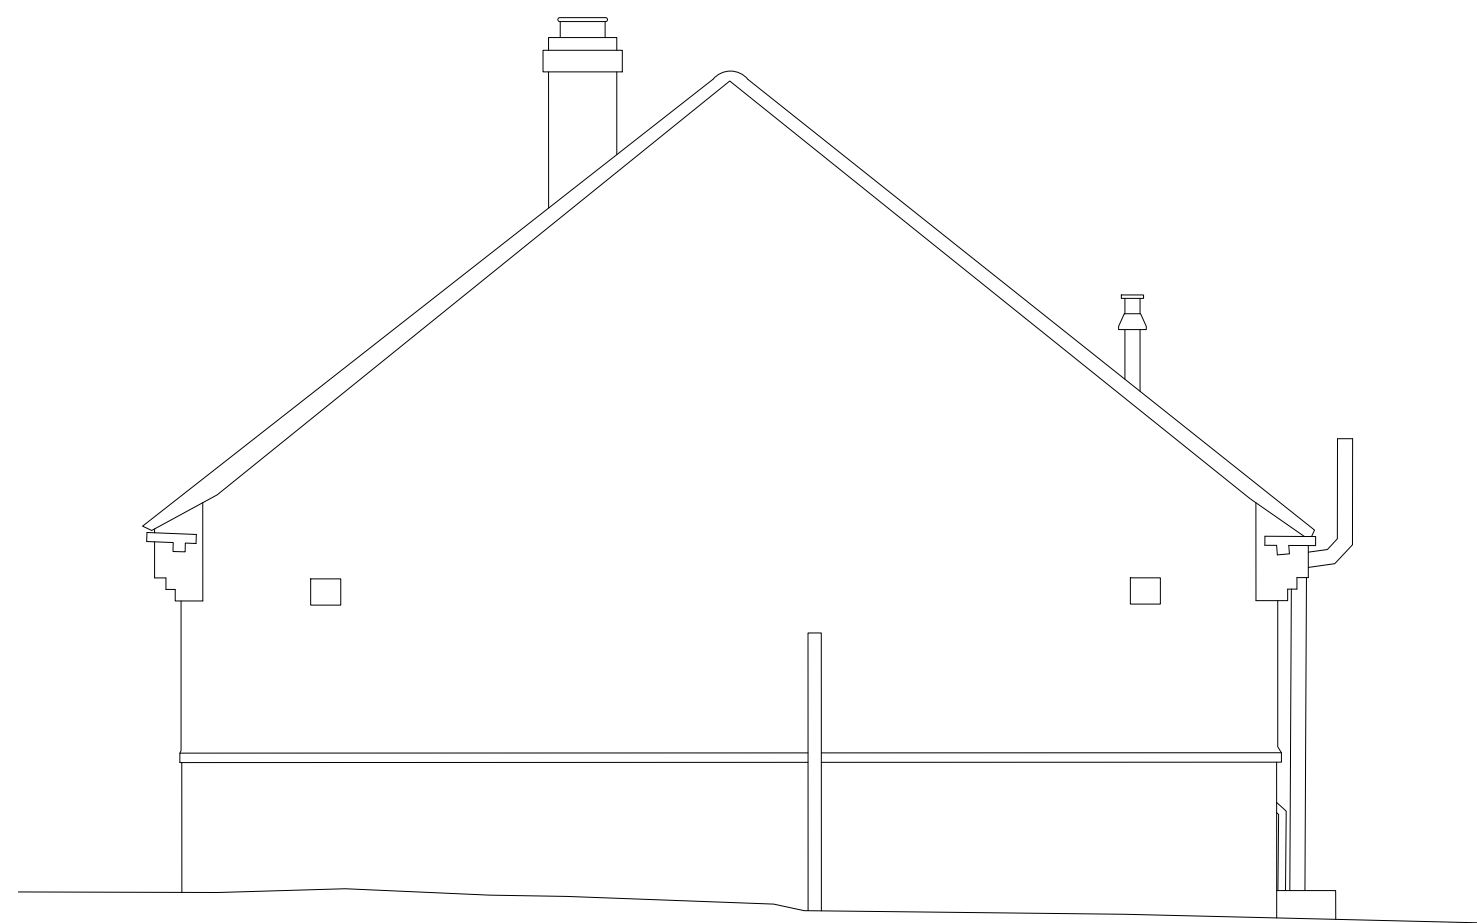

side elevation

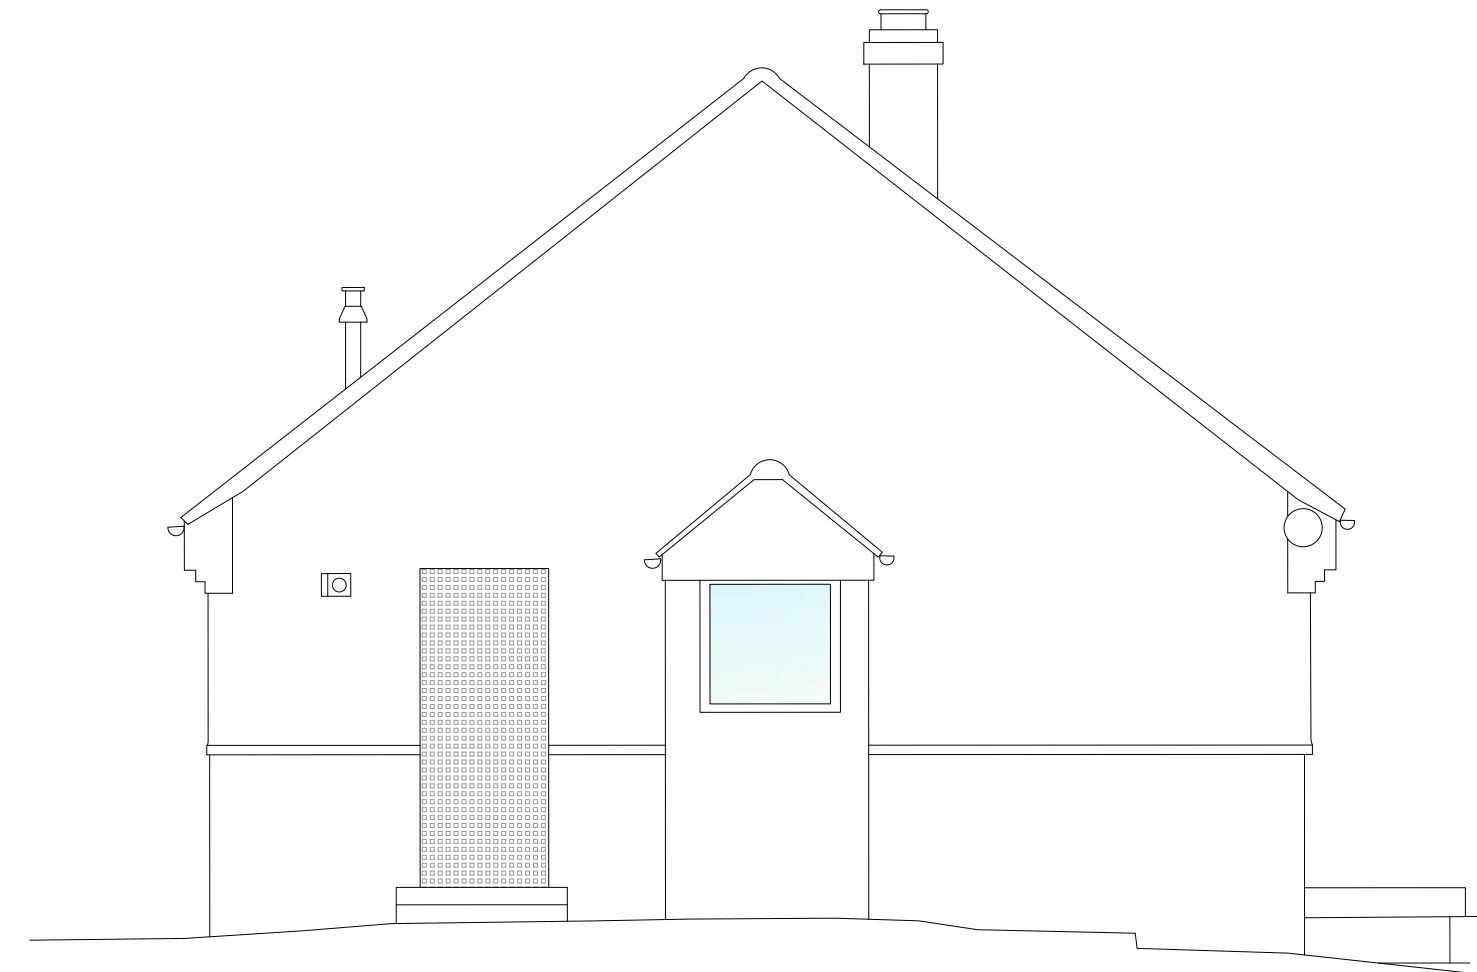

side elevation

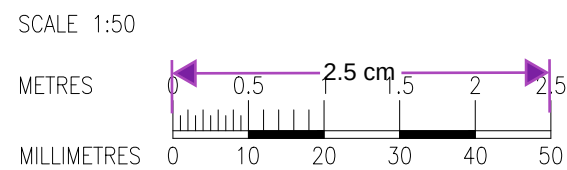

Rev	05/02/24	TG	DB	OM	Draft Planning Issue
Date		By	Chk	Apr	Comment
BRINGING IDEAS TO LIFE					
 Frankham Projects Limited E: enquiries@frankham.com www.frankhamprojects.com					
SIDCUP OFFICE		Irene House Five Arches Business Park Maidstone Road Sidcup, Kent DA14 5AE T: 020 8309 7777		OXFORD OFFICE Citibank Oxford New Barclay House 234 Botley Road Oxfordshire OX2 0HP T: 01865 322500	
LONDON OFFICE		Third Floor Baird House 15-17 St Cross Street London EC1R 8JW T: 020 7651 0790		STEVENAGE OFFICE Suite 237, Second Floor Kings Court Business Centre Leighton Road, Stevenage Hertfordshire SG1 2NG T: 020 3714 7063	
Client:					
Project Title: 107 VALE ROAD, NORTHFLEET, GRAVESEND, KENT, DA11 8DB					
Drawing Title: Proposed Elevations					
Status: PLANNING ISSUE					
Drawn By: GG		Designed By: GG		Checked By: DB	
Original Issue Date: 30/08/2023		Approved By: OM			
		Scale @ A1: 1: 50			
Job No/ File Ref 1327	Originator FCG	Zone XX	Level XX		
Type DR	Discipline B	Number 210	Suitability XX	Revision E	