

ALL DIMENSIONS, LEVELS AND CLEARANCES TO BE CHECKED ON SITE PRIOR TO WORKS COMMENCING


THIS DRAWING SHOULD BE READ IN CONJUNCTION WITH ALL OTHER PROJECT RELATED DRAWINGS, SPECIFICATIONS AND AGREEMENTS AS PART OF A SINGLE PROJECT PACKAGE.

ANY DISCREPANCY BETWEEN THIS DRAWING, OTHER DRAWINGS FORMING PART OF THIS CONTRACT, OR THE SPECIFICATION / BILLS OF QUANTITIES MUST BE IDENTIFIED BEFORE THE COMMENCEMENT OF ANY WORK OR ORDERING OF ANY MATERIALS.


PLEASE CONSULT THE AUTHOR OR PROJECT MANAGER SHOULD THE READER REQUIRE CLARIFICATION ON ANY PART OF THIS DRAWING.

THE COPYRIGHT OF THE DRAWING AND DESIGN IS THE PROPERTY OF THE COMPANY. THIS INFORMATION HAS BEEN ISSUED UNDER SPECIFIC TERMS FOR THIS PROJECT AND MAY ONLY BE USED AND REPRODUCED ACCORDINGLY.


NOTES

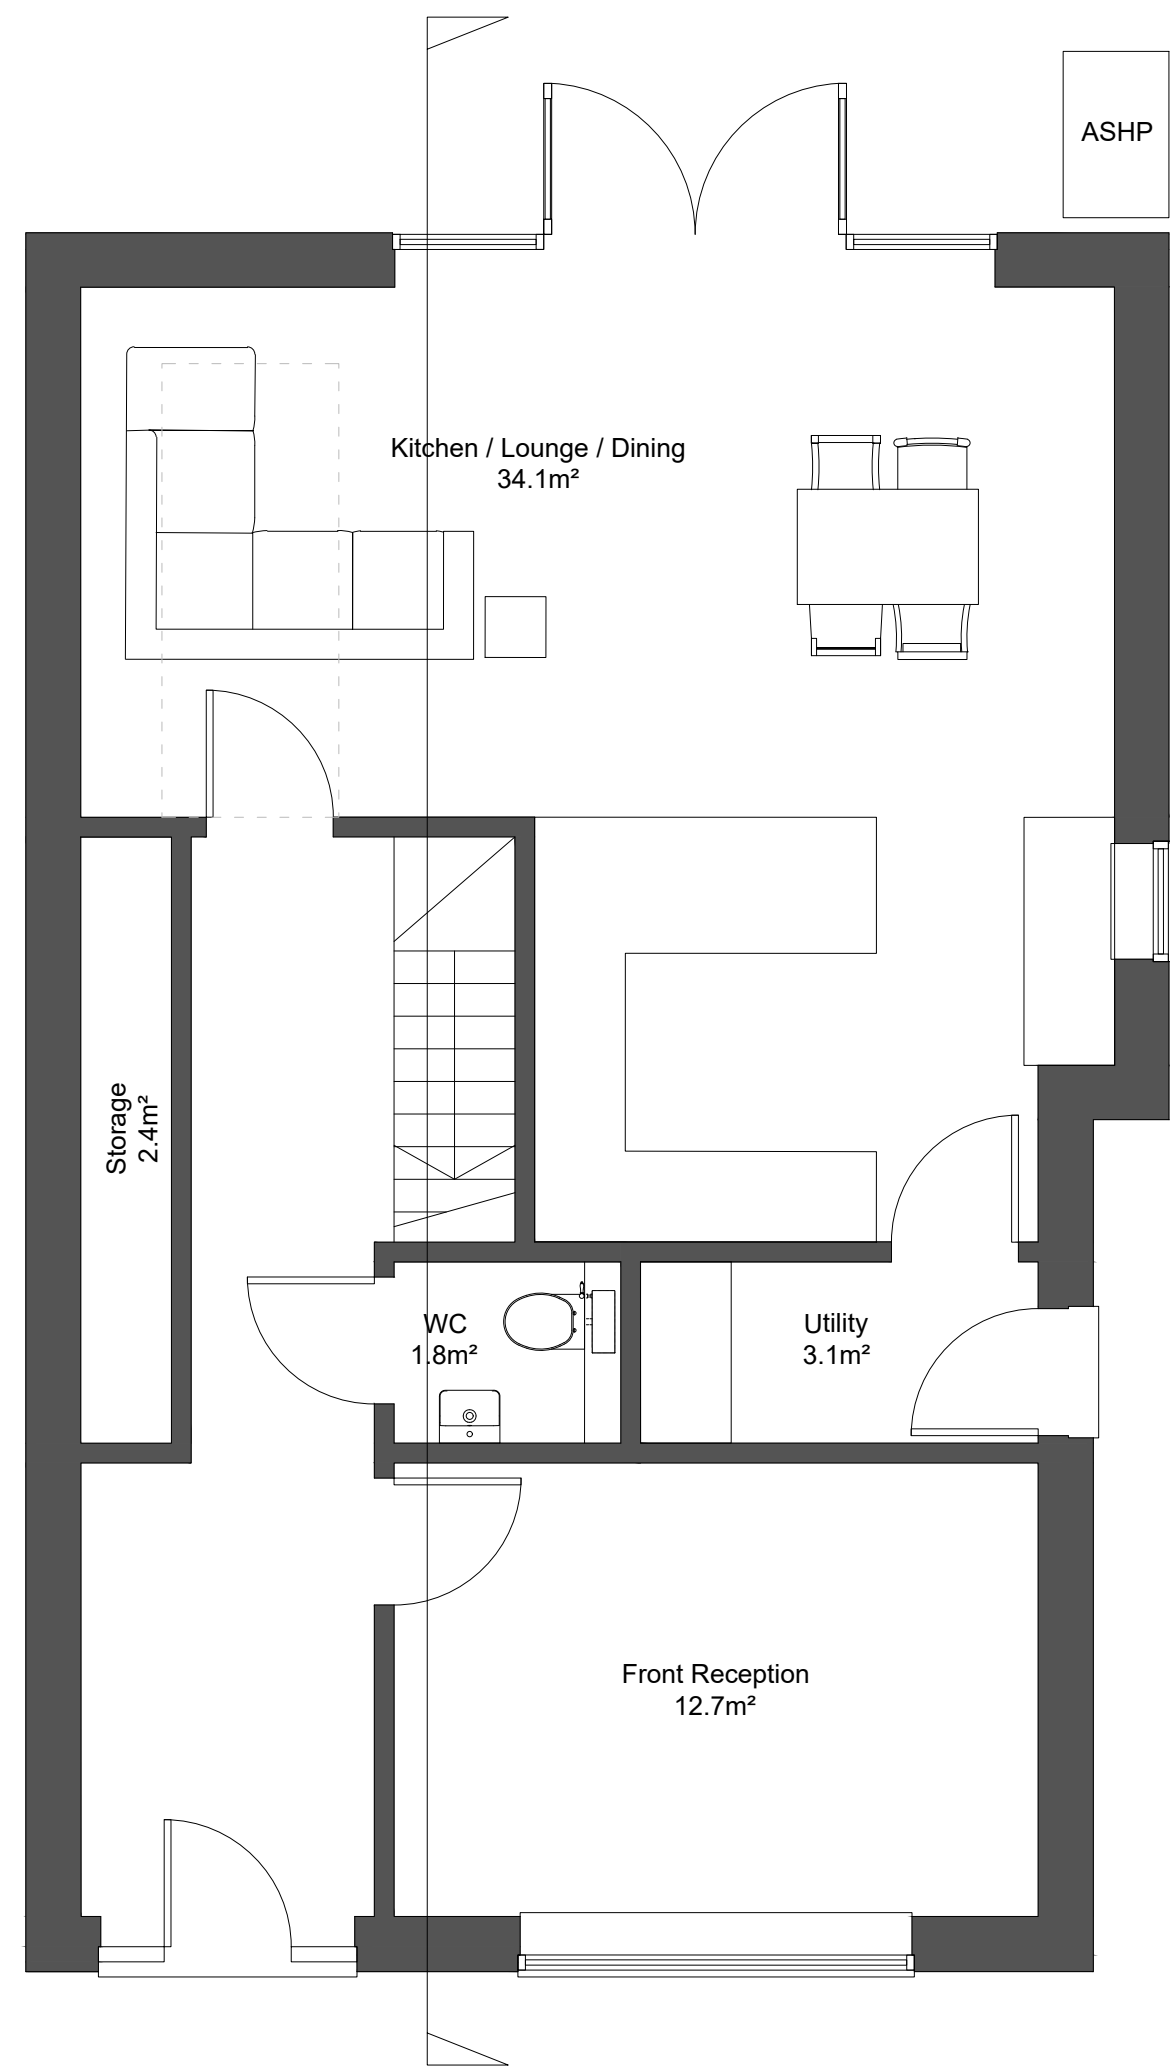

GROUND FLOOR PLAN

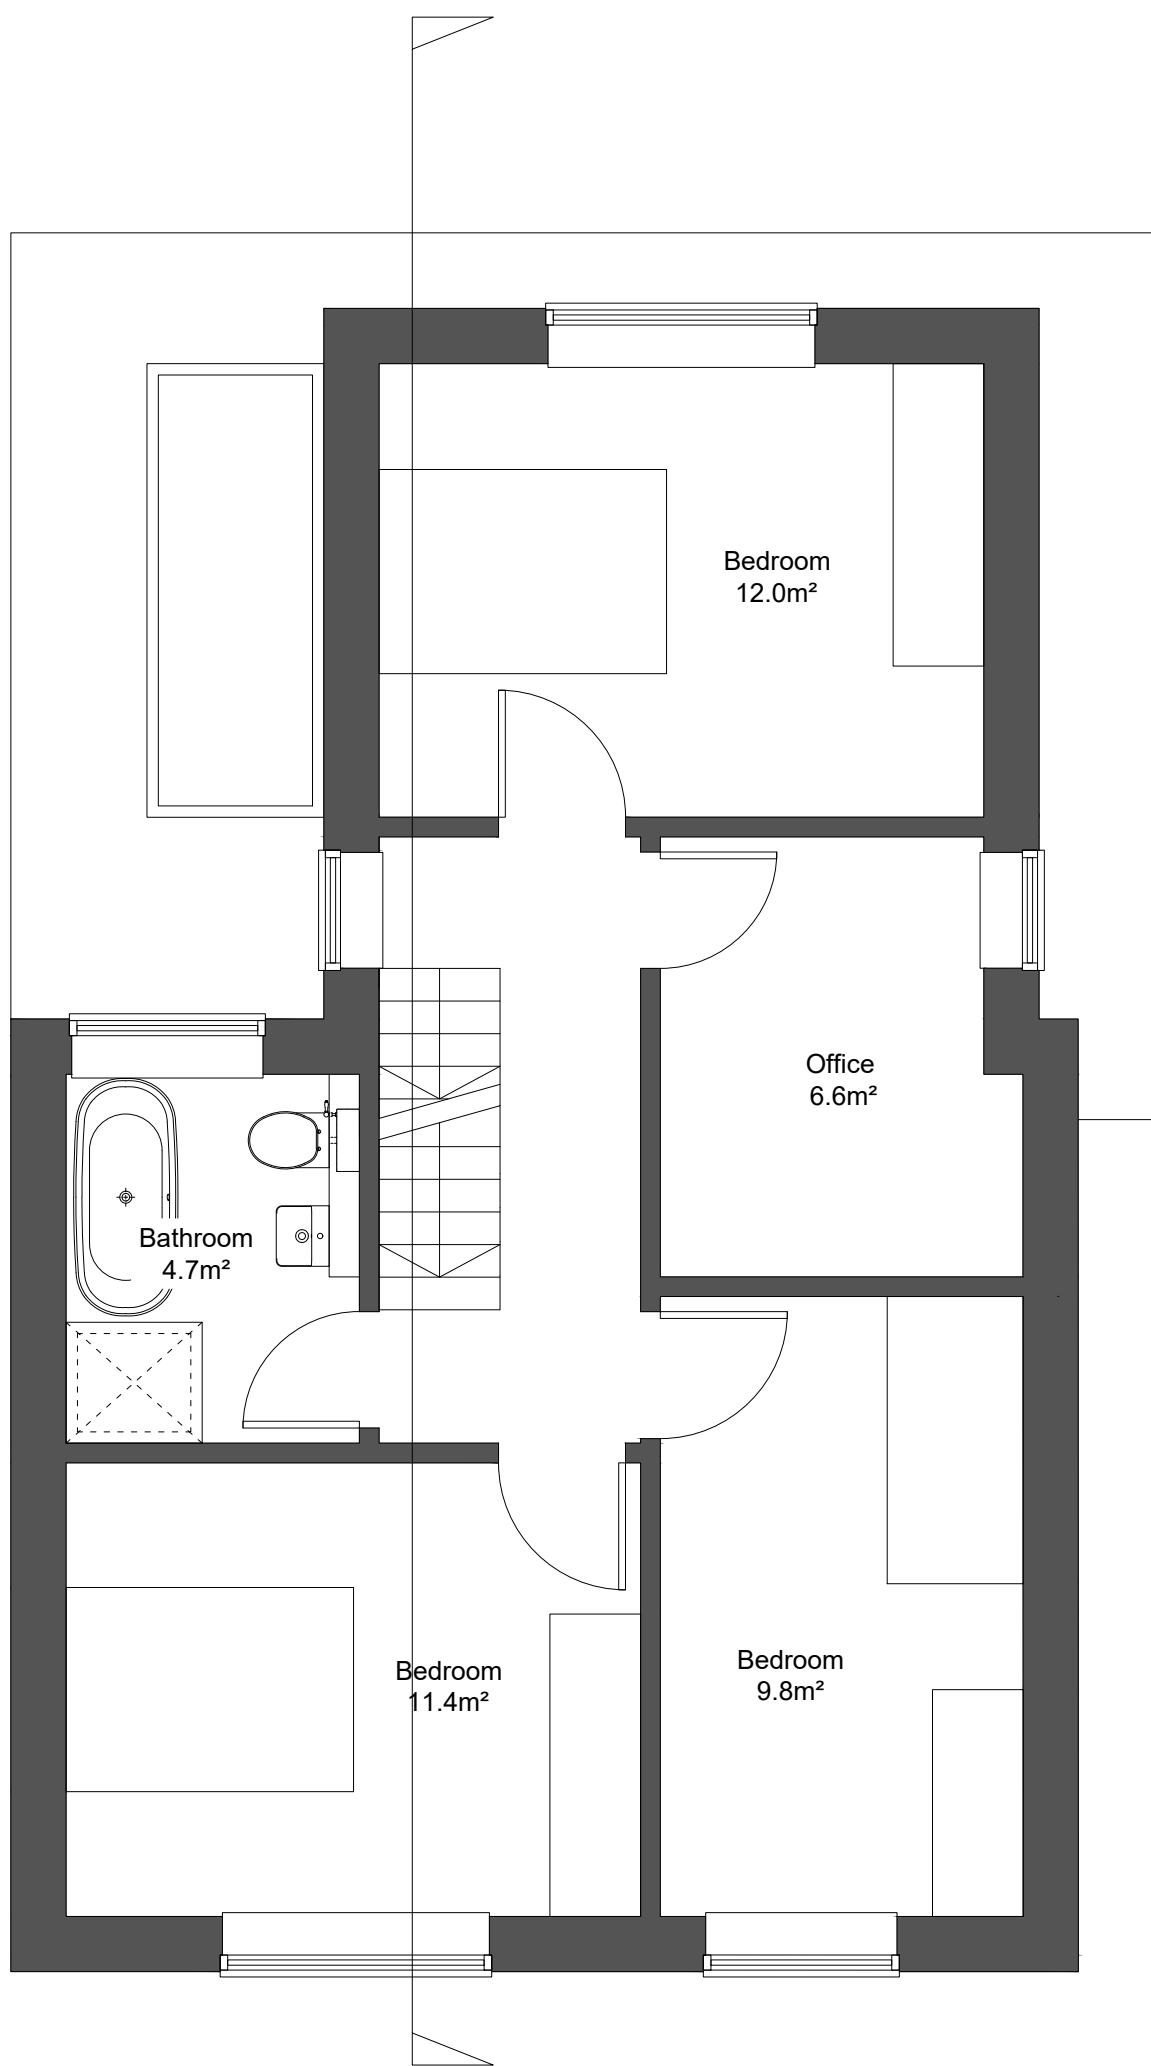

FIRST FLOOR PLAN

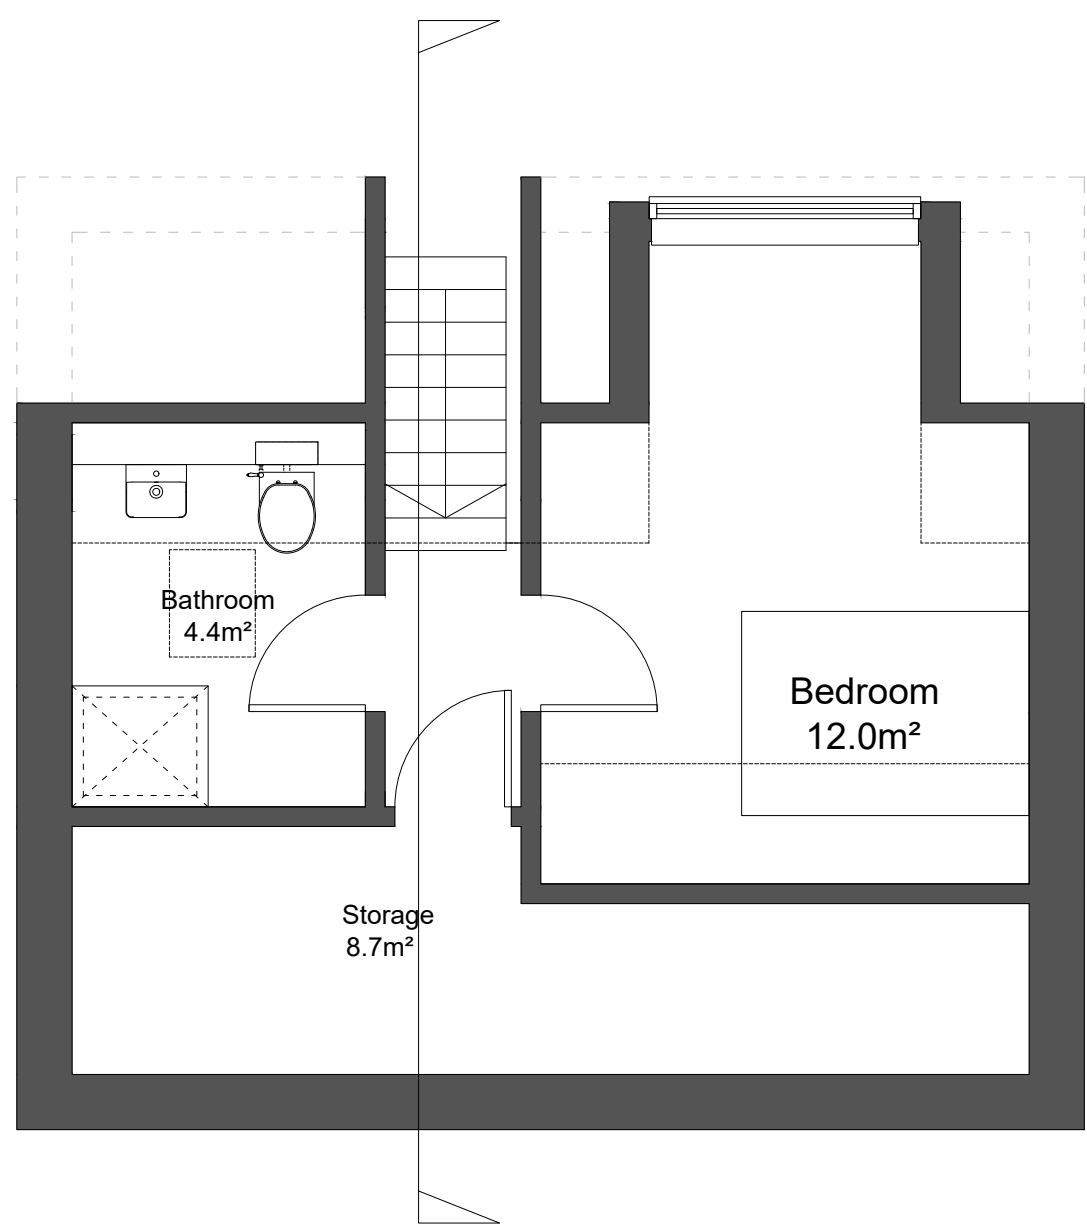

SECOND FLOOR PLAN

[illegible]

L	02/09/24	TG	DB	OM	Planning Issue
Rev	Date	By	Chk	Apr	Comment

BRINGING IDEAS TO LIFE	 frankhamprojects	
	Frankham Projects Limited E: enquire@frankham.com www.frankhamprojects.com	
	SIDCUP OFFICE Irene House Five Archer Business Centre Maidstone Road Sidcup, Kent DA14 5AE T: 020 8309 7777	OXFORD OFFICE Clithouse Oxford New Banbury Road 234 Bletley Road Oxfordshire OX2 0HP T: 01865 332500
	LONDON OFFICE Third Floor Babel House 15-17 St Cross Street London EC1R 4BW T: 020 7651 0790	STENEVAGE OFFICE Suite 237, Second Floor Kings Court Business Centre London Road, Stenevage Hertfordshire SG1 2NG T: 020 3714 7063

Client:

Project Title:

107 VALE ROAD,
NORTHFLEET,
GRAVESEND,
KENT,
DA11 8DB

Drawing Title:

Proposed Floor Plans

Status:

PLANNING ISSUE

Drawn By: GG	Designed By: GG	Checked By: DB	Approved By: OM
-----------------	--------------------	-------------------	--------------------

Original Issue Date:	Scale @ A1:
30/08/2023	1:50

Job No/ File Ref	Originator	Zone	Level
1227	EGC	XX	XX

1327		FCG	XX	XX
Type	Discipline	Number	Suitability	Revision

