

ALL DIMENSIONS, LEVELS AND CLEARANCES TO BE CHECKED ON SITE PRIOR TO WORKS COMMENCING



THIS DRAWING SHOULD BE READ IN CONJUNCTION WITH ALL OTHER PROJECT RELATED DRAWINGS, SPECIFICATIONS AND AGREEMENTS AS PART OF A SINGLE PROJECT PACKAGE.

ANY DISCREPANCY BETWEEN THIS DRAWING, OTHER DRAWINGS FORMING PART OF THIS CONTRACT, OR THE SPECIFICATION / BILLS OF QUANTITIES MUST BE IDENTIFIED BEFORE THE COMMENCEMENT OF ANY WORK OR ORDERING OF ANY MATERIALS.

PLEASE CONSULT THE AUTHOR OR PROJECT MANAGER SHOULD THE READER REQUIRE CLARIFICATION ON ANY PART OF THIS DRAWING.

THE COPYRIGHT OF THE DRAWING AND DESIGN IS THE PROPERTY OF THE COMPANY. THIS INFORMATION HAS BEEN ISSUED UNDER SPECIFIC TERMS FOR THIS PROJECT AND MAY ONLY BE USED AND REPRODUCED ACCORDINGLY.

NOTES

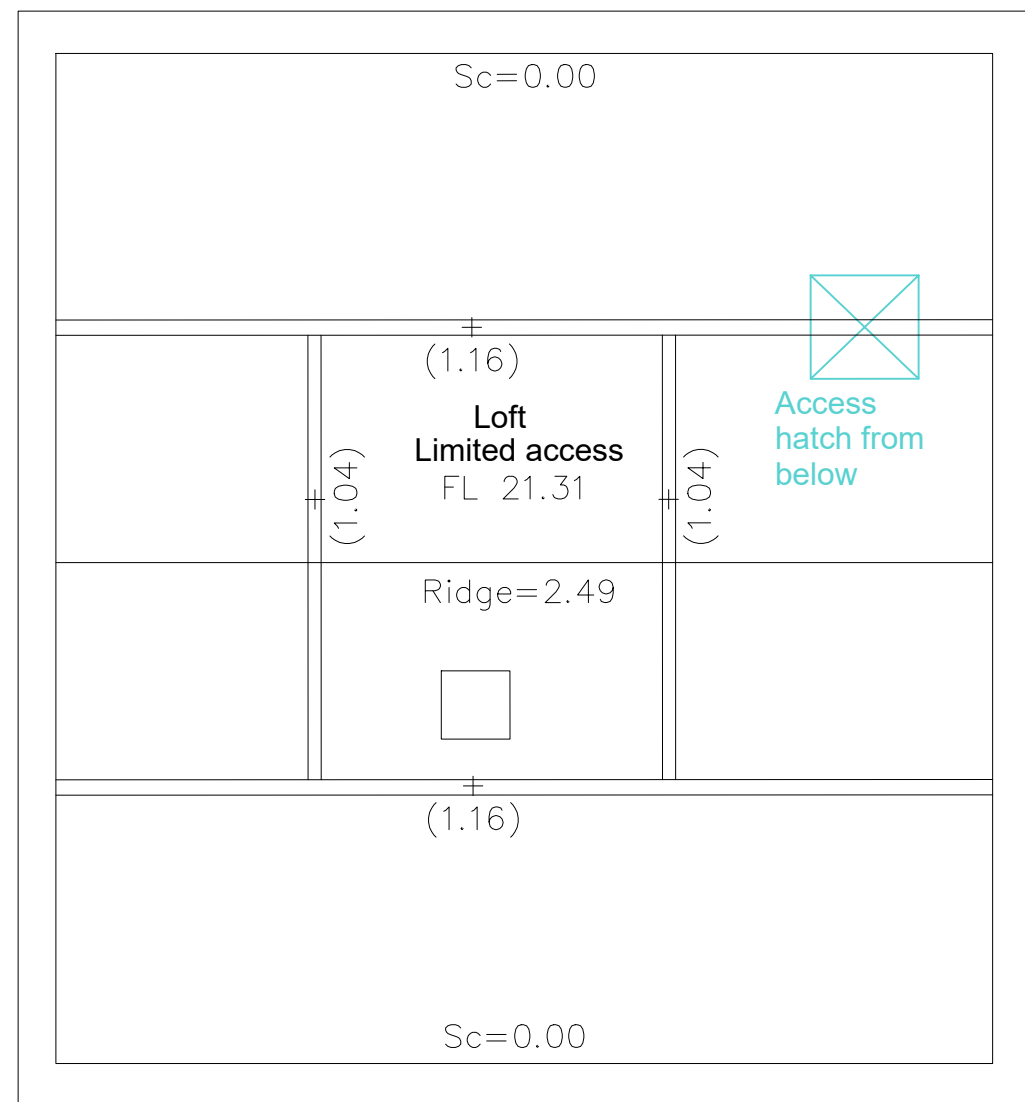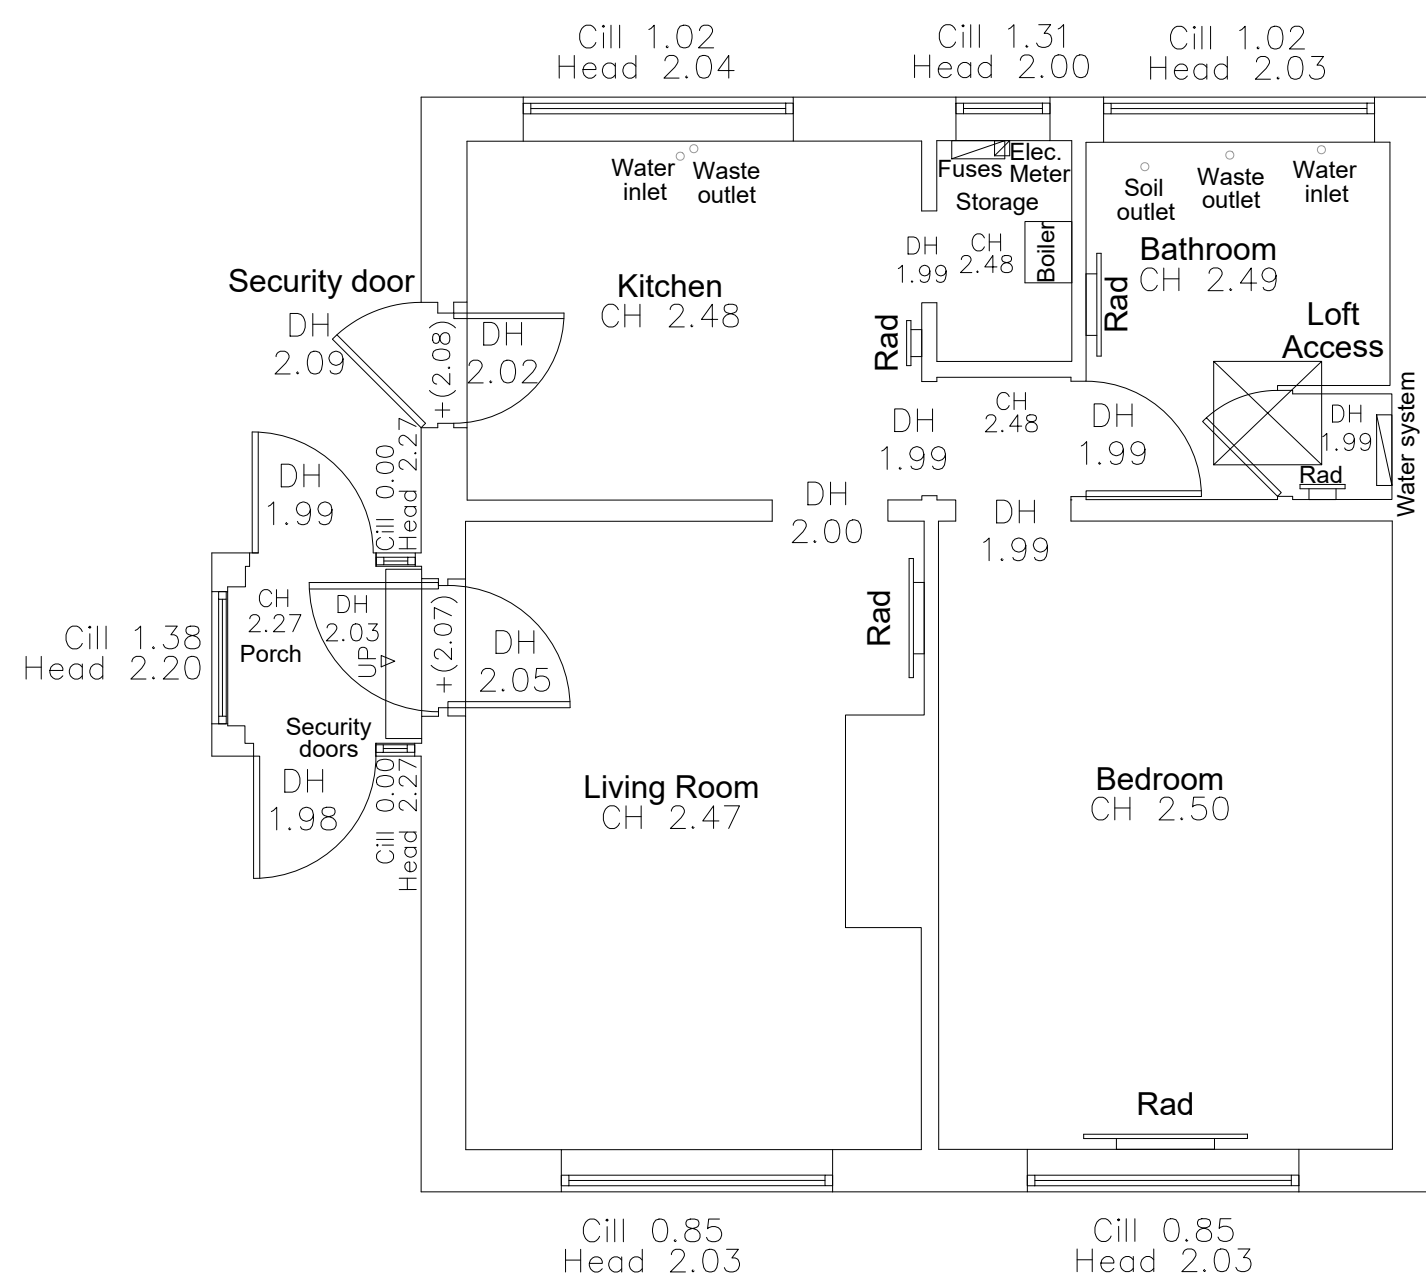


Fit mark

GROUND FLOOR PLAN

Fit mark

LOFT PLAN

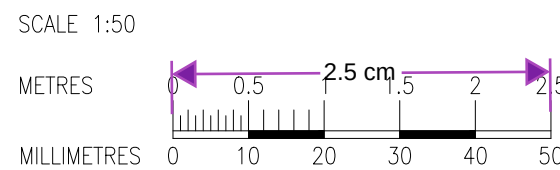

-	05/02/24	TG	DB	OM	Draft Planning Issue
Rev	Date	By	Chk	Apr	Comment

BRINGING IDEAS TO LIFE	 frankhamprojects	
	Frankham Projects Limited E: enquire@frankham.com www.frankhamprojects.com	
	SIDCUP OFFICE Irene House Five Archer Business Centre Maidstone Road Sidcup, Kent DA14 5AE T: 020 8309 7777	OXFORD OFFICE Clithsea Oxford New Barclay House 234 Botley Road Oxfordshire OX2 0HP T: 01865 32500
	LONDON OFFICE Third Floor Barel House 15-17 St Cross Street London EC1N 8BW T: 020 7651 0790	STEVENAGE OFFICE Suite 237, Second Floor Kings Court Business Centre London Street Hertfordshire SG1 2HG T: 020 3714 7063

Client:

Project Title:

107 VALE ROAD,
NORTHFLEET,
GRAVESEND,
KENT,
DA11 8DB

Drawing Title:

Existing Floor Plans

Status:

PLANNING ISSUE

Drawn By: GG	Designed By: GG	Checked By: DB	Approved By: OM
-----------------	--------------------	-------------------	--------------------

Original Issue Date: 30/08/2023	Scale @ A1: 1:50
------------------------------------	---------------------

Job No/ File Ref 1327		Originator FCG	Zone XX	Level XX
Type DR	Discipline B	Number 110	Suitability XX	Revision E