




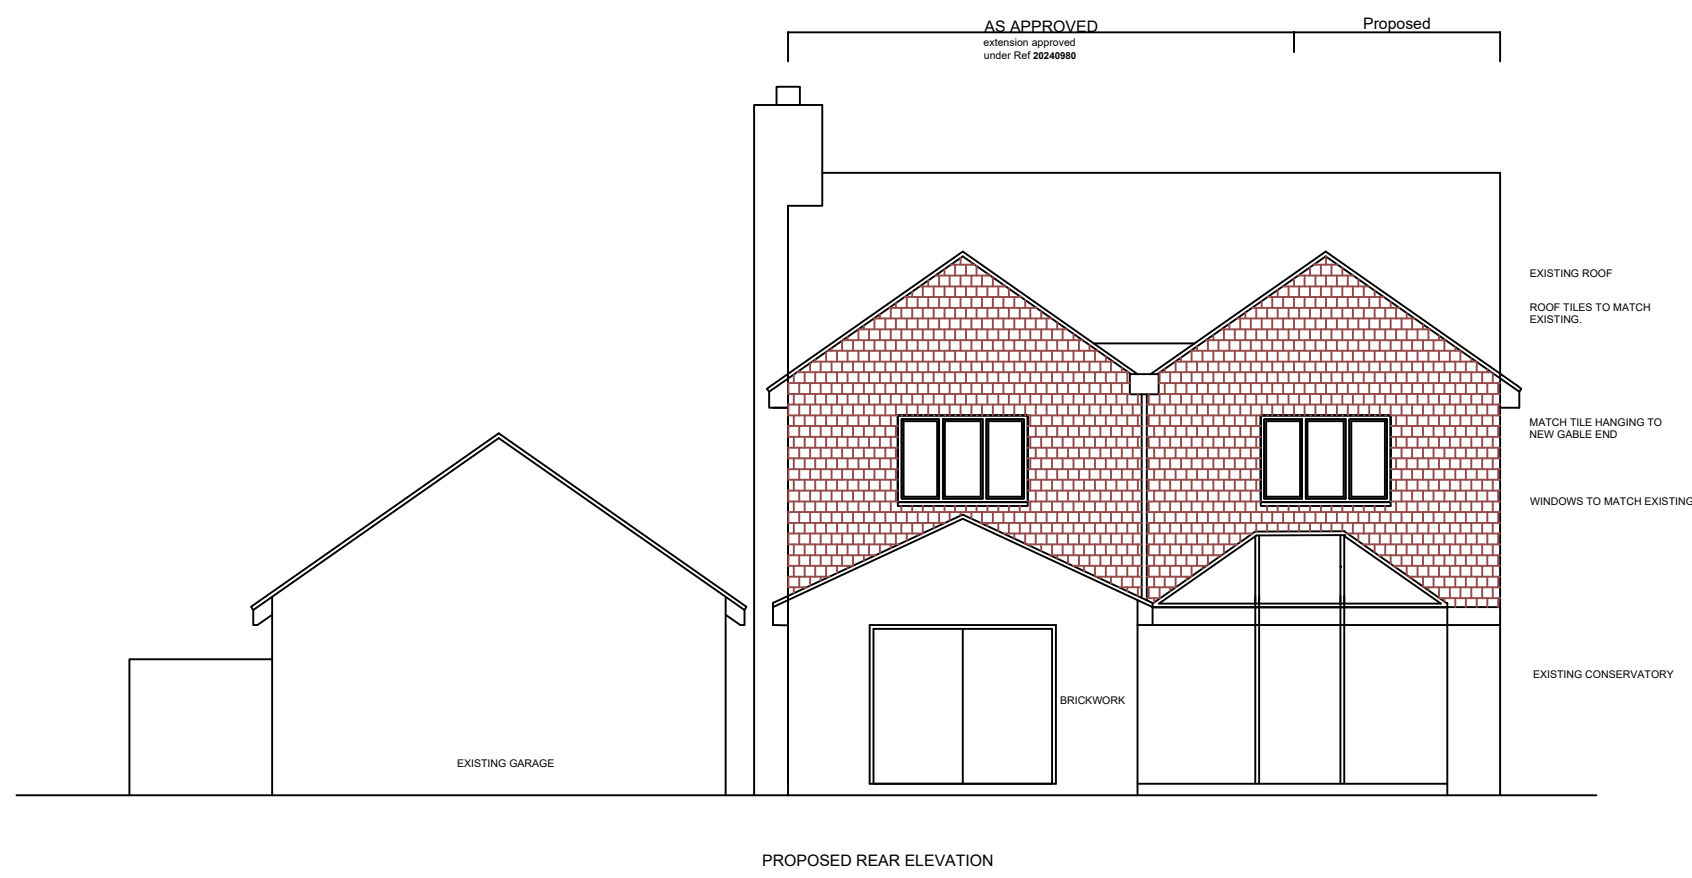


PROPOSED REAR ELEVATION

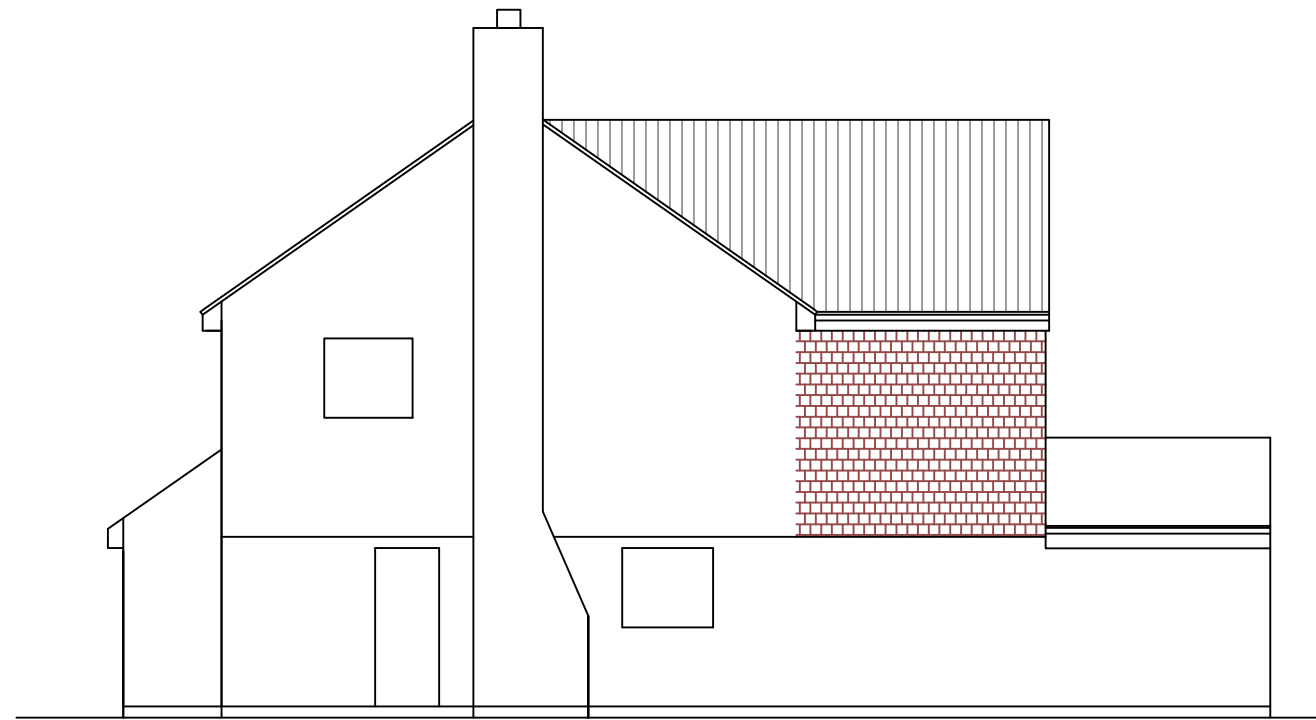


PROPOSED SIDE ELEVATION

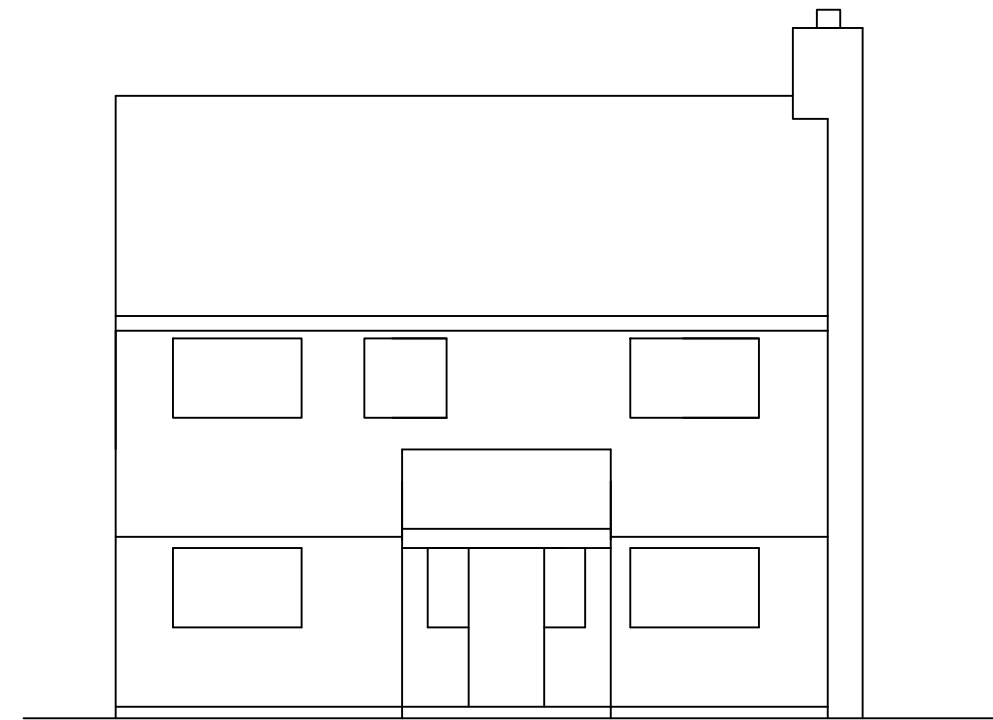


EXISTING FRONT ELEVATION

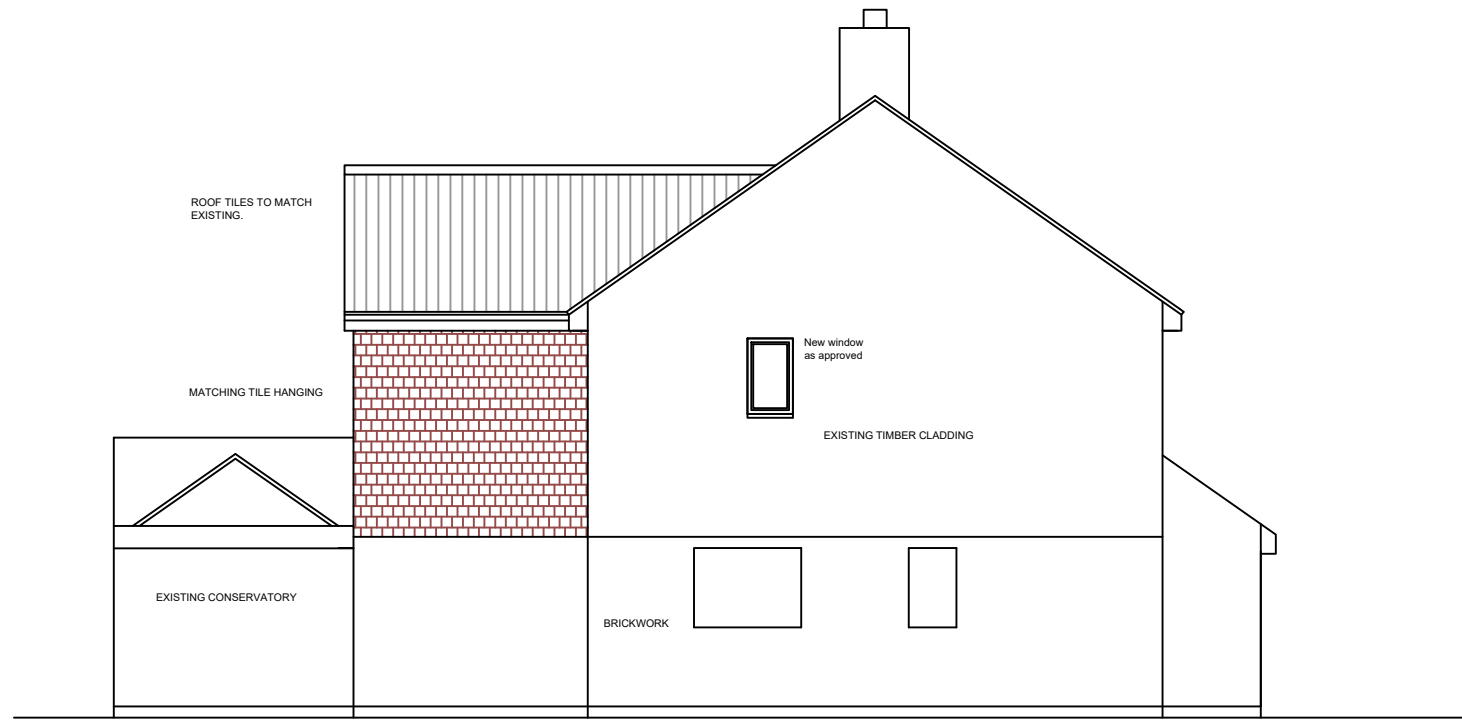


PROPOSED SIDE ELEVATION

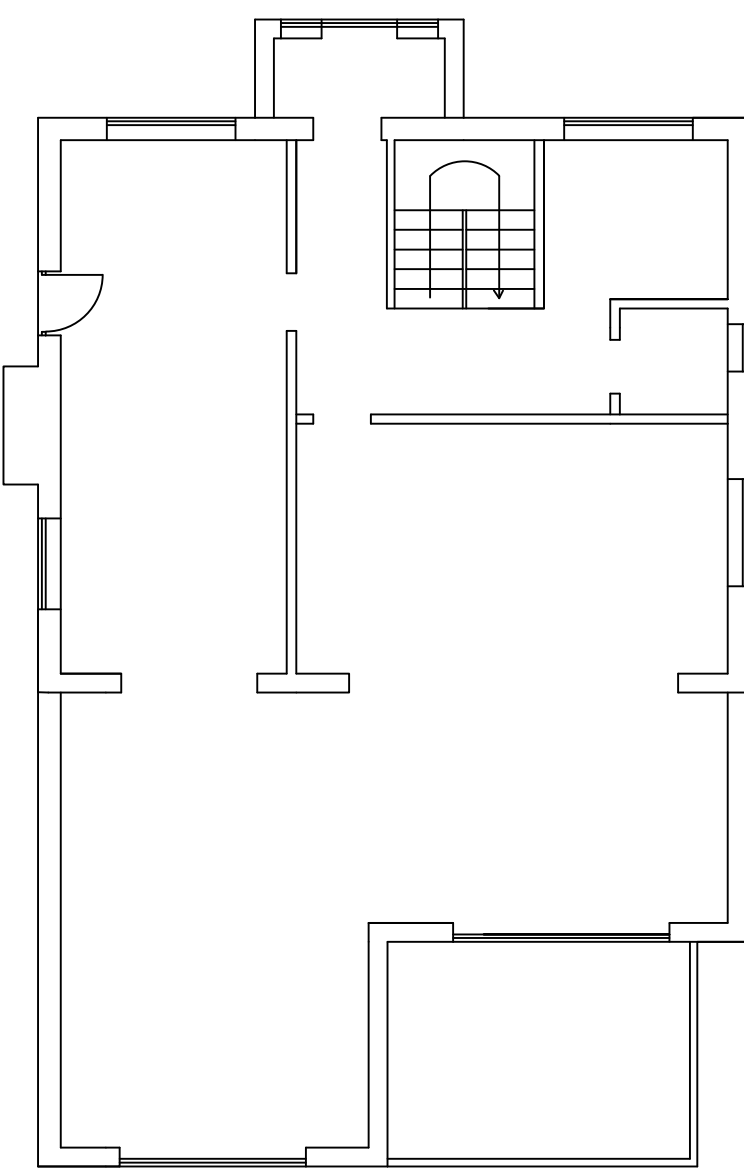


EXISTING GROUND FLOOR PLAN

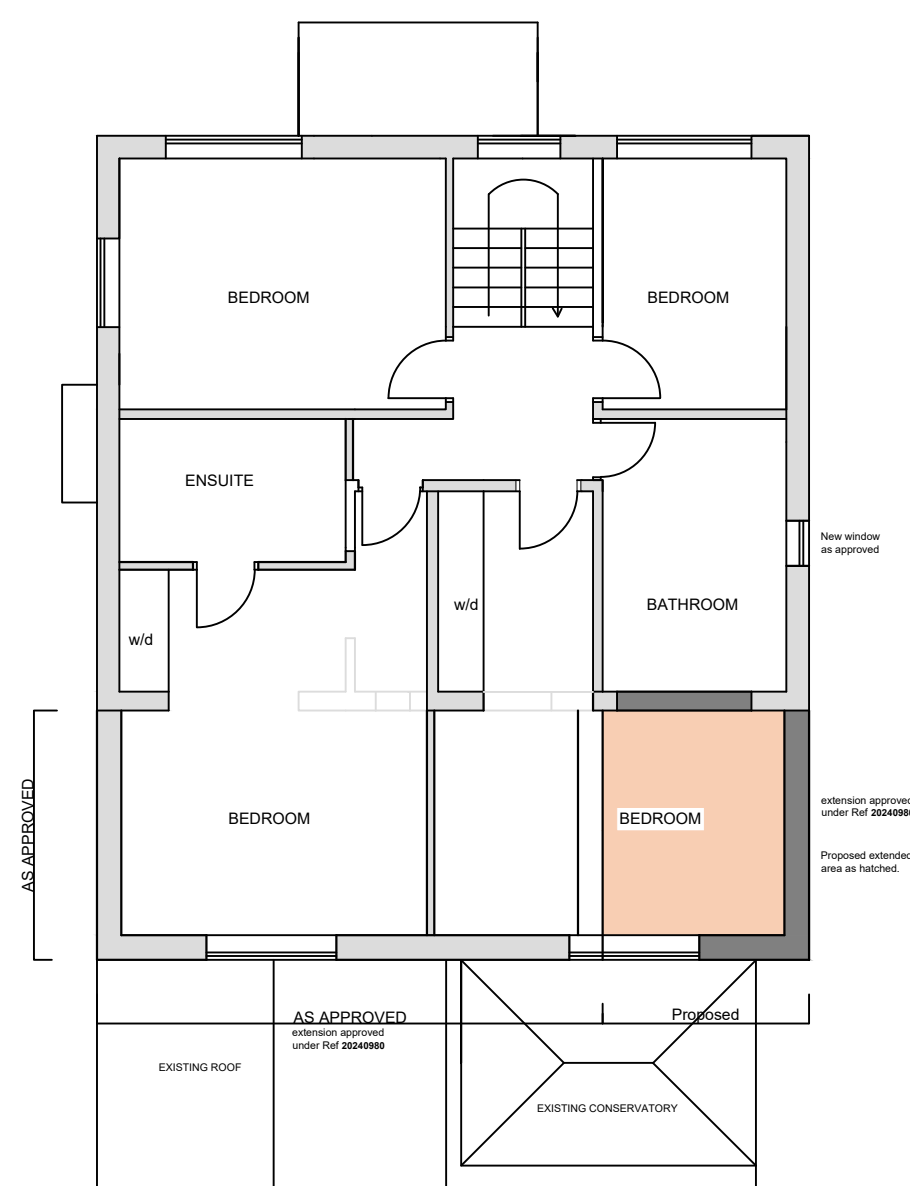


PROPOSED FIRST FLOOR PLAN

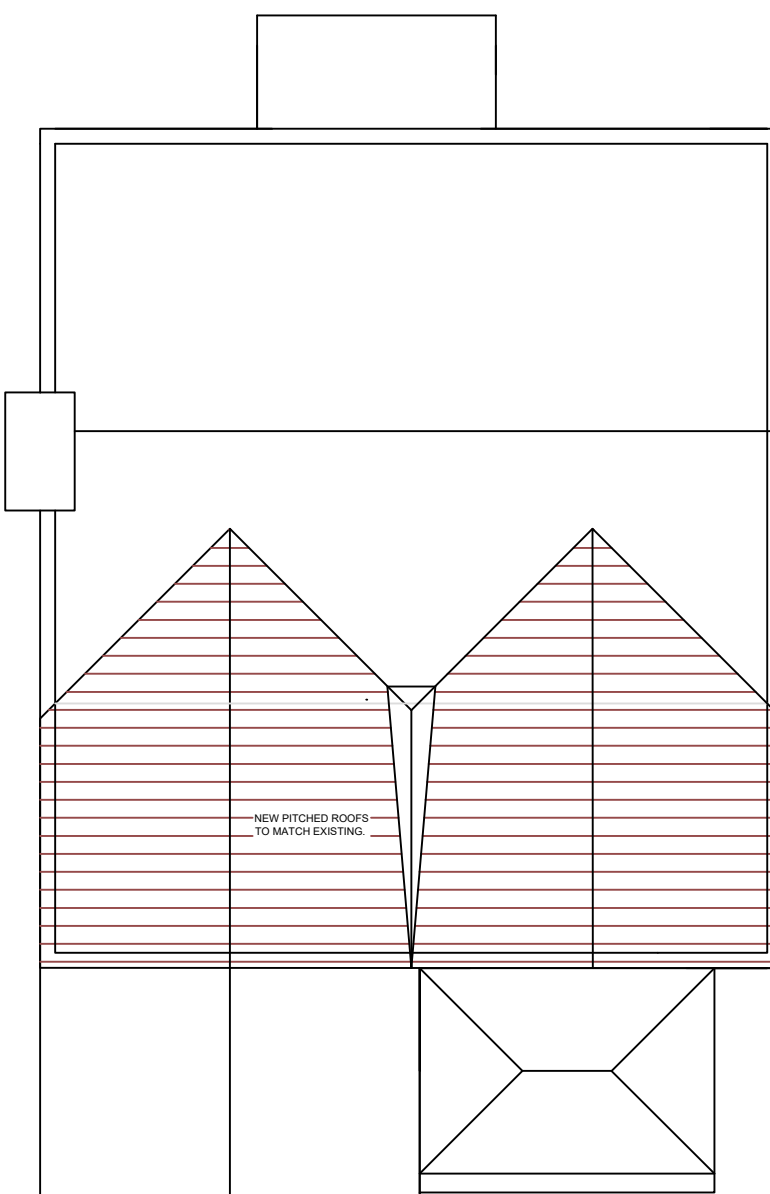

PROPOSED ROOF PLAN

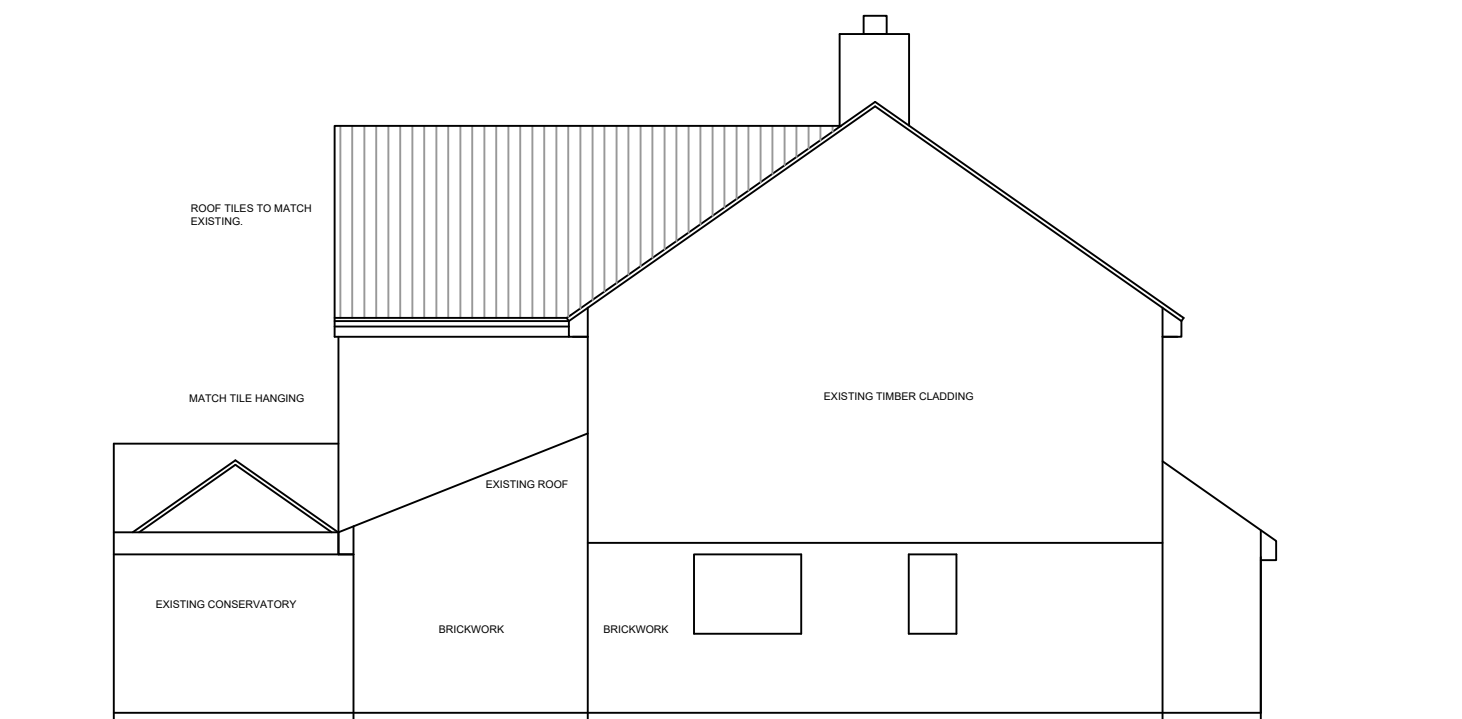

PROPOSED SIDE ELEVATION

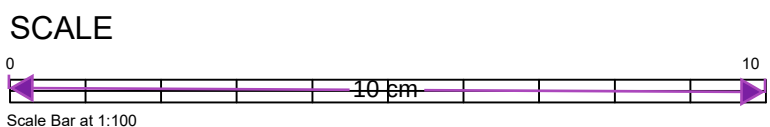

Revision	Date	Description

Status
PLANNING



design studio
priestfield stadium gillingham kent ME7 4DD
tel 01634 304700 fax 01634 850986
e mail: markcarter.design@virgin.net

Client
MR BOBBY SINGH

Drawing Title
REVISED PROPOSED FLOOR
PLANS AND ELEVATIONS

Project Title
THE COTTAGE
OLD WATLING STREET



Scale
1:100

Date
AUG 24

Drawn
MC

Drawing No
3541 - 003

Rev
-

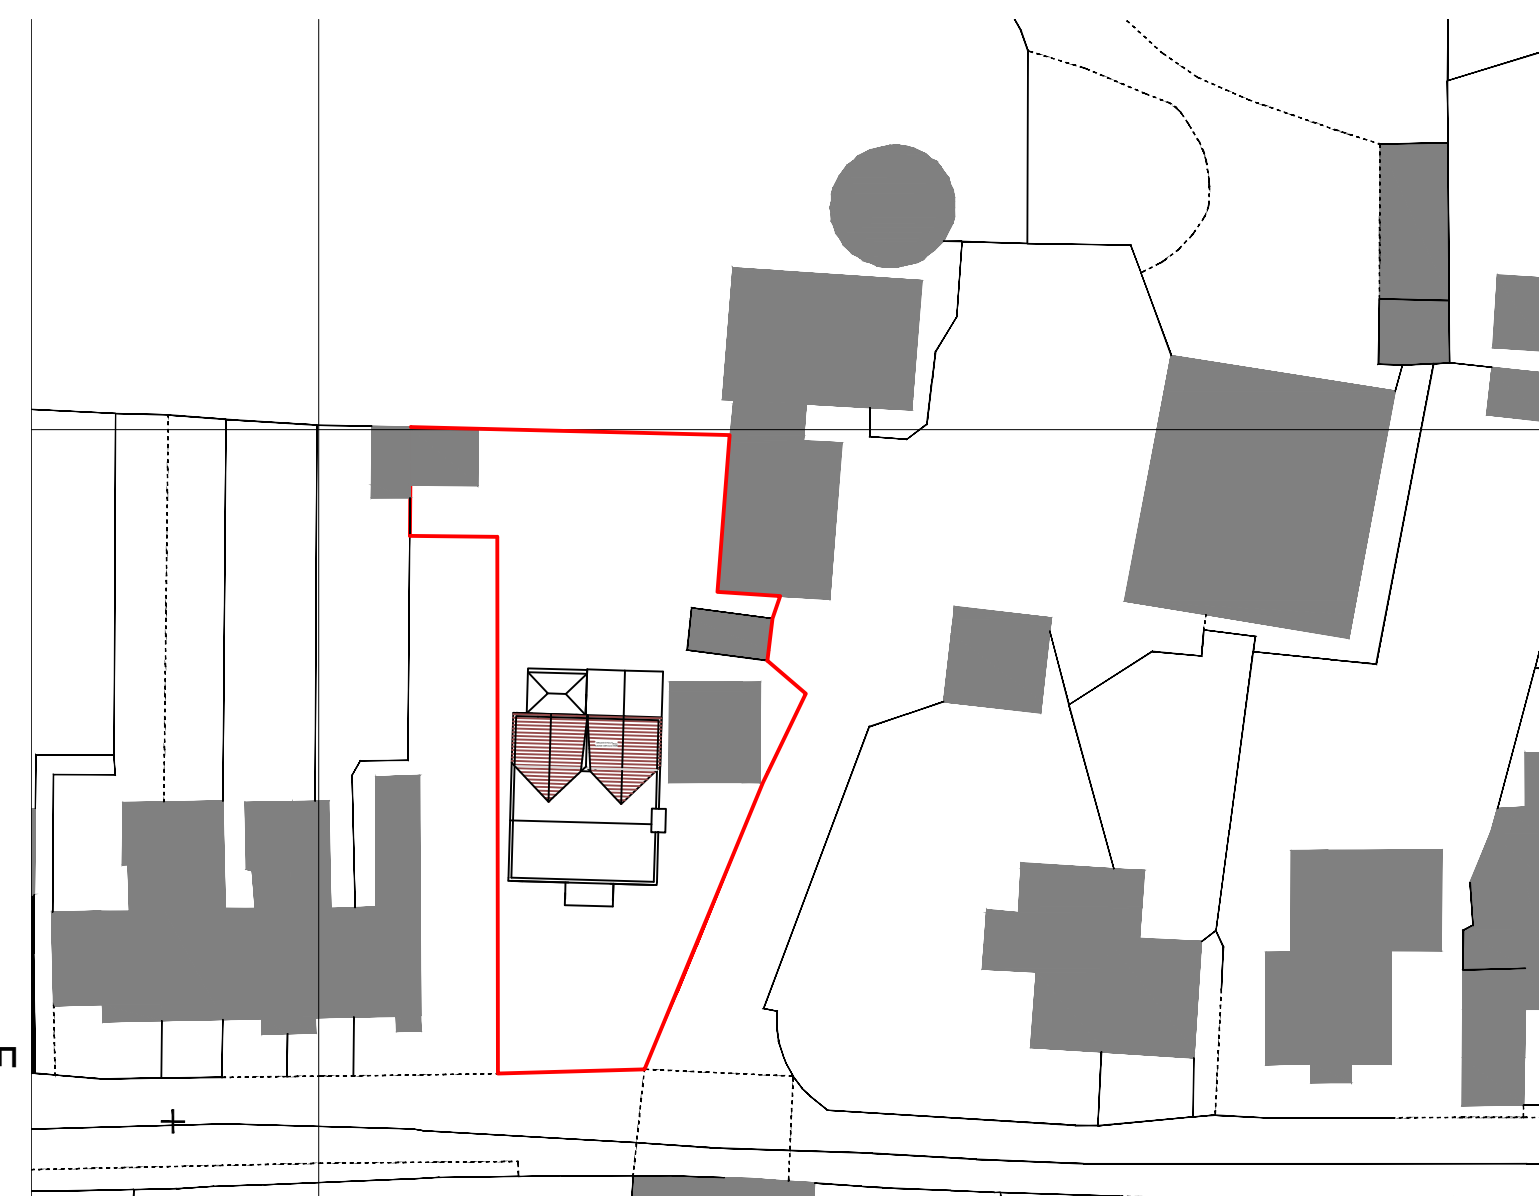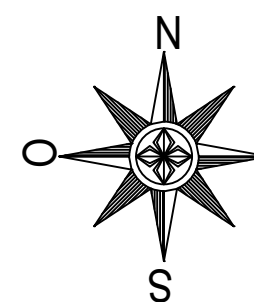

PROPOSED BLOCK PLAN 1-500

Scale Bar at 1:500