




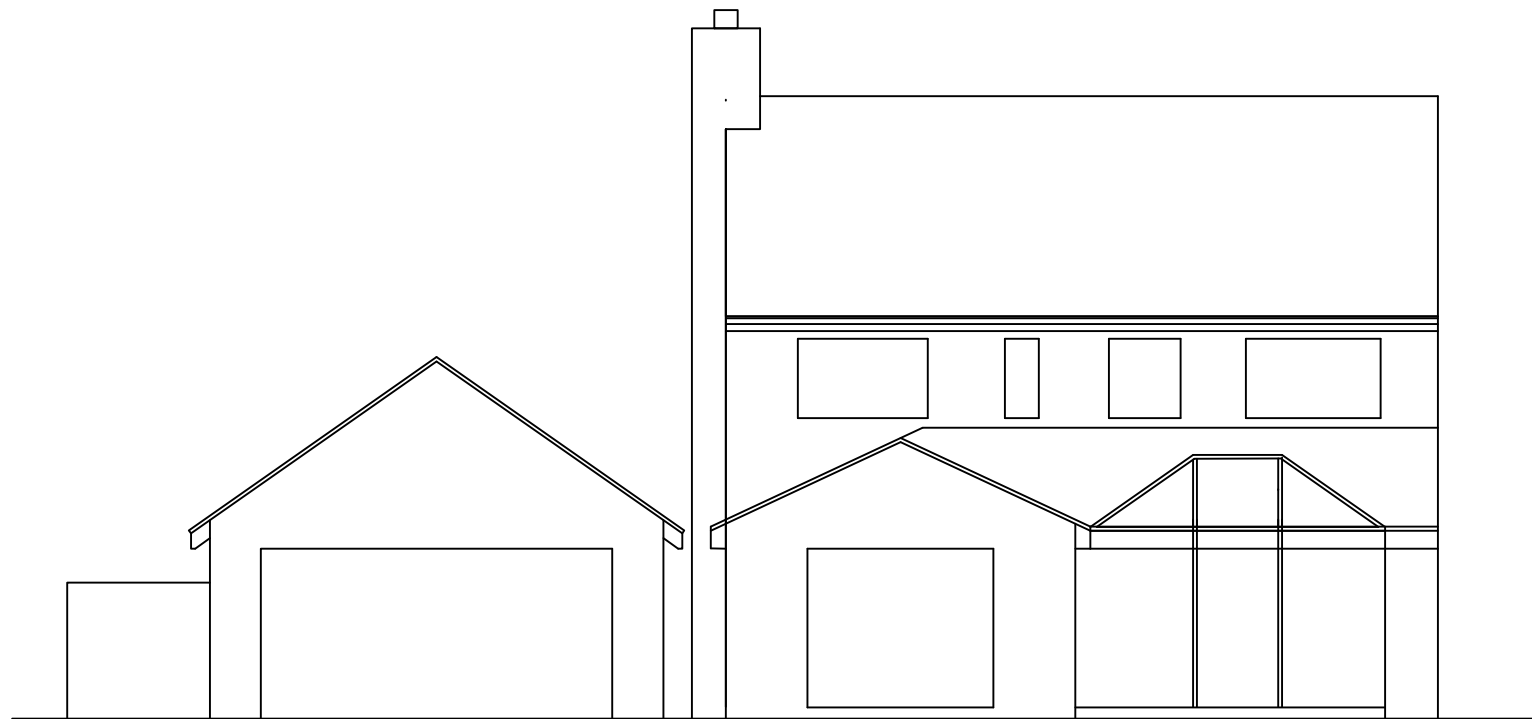


EXISTING REAR ELEVATION

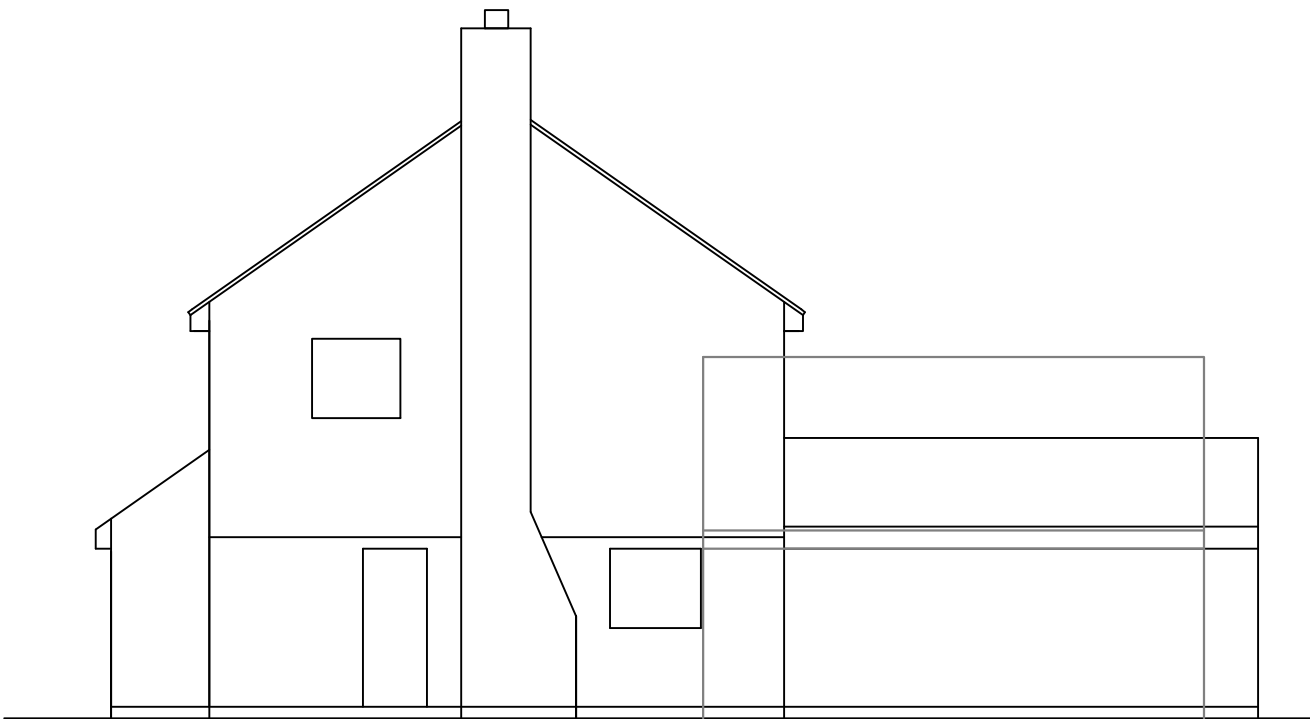


EXISTING SIDE ELEVATION

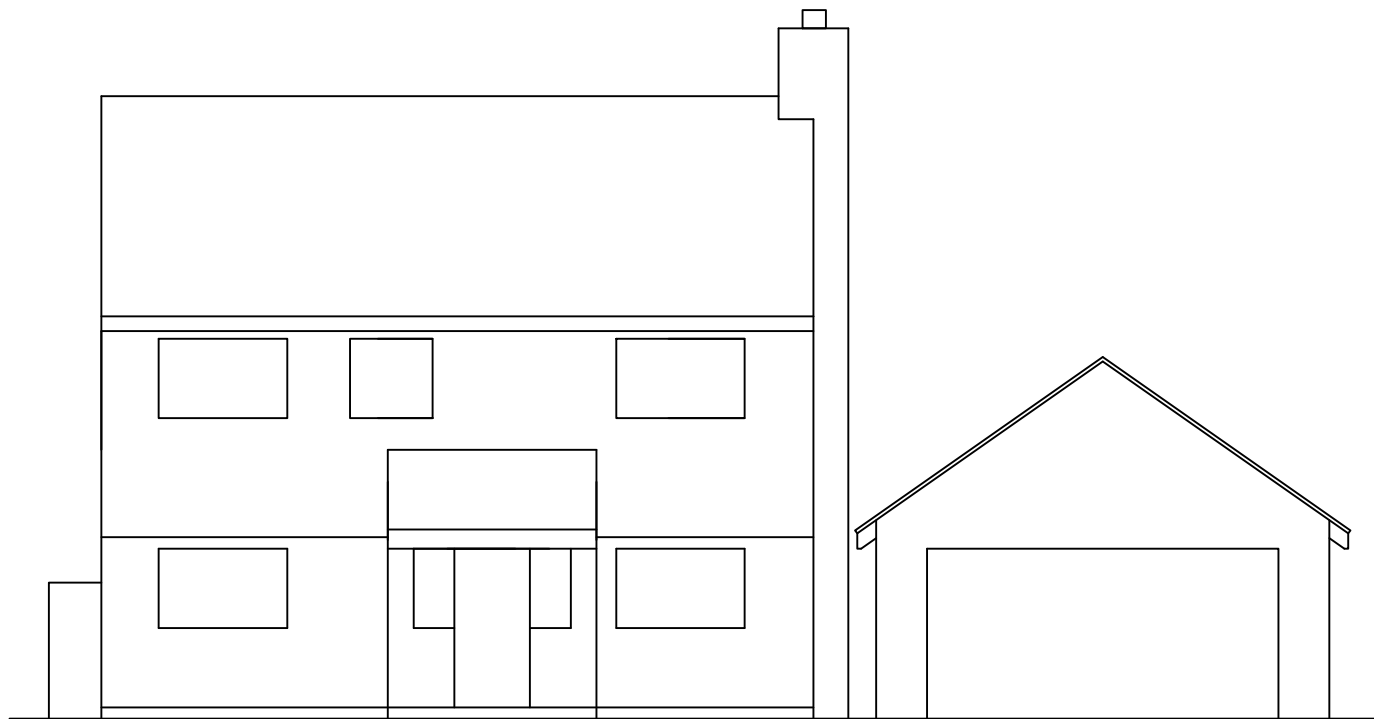


EXISTING FRONT ELEVATION

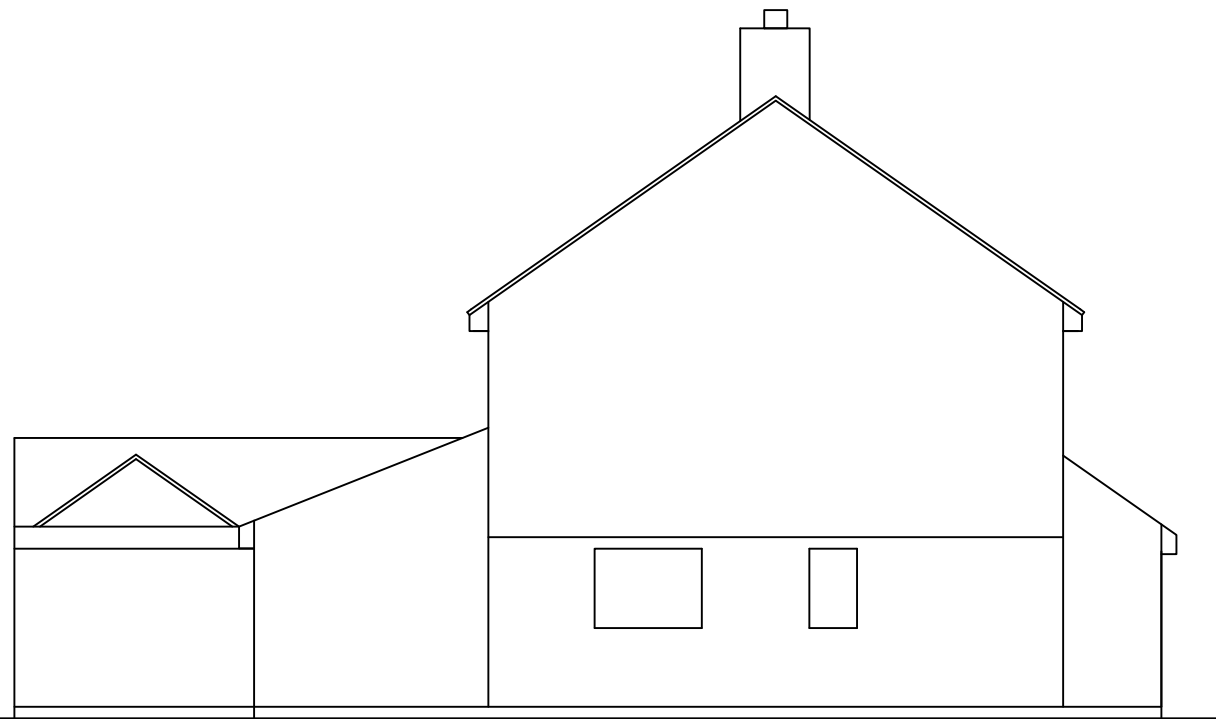


EXISTING SIDE ELEVATION

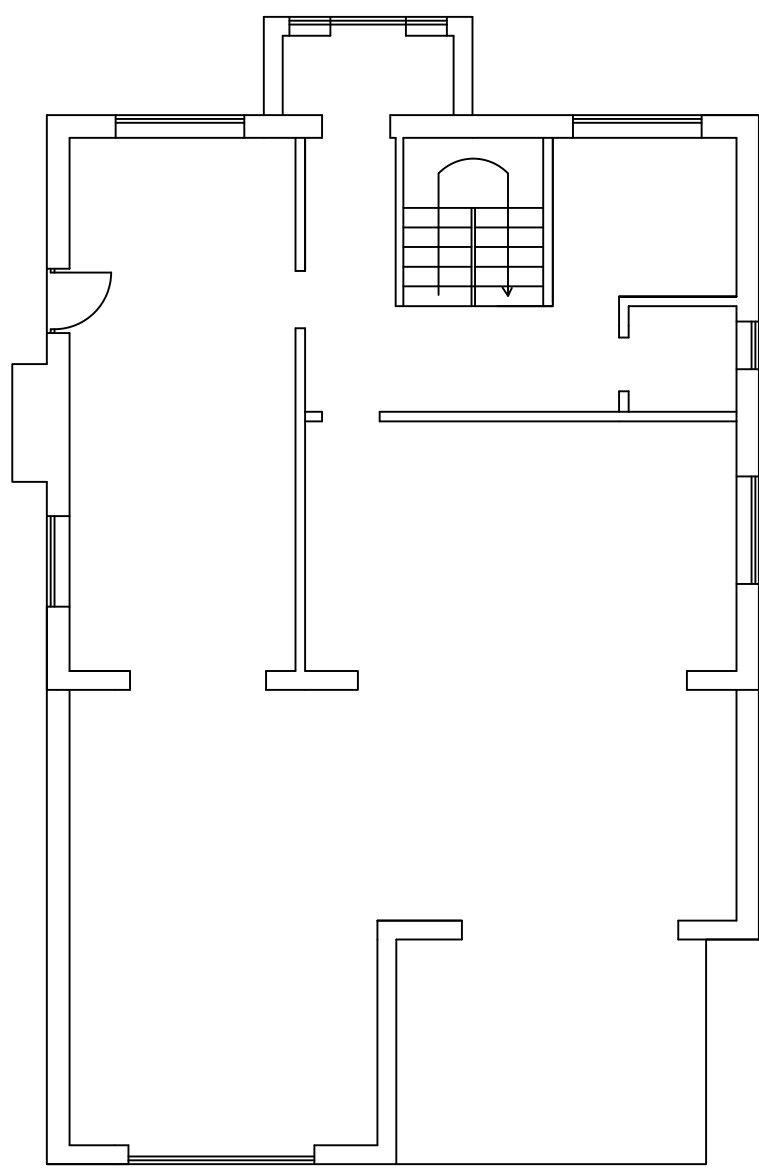


EXISTING GROUND FLOOR PLAN

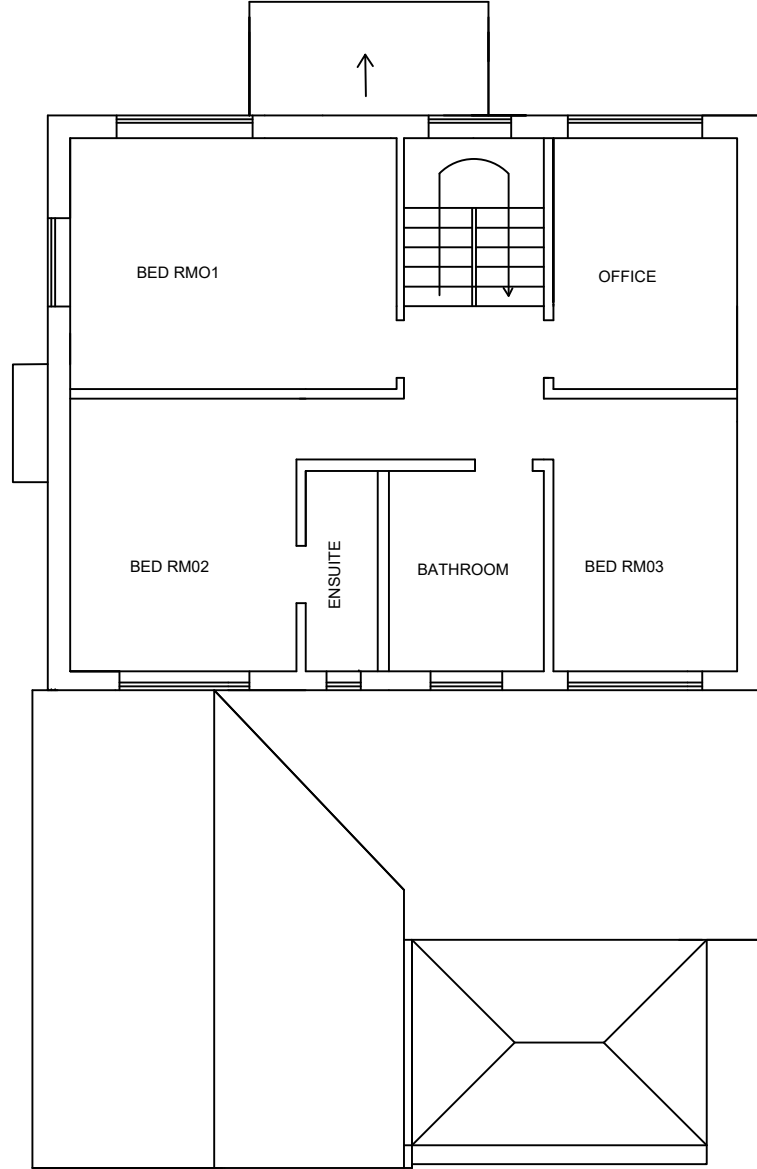


EXISTING FIRST FLOOR PLAN

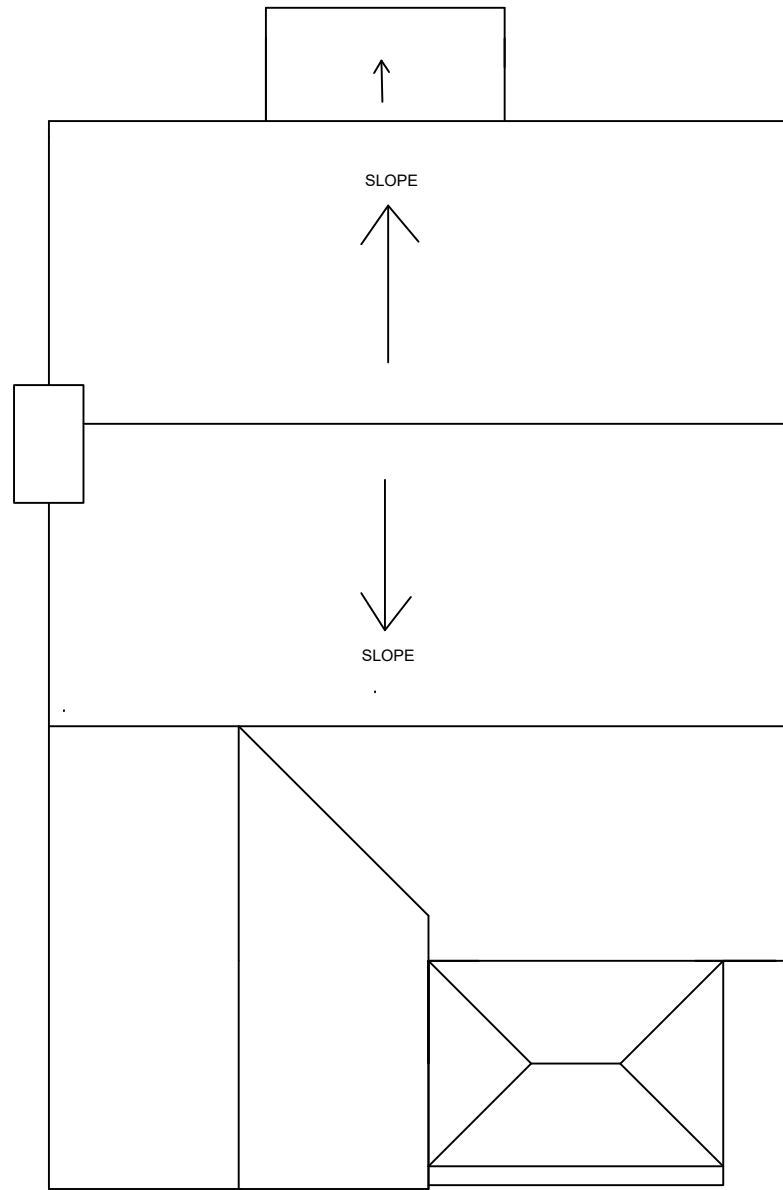



EXISTING ROOF PLAN

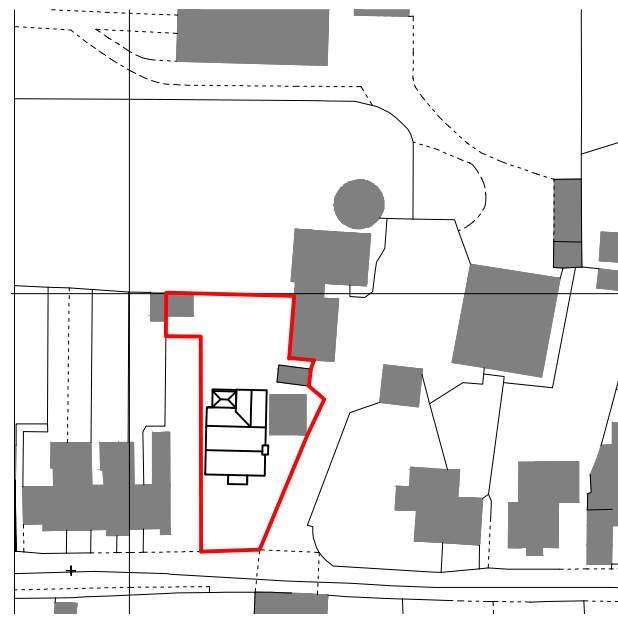

LOCATION PLAN 1-1250
Scale Bar at 1:1250

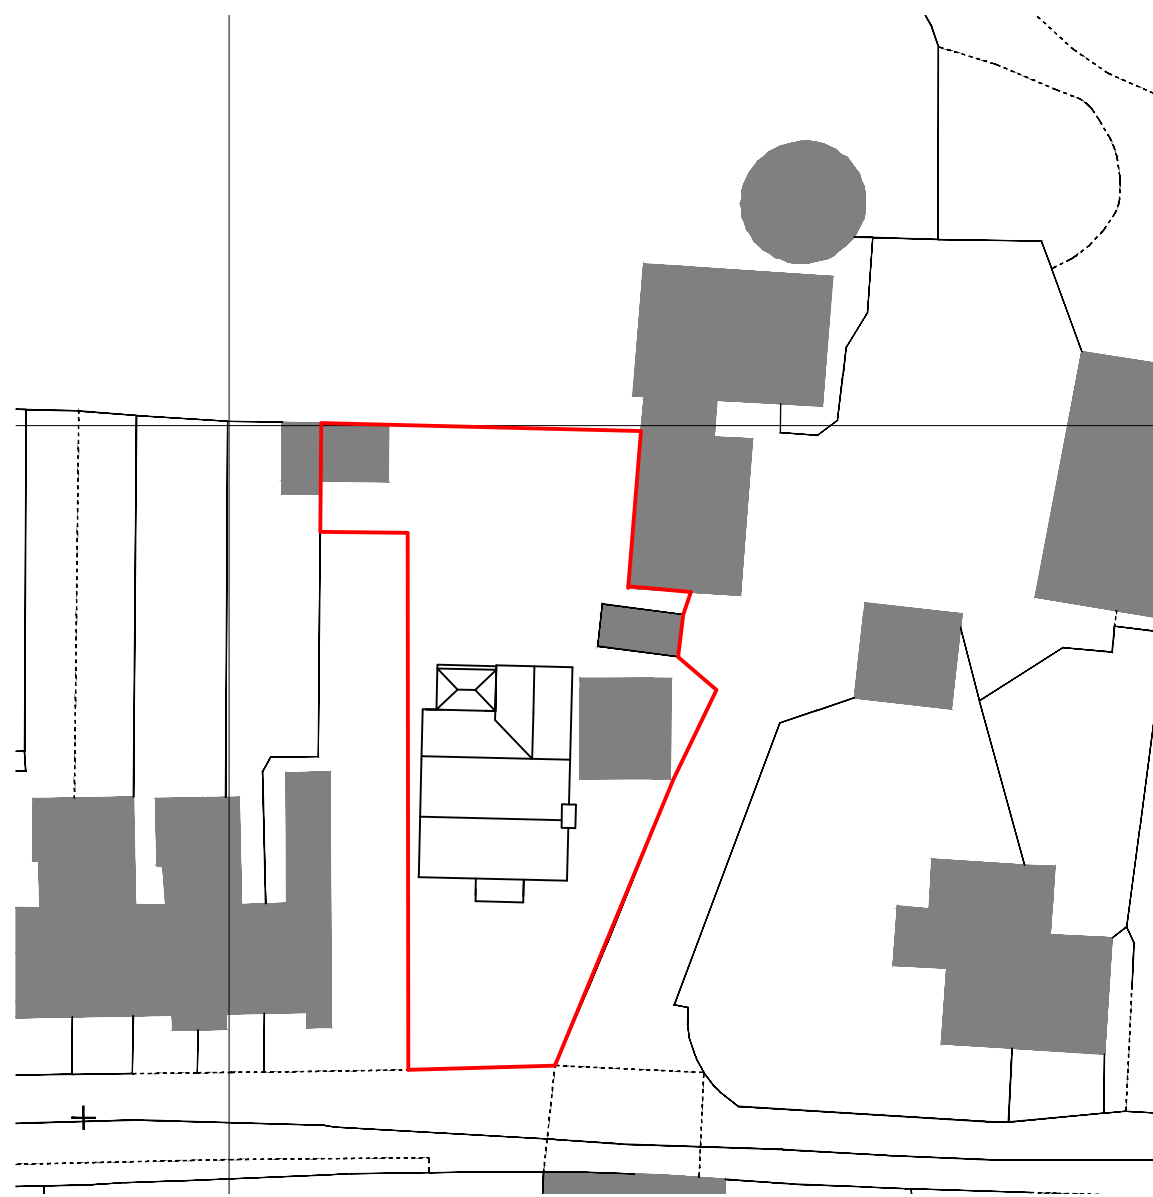

EXISTING BLOCK PLAN 1-500
Scale Bar at 1:500

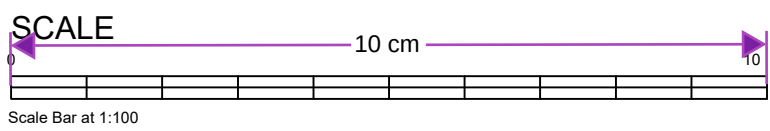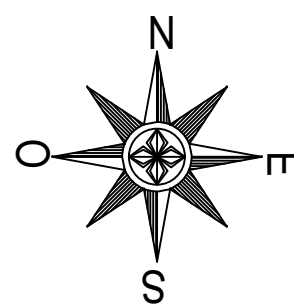

Revision	Date	Description
----------	------	-------------

Status	PLANNING
--------	----------



design studio
priestfield stadium gillingham kent ME7 4DD
tel 01634 304700 fax 01634 850986
e mail: markcarter.design@virgin.net

Client
MR BOBBY SINGH

Drawing Title
EXISTING FLOOR PLANS AND ELEVATIONS

Project Title
THE COTTAGE
OLD WATLING STREET

Scale	Date	Drawn
1:100	AUG 24	MC

Drawing No	Rev
3541 - 001	A