



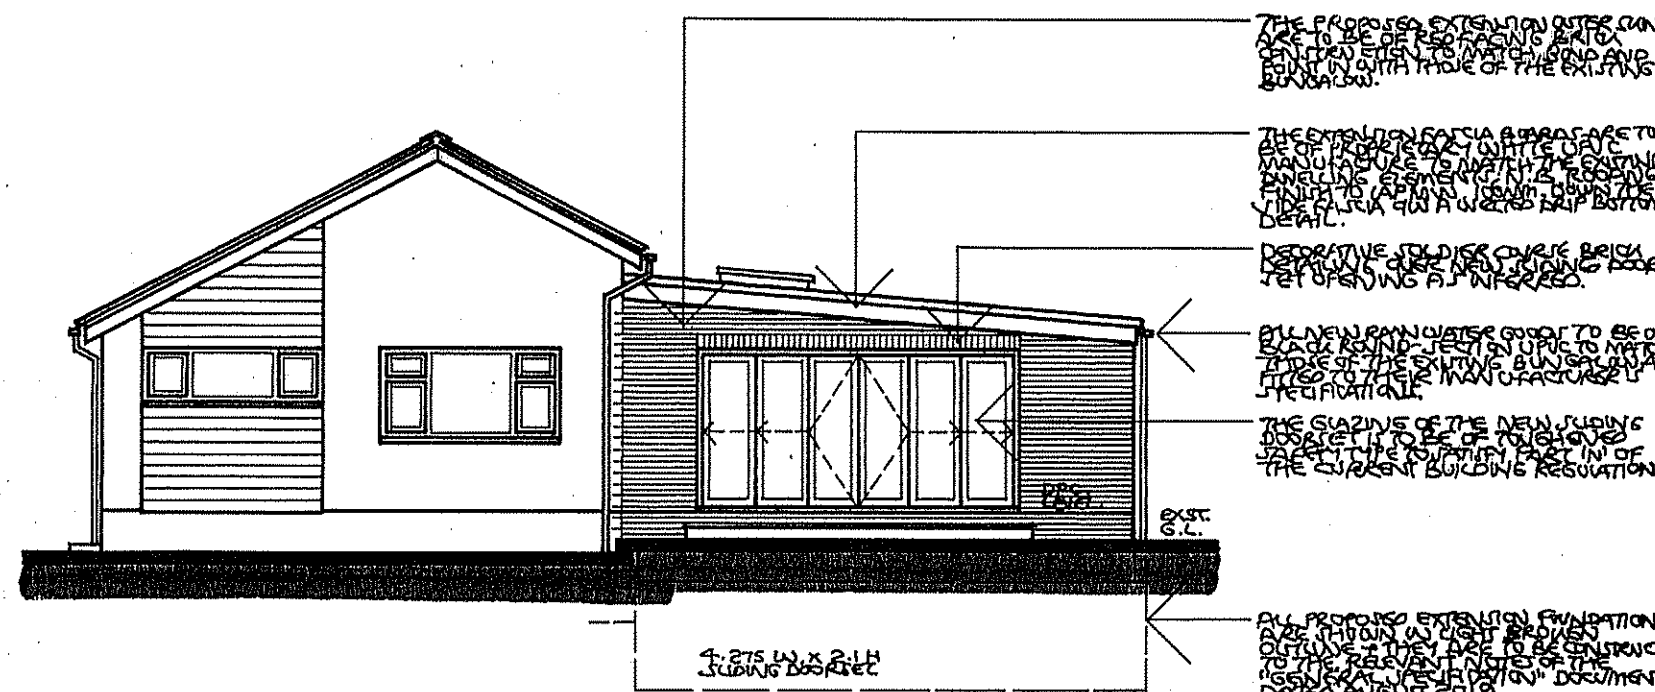

NORTH-EAST (rear)
PROPOSED ELEVATIONS

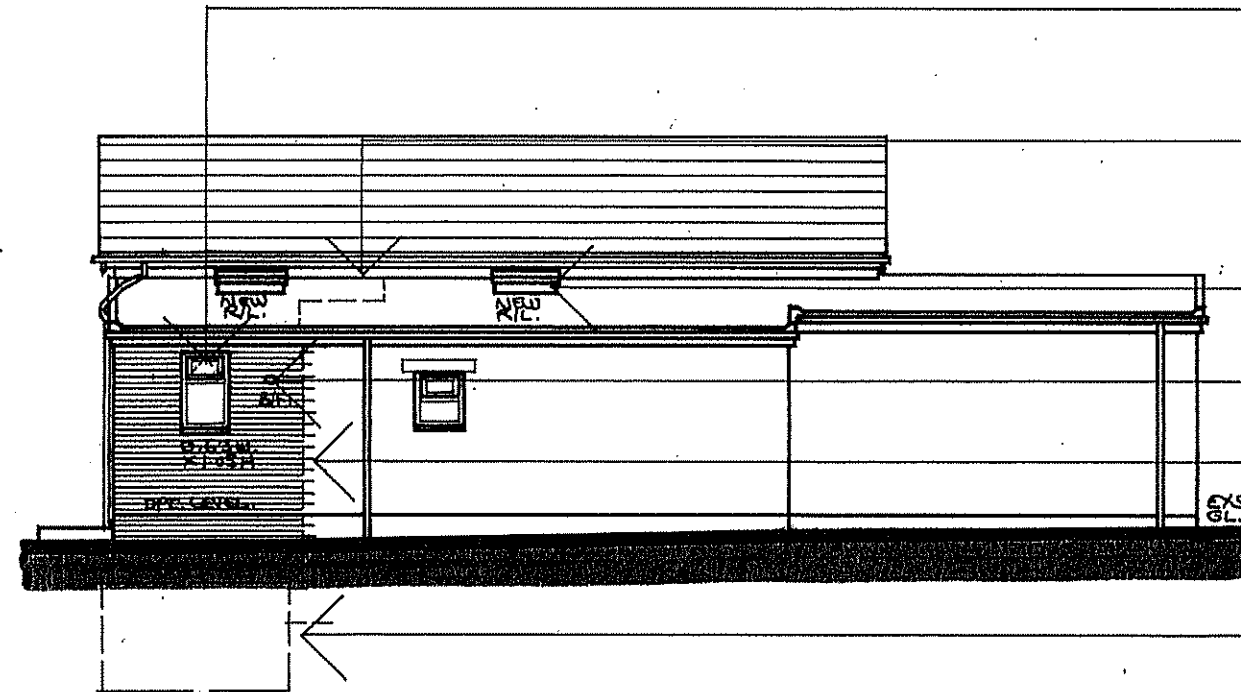



NORTH-WEST (side)

THE PROPOSED EXTENSION AND ALTERATIONS TO THE EXISTING BUILDING SHALL BE CONSTRUCTED IN ACCORDANCE WITH THE FOLLOWING NOTES:
1. THE PROPOSED EXTENSION SHALL BE CONSTRUCTED TO THE SAME STANDARD AS THE EXISTING BUILDING.
2. THE PROPOSED EXTENSION SHALL BE CONSTRUCTED TO THE SAME FINISHES AS THE EXISTING BUILDING.
3. THE PROPOSED EXTENSION SHALL BE CONSTRUCTED TO THE SAME HEIGHT AS THE EXISTING BUILDING.
4. THE PROPOSED EXTENSION SHALL BE CONSTRUCTED TO THE SAME FOOTING AS THE EXISTING BUILDING.
5. THE PROPOSED EXTENSION SHALL BE CONSTRUCTED TO THE SAME FOUNDATION AS THE EXISTING BUILDING.
6. THE PROPOSED EXTENSION SHALL BE CONSTRUCTED TO THE SAME ROOF AS THE EXISTING BUILDING.
7. THE PROPOSED EXTENSION SHALL BE CONSTRUCTED TO THE SAME WALLS AS THE EXISTING BUILDING.
8. THE PROPOSED EXTENSION SHALL BE CONSTRUCTED TO THE SAME FLOORS AS THE EXISTING BUILDING.
9. THE PROPOSED EXTENSION SHALL BE CONSTRUCTED TO THE SAME CEILING AS THE EXISTING BUILDING.
10. THE PROPOSED EXTENSION SHALL BE CONSTRUCTED TO THE SAME DOORS AND WINDOWS AS THE EXISTING BUILDING.
11. THE PROPOSED EXTENSION SHALL BE CONSTRUCTED TO THE SAME STAIRS AS THE EXISTING BUILDING.
12. THE PROPOSED EXTENSION SHALL BE CONSTRUCTED TO THE SAME PATIO AND TERRACE AS THE EXISTING BUILDING.
13. THE PROPOSED EXTENSION SHALL BE CONSTRUCTED TO THE SAME DRIVEWAY AS THE EXISTING BUILDING.
14. THE PROPOSED EXTENSION SHALL BE CONSTRUCTED TO THE SAME GARDEN AS THE EXISTING BUILDING.
15. THE PROPOSED EXTENSION SHALL BE CONSTRUCTED TO THE SAME FENCE AS THE EXISTING BUILDING.
16. THE PROPOSED EXTENSION SHALL BE CONSTRUCTED TO THE SAME GATE AS THE EXISTING BUILDING.
17. THE PROPOSED EXTENSION SHALL BE CONSTRUCTED TO THE SAME PATH AS THE EXISTING BUILDING.
18. THE PROPOSED EXTENSION SHALL BE CONSTRUCTED TO THE SAME LANE AS THE EXISTING BUILDING.
19. THE PROPOSED EXTENSION SHALL BE CONSTRUCTED TO THE SAME ROAD AS THE EXISTING BUILDING.
20. THE PROPOSED EXTENSION SHALL BE CONSTRUCTED TO THE SAME HIGHWAY AS THE EXISTING BUILDING.

- Notes:**
1. Do not scale.
 2. Verify all dimensions on site before the commencement of any work or preparation of shop drawings.
 3. All building materials, components and workmanship to comply with the appropriate Building Regulations, British Standards and Codes of Practice.
 4. Any discrepancies to be reported to the architect for further instructions before commencement of work.
 5. All temporary shoring of the building during the construction works is the sole responsibility of the Building Contractor appointed by the Client.
 6. All work is to comply with the Construction (Design and Management) Regulations 2007 with regard to health and safety matters on the site.


General Specification:
SEE NOTES OF THE "GENERAL SPECIFICATION" DOCUMENT ATTACHED FOR THE HEALTH AND SAFETY MATTERS.

Scale Bars:

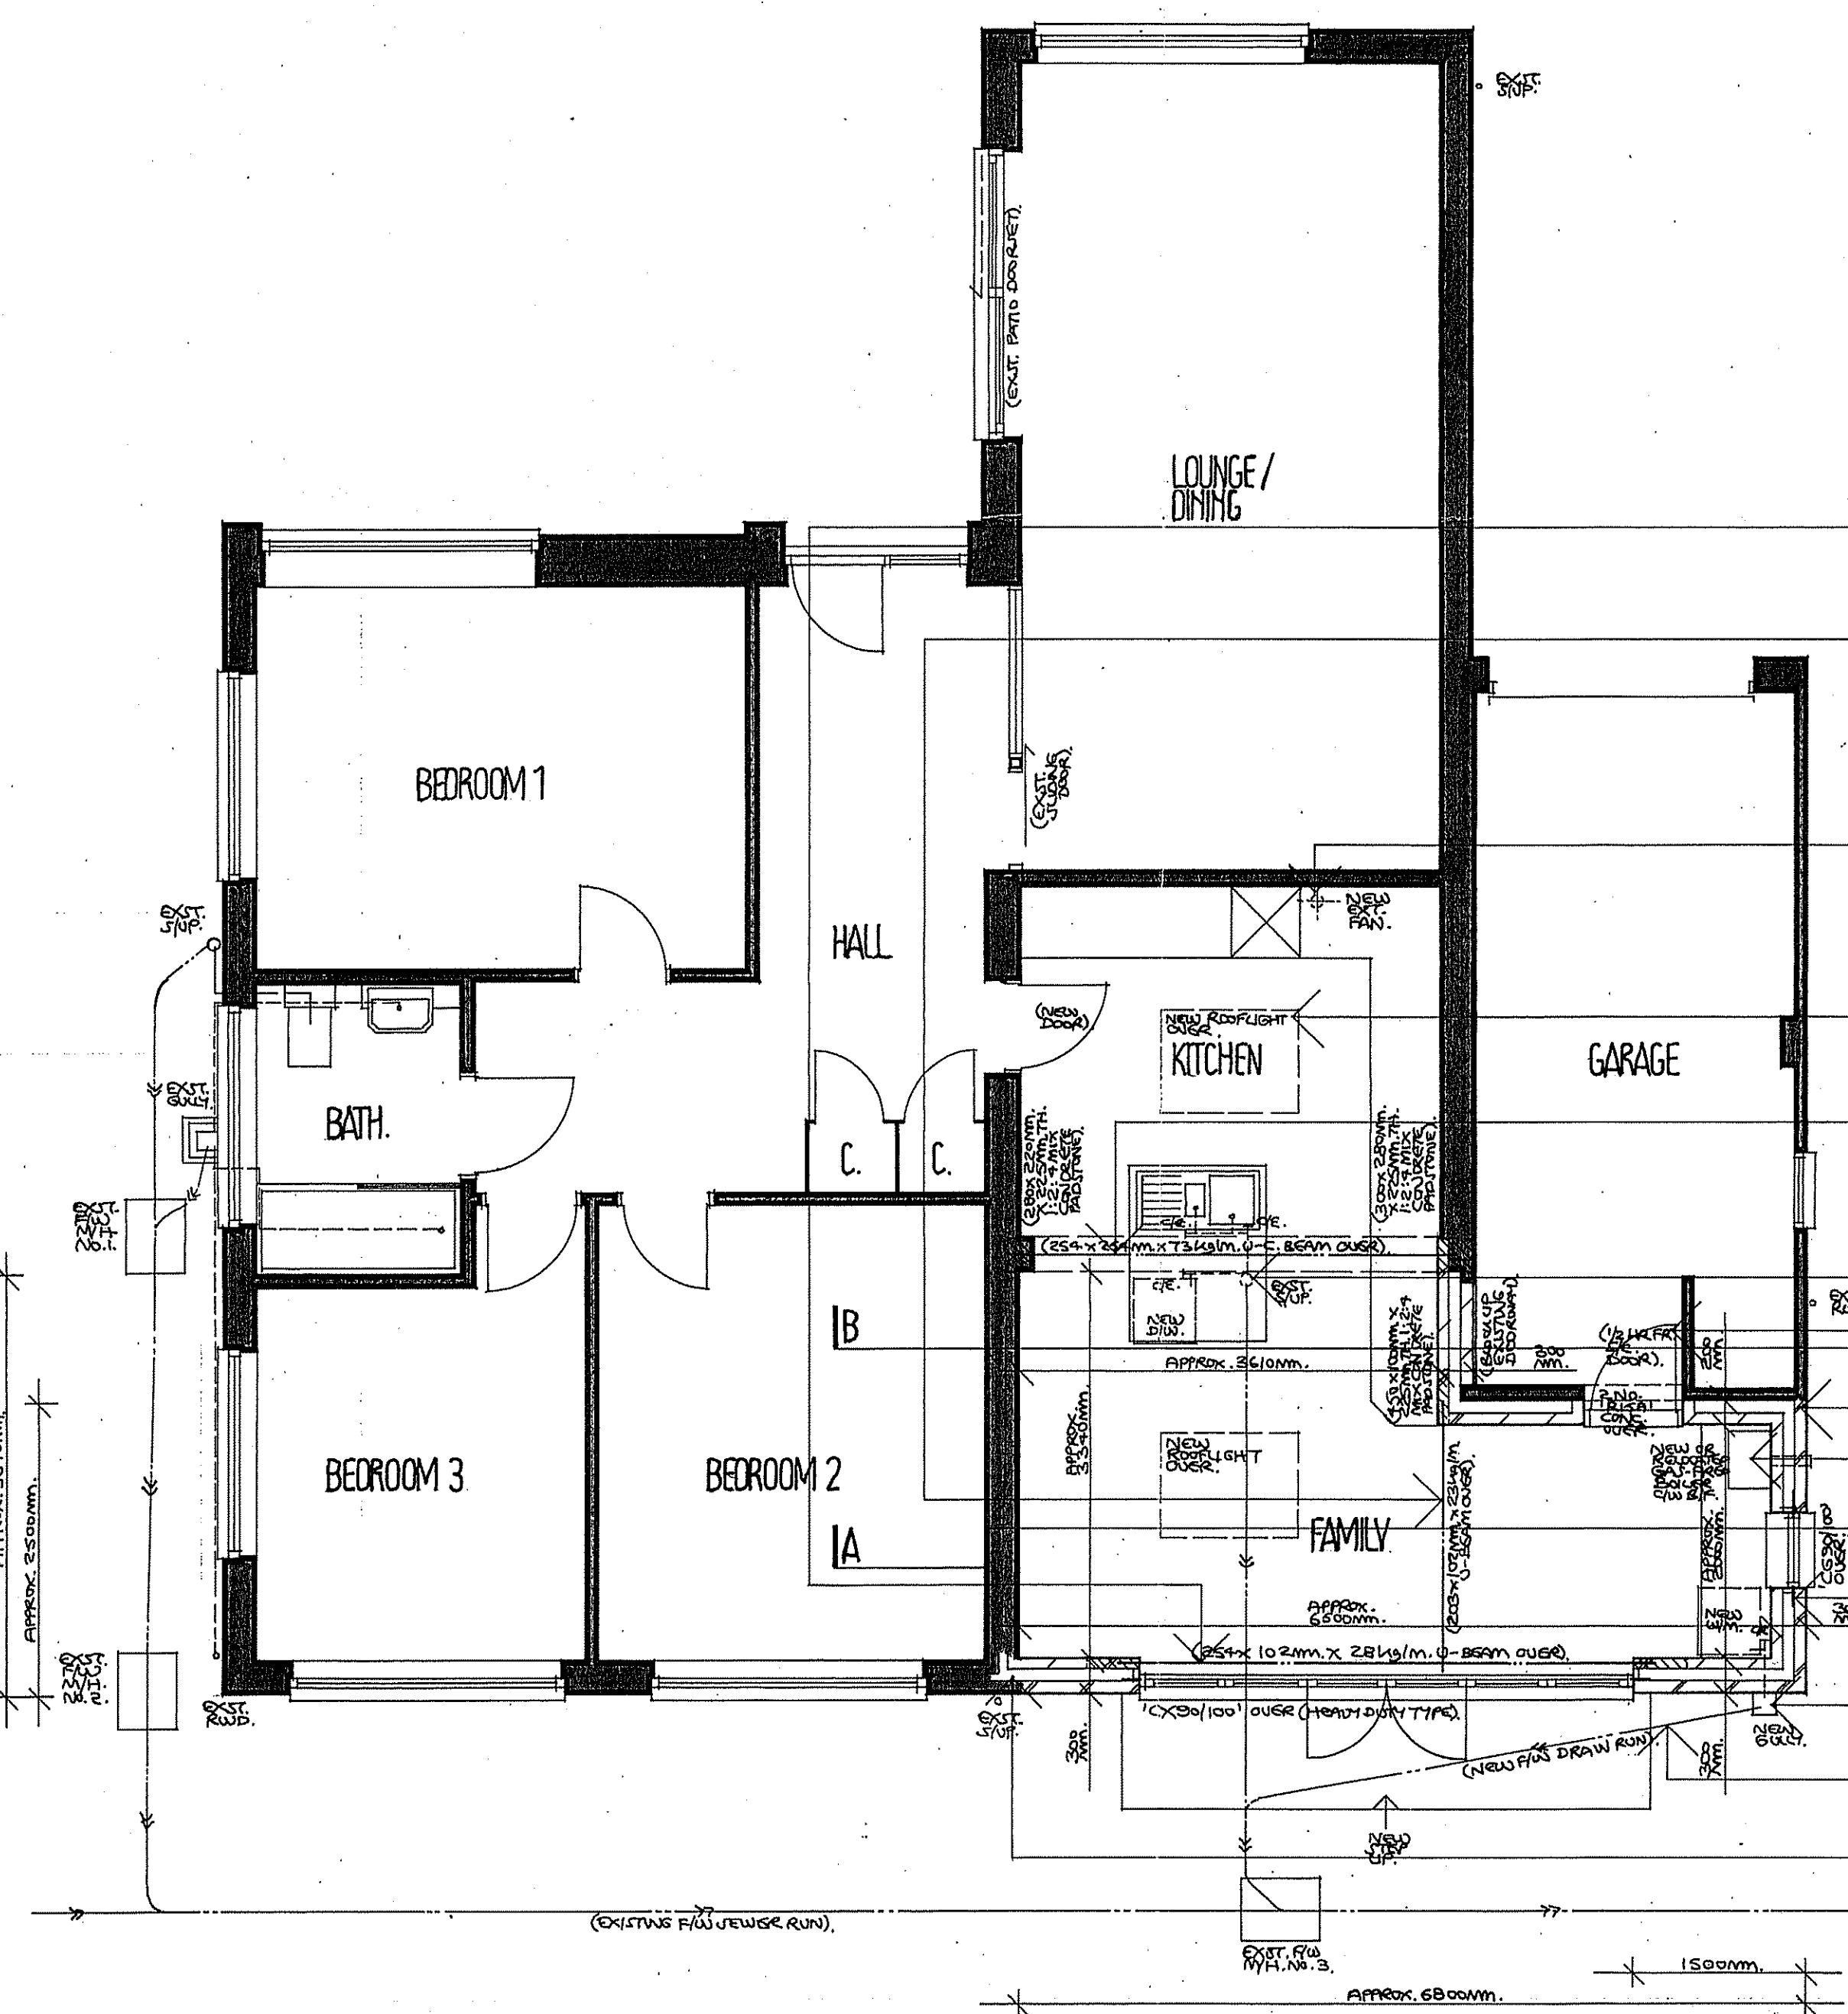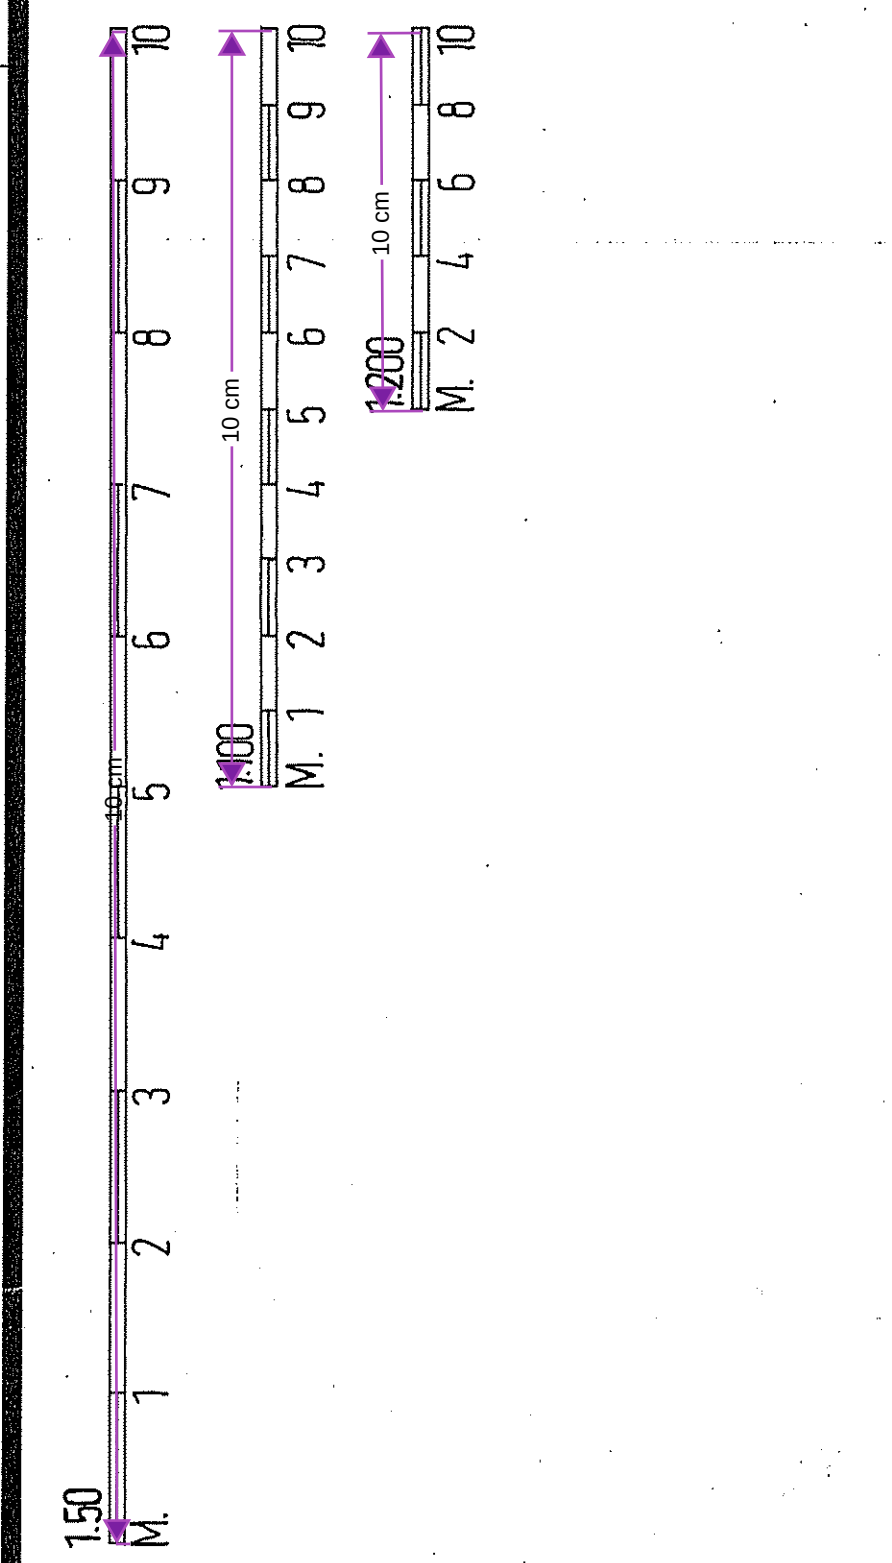


PROPOSED FLOOR PLAN

THE PROPOSED EXTENSION SHALL BE CONSTRUCTED TO THE SAME STANDARD AS THE EXISTING BUILDING.
THE PROPOSED EXTENSION SHALL BE CONSTRUCTED TO THE SAME FINISHES AS THE EXISTING BUILDING.
THE PROPOSED EXTENSION SHALL BE CONSTRUCTED TO THE SAME HEIGHT AS THE EXISTING BUILDING.
THE PROPOSED EXTENSION SHALL BE CONSTRUCTED TO THE SAME FOOTING AS THE EXISTING BUILDING.
THE PROPOSED EXTENSION SHALL BE CONSTRUCTED TO THE SAME FOUNDATION AS THE EXISTING BUILDING.
THE PROPOSED EXTENSION SHALL BE CONSTRUCTED TO THE SAME ROOF AS THE EXISTING BUILDING.
THE PROPOSED EXTENSION SHALL BE CONSTRUCTED TO THE SAME WALLS AS THE EXISTING BUILDING.
THE PROPOSED EXTENSION SHALL BE CONSTRUCTED TO THE SAME FLOORS AS THE EXISTING BUILDING.
THE PROPOSED EXTENSION SHALL BE CONSTRUCTED TO THE SAME CEILING AS THE EXISTING BUILDING.
THE PROPOSED EXTENSION SHALL BE CONSTRUCTED TO THE SAME ROAD AS THE EXISTING BUILDING.
THE PROPOSED EXTENSION SHALL BE CONSTRUCTED TO THE SAME HIGHWAY AS THE EXISTING BUILDING.

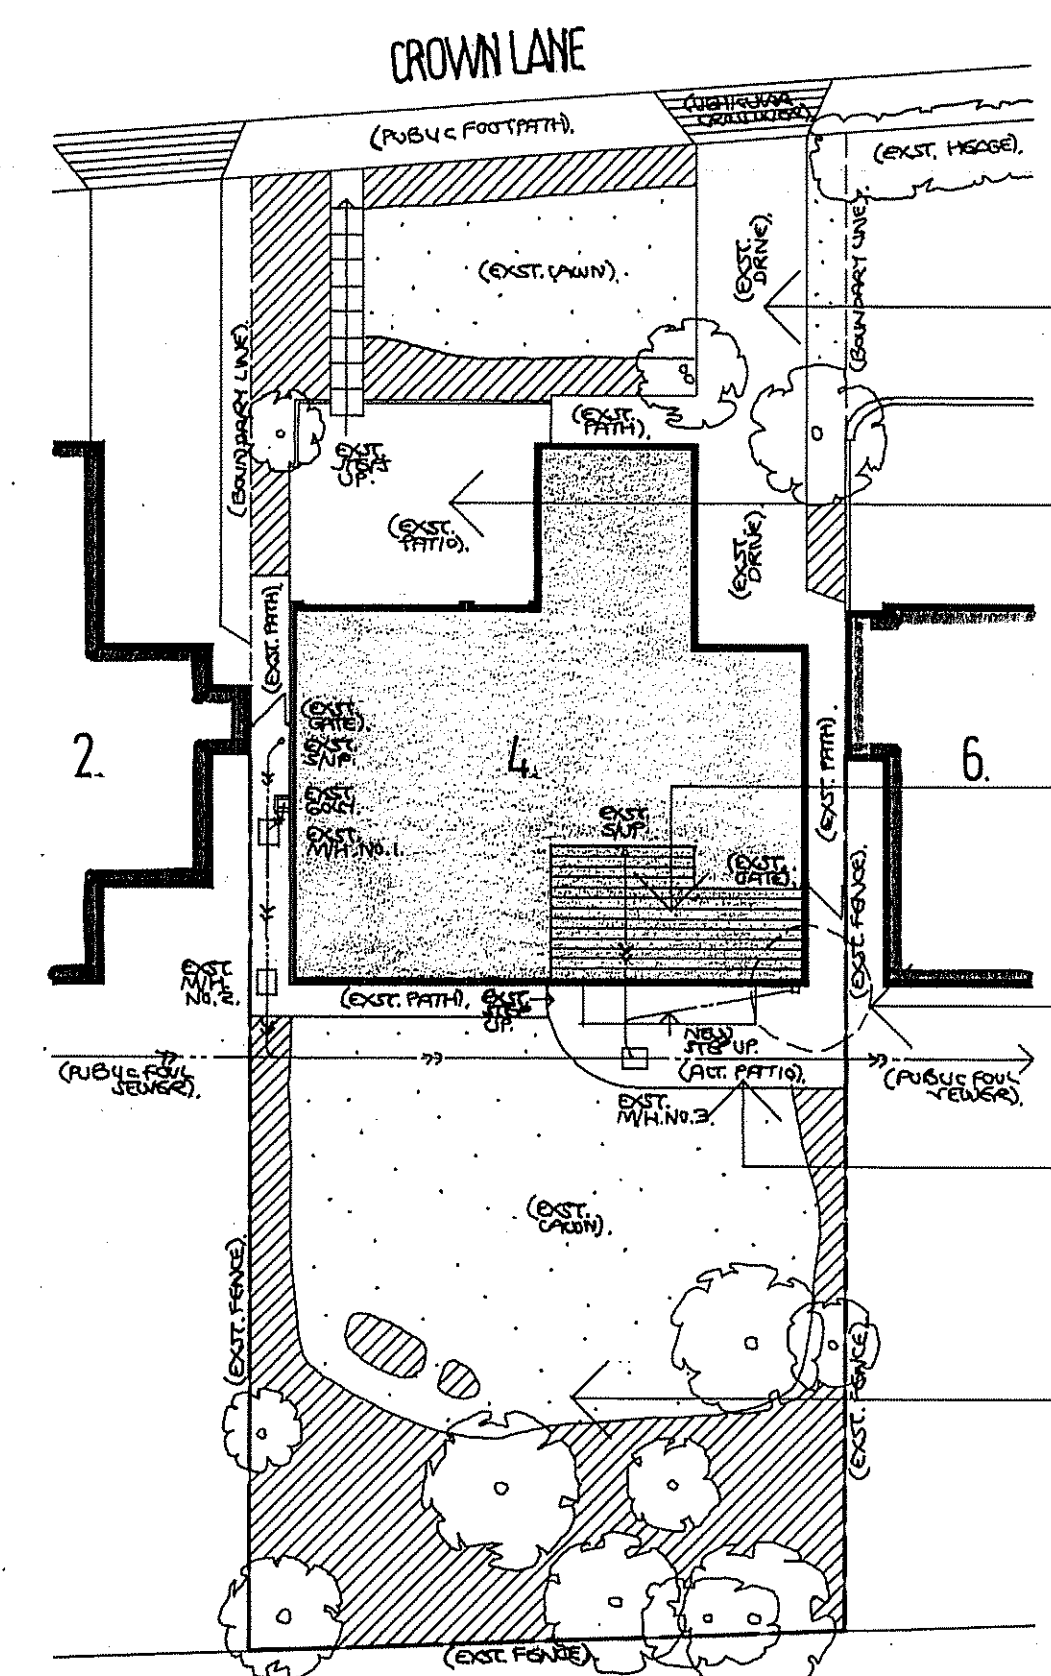

PROPOSED SITE PLAN

THE PROPOSED EXTENSION SHALL BE CONSTRUCTED TO THE SAME STANDARD AS THE EXISTING BUILDING.
THE PROPOSED EXTENSION SHALL BE CONSTRUCTED TO THE SAME FINISHES AS THE EXISTING BUILDING.
THE PROPOSED EXTENSION SHALL BE CONSTRUCTED TO THE SAME HEIGHT AS THE EXISTING BUILDING.
THE PROPOSED EXTENSION SHALL BE CONSTRUCTED TO THE SAME FOOTING AS THE EXISTING BUILDING.
THE PROPOSED EXTENSION SHALL BE CONSTRUCTED TO THE SAME FOUNDATION AS THE EXISTING BUILDING.
THE PROPOSED EXTENSION SHALL BE CONSTRUCTED TO THE SAME ROOF AS THE EXISTING BUILDING.
THE PROPOSED EXTENSION SHALL BE CONSTRUCTED TO THE SAME WALLS AS THE EXISTING BUILDING.
THE PROPOSED EXTENSION SHALL BE CONSTRUCTED TO THE SAME FLOORS AS THE EXISTING BUILDING.
THE PROPOSED EXTENSION SHALL BE CONSTRUCTED TO THE SAME CEILING AS THE EXISTING BUILDING.
THE PROPOSED EXTENSION SHALL BE CONSTRUCTED TO THE SAME ROAD AS THE EXISTING BUILDING.
THE PROPOSED EXTENSION SHALL BE CONSTRUCTED TO THE SAME HIGHWAY AS THE EXISTING BUILDING.

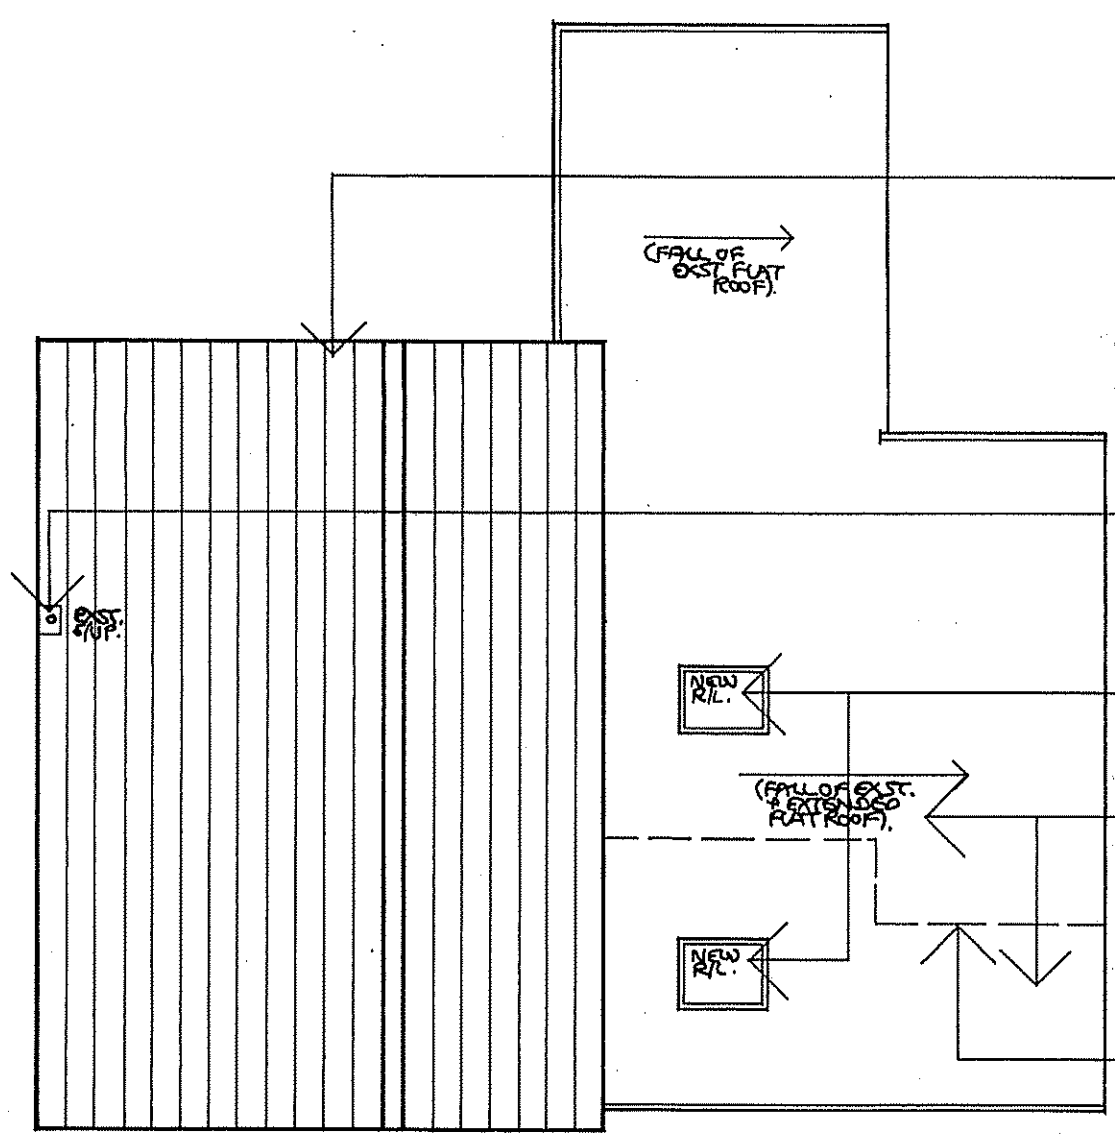

PROPOSED ROOF PLAN

THE PROPOSED EXTENSION SHALL BE CONSTRUCTED TO THE SAME STANDARD AS THE EXISTING BUILDING.
THE PROPOSED EXTENSION SHALL BE CONSTRUCTED TO THE SAME FINISHES AS THE EXISTING BUILDING.
THE PROPOSED EXTENSION SHALL BE CONSTRUCTED TO THE SAME HEIGHT AS THE EXISTING BUILDING.
THE PROPOSED EXTENSION SHALL BE CONSTRUCTED TO THE SAME FOOTING AS THE EXISTING BUILDING.
THE PROPOSED EXTENSION SHALL BE CONSTRUCTED TO THE SAME FOUNDATION AS THE EXISTING BUILDING.
THE PROPOSED EXTENSION SHALL BE CONSTRUCTED TO THE SAME ROOF AS THE EXISTING BUILDING.
THE PROPOSED EXTENSION SHALL BE CONSTRUCTED TO THE SAME WALLS AS THE EXISTING BUILDING.
THE PROPOSED EXTENSION SHALL BE CONSTRUCTED TO THE SAME FLOORS AS THE EXISTING BUILDING.
THE PROPOSED EXTENSION SHALL BE CONSTRUCTED TO THE SAME CEILING AS THE EXISTING BUILDING.
THE PROPOSED EXTENSION SHALL BE CONSTRUCTED TO THE SAME ROAD AS THE EXISTING BUILDING.
THE PROPOSED EXTENSION SHALL BE CONSTRUCTED TO THE SAME HIGHWAY AS THE EXISTING BUILDING.

Revisions	
Job Title	Proposed Extension and Alterations: 4 CROWN LANE SHORNE GRAVESEND
Client	Mr/Mrs T. SOLLE
Dwg Title	Proposals Sheet I
Scale	1.50, 1.100, 1.200
Date	August 2019
L.R.D. SIMMONS RIBA, M.A.(Cantab), Dip.Arch.(Hons). Chartered Architect 46 Downsview, Chatham, Kent. ME5 0AL Medway (01634) 847740	
Dwg No.	1640/CLS/02