

- KEY
- INDICATES NEW WALLS
 - INDICATES DEMOLITIONS / TO BE REMOVED
 - INDICATES PROPOSED SOFT LANDSCAPING
 - INDICATES PROPOSED HARDSTANDING
 - INDICATES PROPOSED PAVED DRIVEWAY
 - INDICATES RIGHTS OF WAY



Image of 200l water butt
680 (w) x 680mm (di) x 1220mm (h)

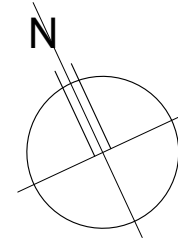


Image of Steel bike lockable shed
2100 (w) x 1050mm (d) x 1300mm (h)

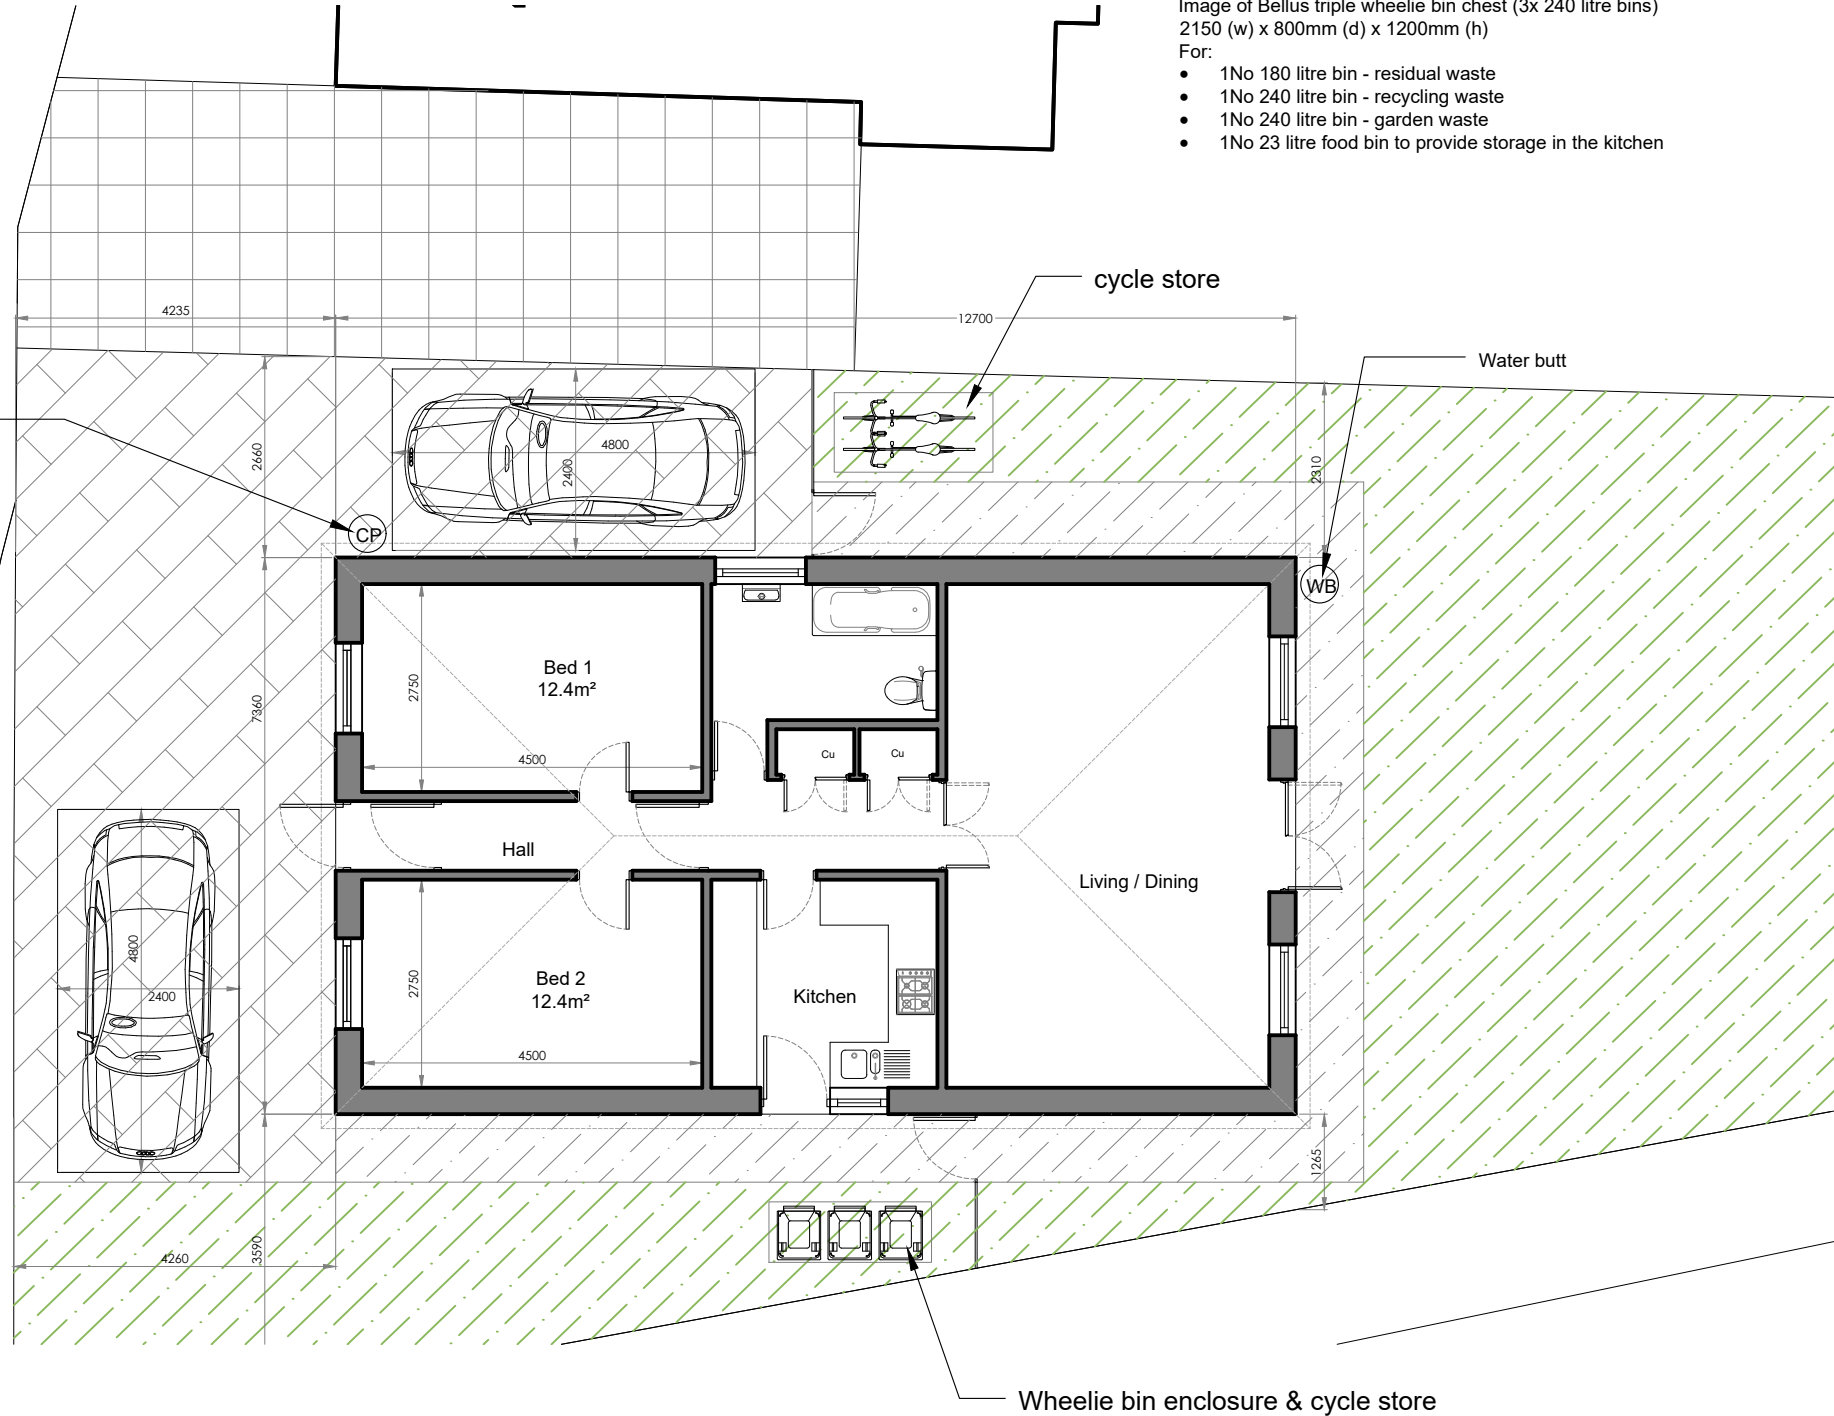


Image of Bellus triple wheelie bin chest (3x 240 litre bins)
2150 (w) x 800mm (d) x 1200mm (h)
For:

- 1No 180 litre bin - residual waste
- 1No 240 litre bin - recycling waste
- 1No 240 litre bin - garden waste
- 1No 23 litre food bin to provide storage in the kitchen



Electric vehicle
charging point



REV.	DATE	REV. BY
------	------	---------

- COPYRIGHT JCD Architectural Consultant
1. ALL DIMENSIONS TO BE VERIFIED ON SITE BY THE CONTRACTOR PRIOR TO COMMENCEMENT OF ANY SHOP DRAWINGS OR SITE WORK.
 2. ANY DISCREPANCY FOUND BETWEEN THIS DRAWING AND ANY OTHER DOCUMENT MUST BE REPORTED IMMEDIATELY TO THE DESIGNERS.
 3. REMOVE THIS DRAWING FROM CURRENCY WHEN A REVISED DRAWING IS ISSUED.
 4. THIS DOCUMENT REMAINS OUR EXCLUSIVE PROPERTY IT SHALL NOT BE REPRODUCED NOR COMMUNICATED TO THIRD PARTIES WITHOUT MY WRITTEN CONSENT.
 5. THE COPYRIGHT OF THIS DRAWING AND DESIGN IS VESTED IN THE DESIGNERS.

Client: Drinec Ltd		
Project: Land Adjacent, 77 New House Lane Northfleet, Gravesend Kent DA11 7HJ		
Title: Proposed Floor Plan		
AUTHOR JC	DATE 16 08 2024	APPROVED JC
SCALES 1:100 @ A3	READ WITH -	
DRAWING No. 24133	(02)	003
Project No.	Series No.	DWG No.
DRAWING STATUS PRELIMINARY		