




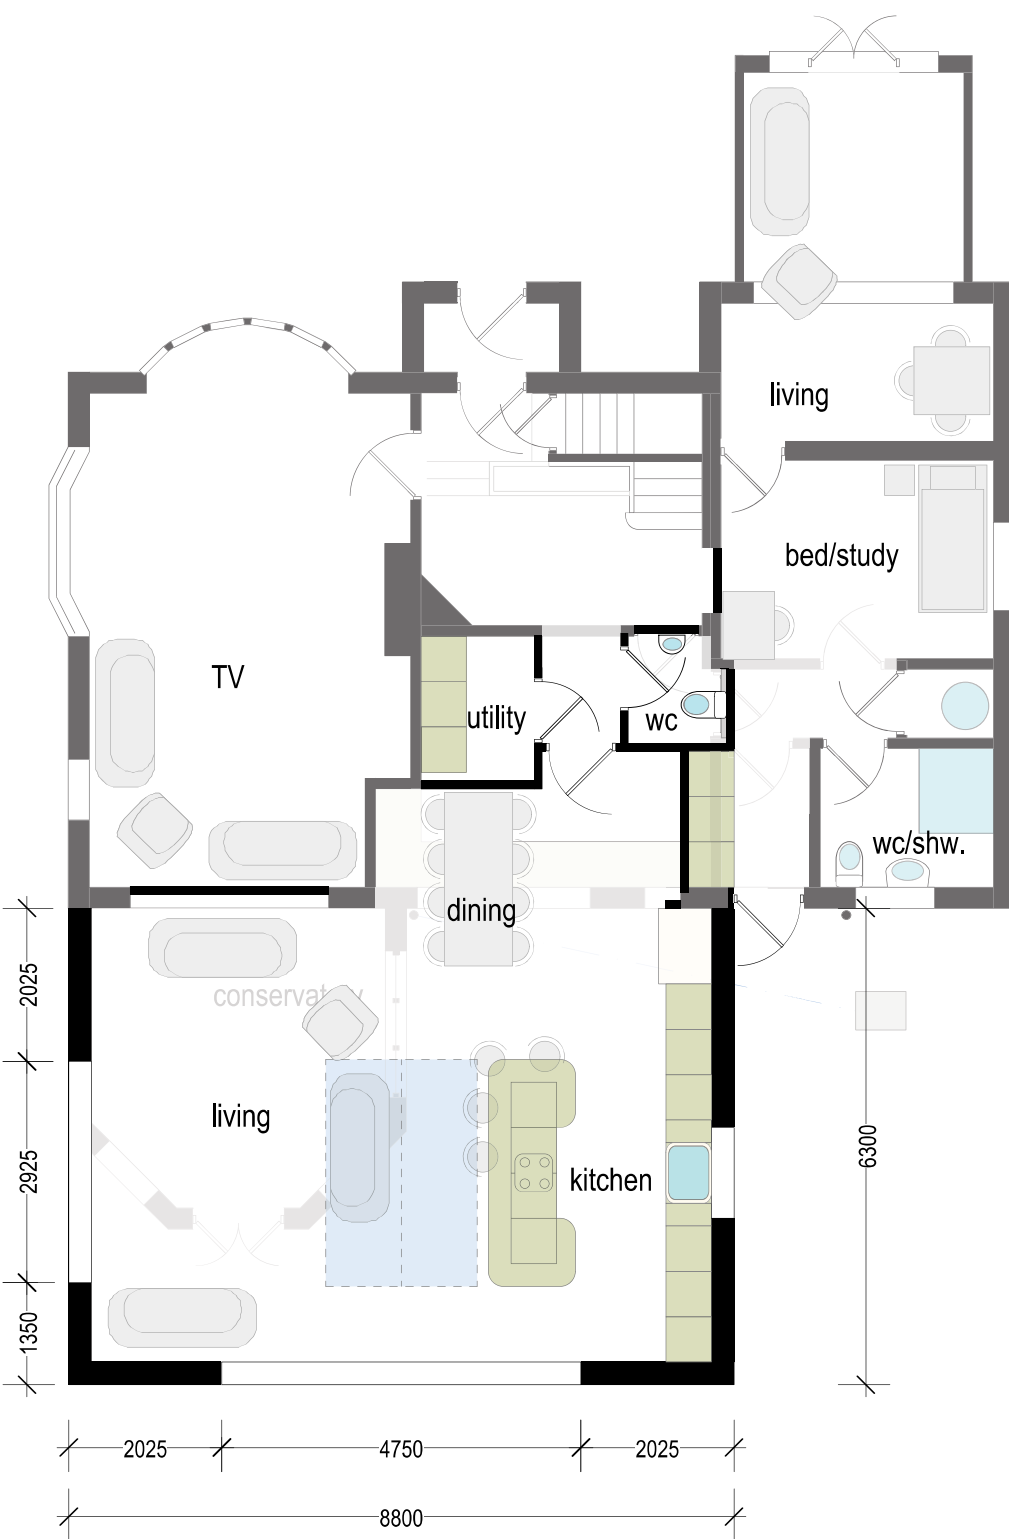


ground floor - 147 m² gross internal area
 additional 36 m²

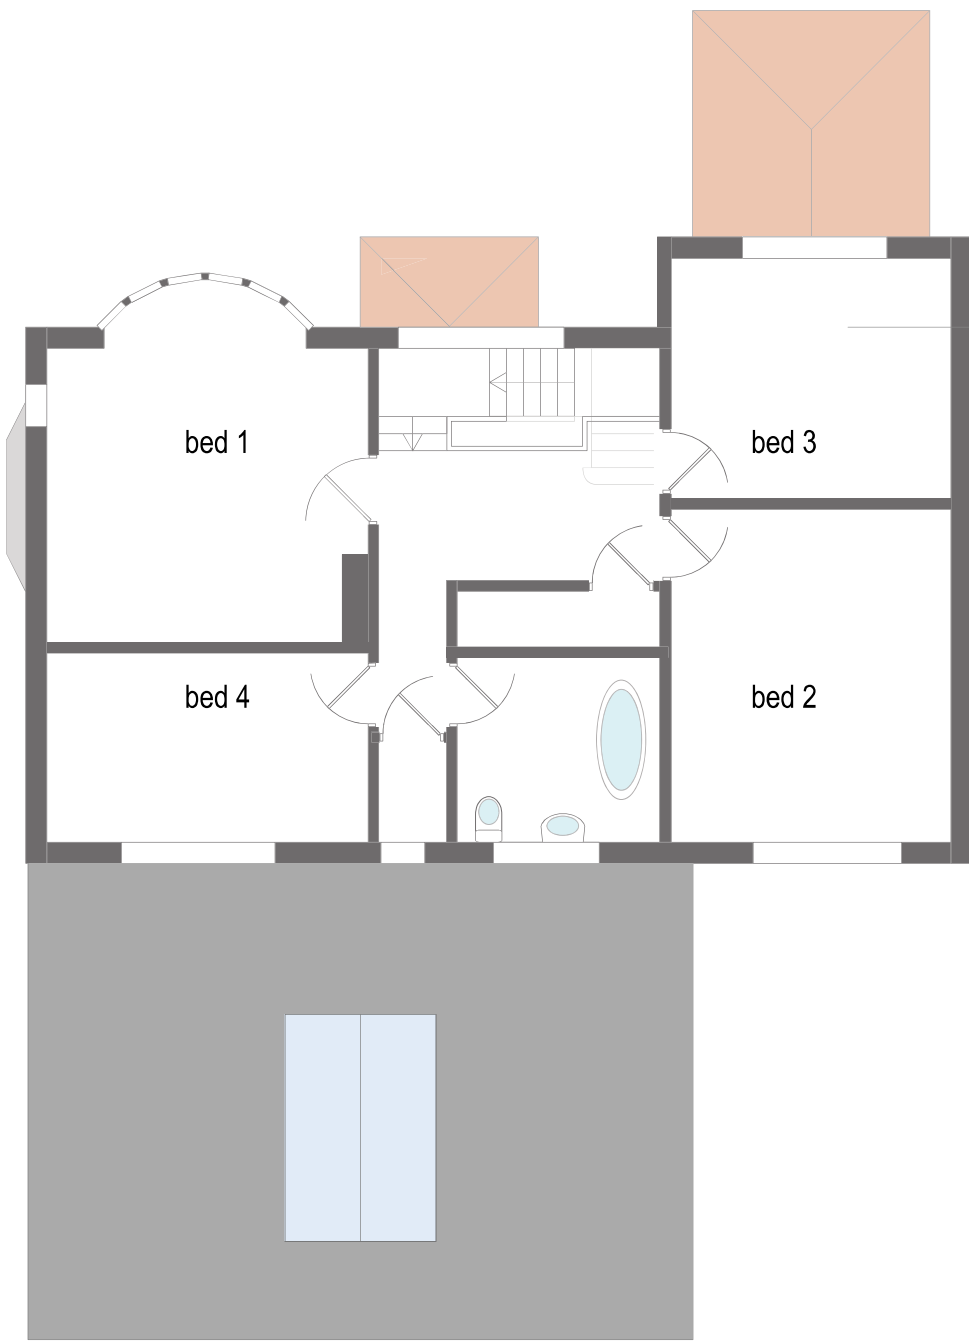

first floor - 84 m² gross internal area

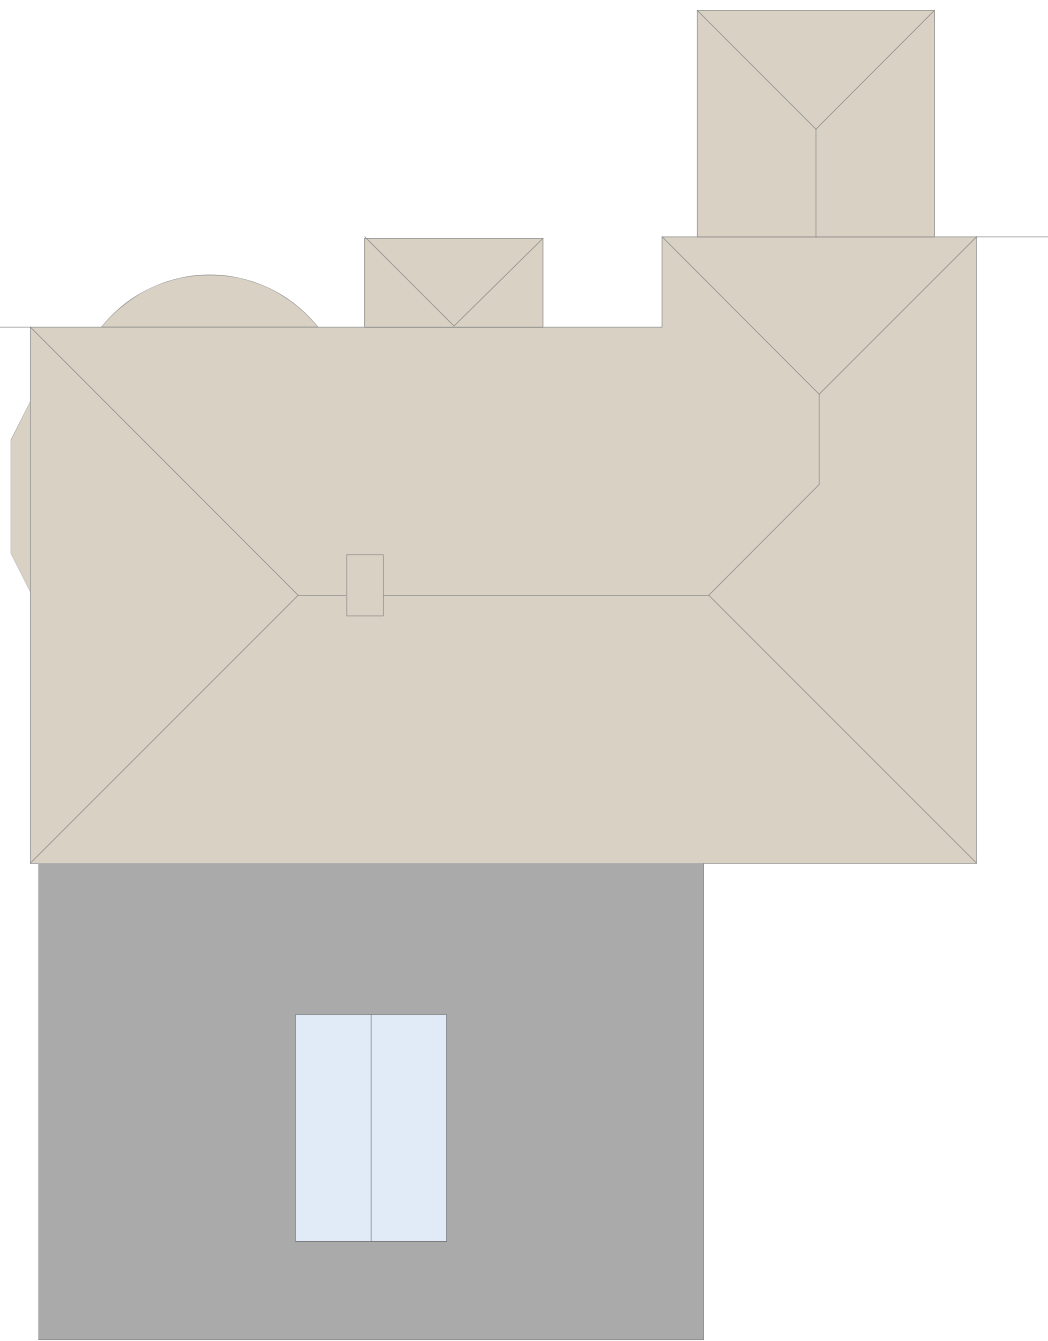

roof plan -

 

scale(m) 1-100 on A3 size print

CLIENT	R Grix		
PROJECT	278 Singlewell Rd. Gravesend DA11 7RE		
TITLE	plans as proposed		
SCALE;	1-100 on A3	DATE; 02/25	DWN; GB
DRAWING NUMBER	25-03-05		

PRIME FOLIO
 01 622 691169