


Revision	Date	Description

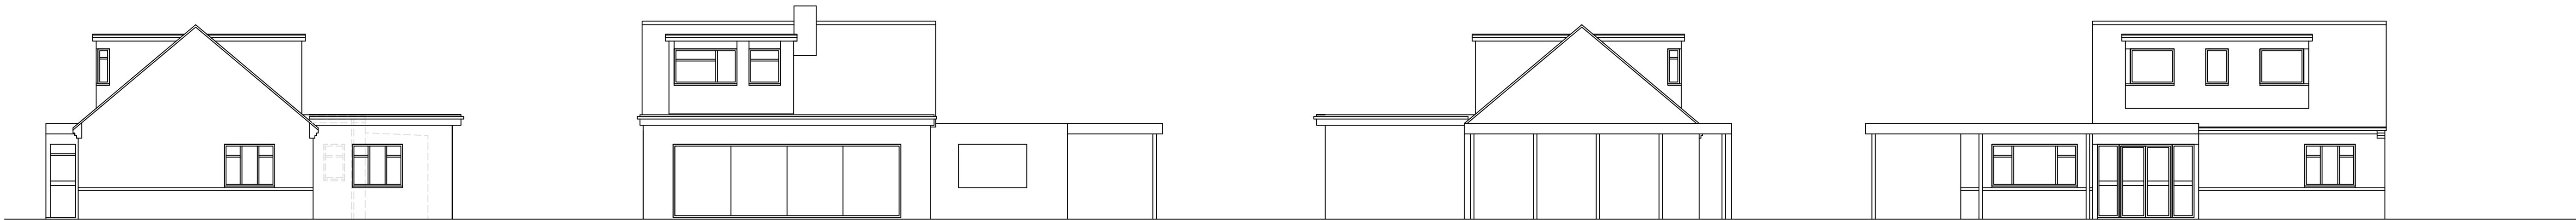


Proposed side elevation

Proposed rear elevation

Proposed side elevation


Proposed front elevation

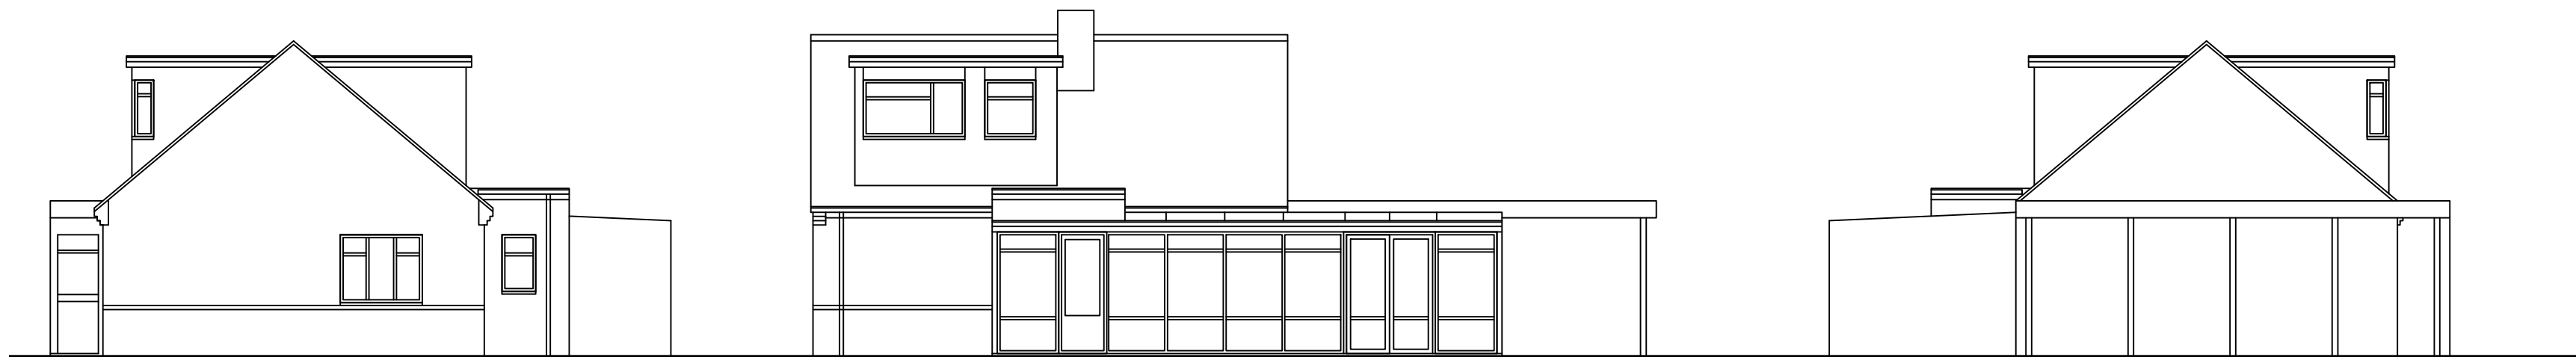


Existing side elevation

Existing rear elevation


Existing side elevation

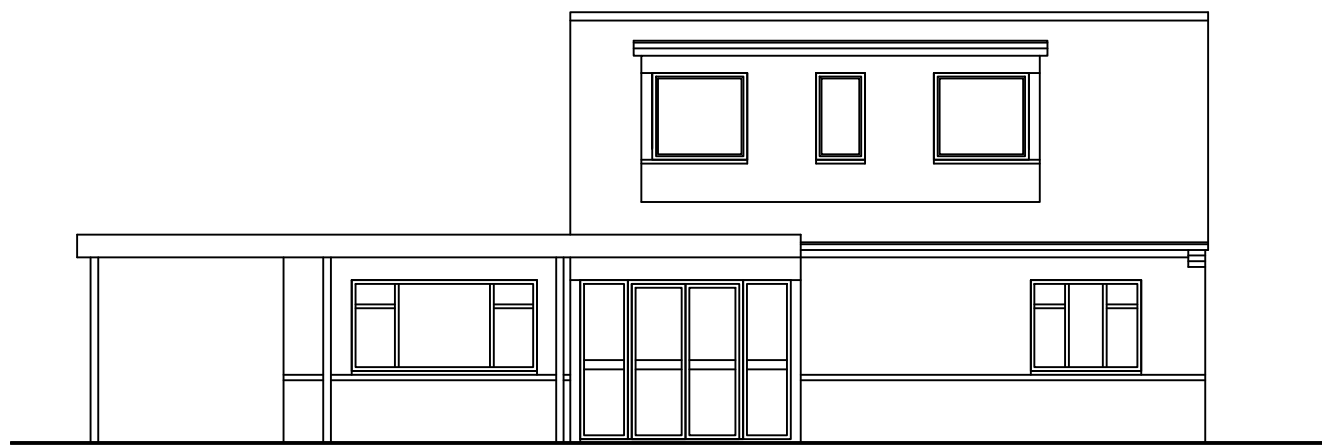


Existing front elevation

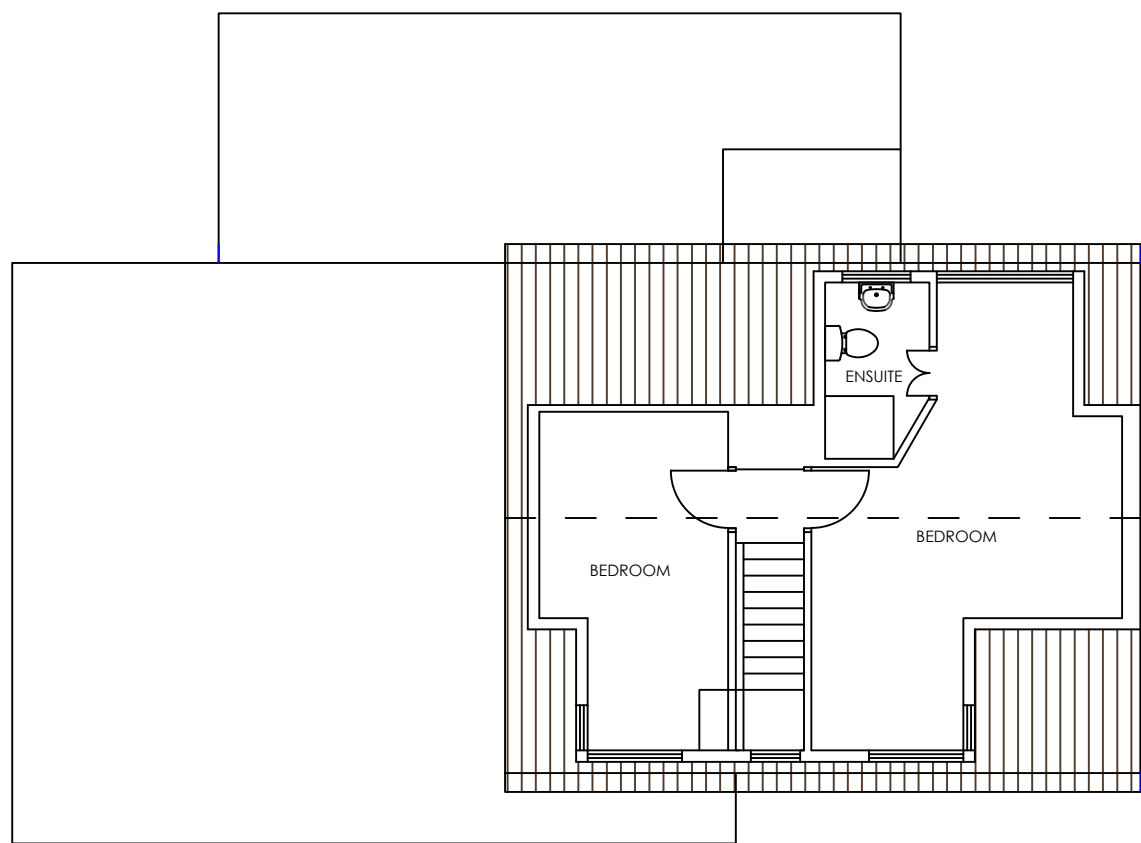


Existing First Floor Plan 35m2

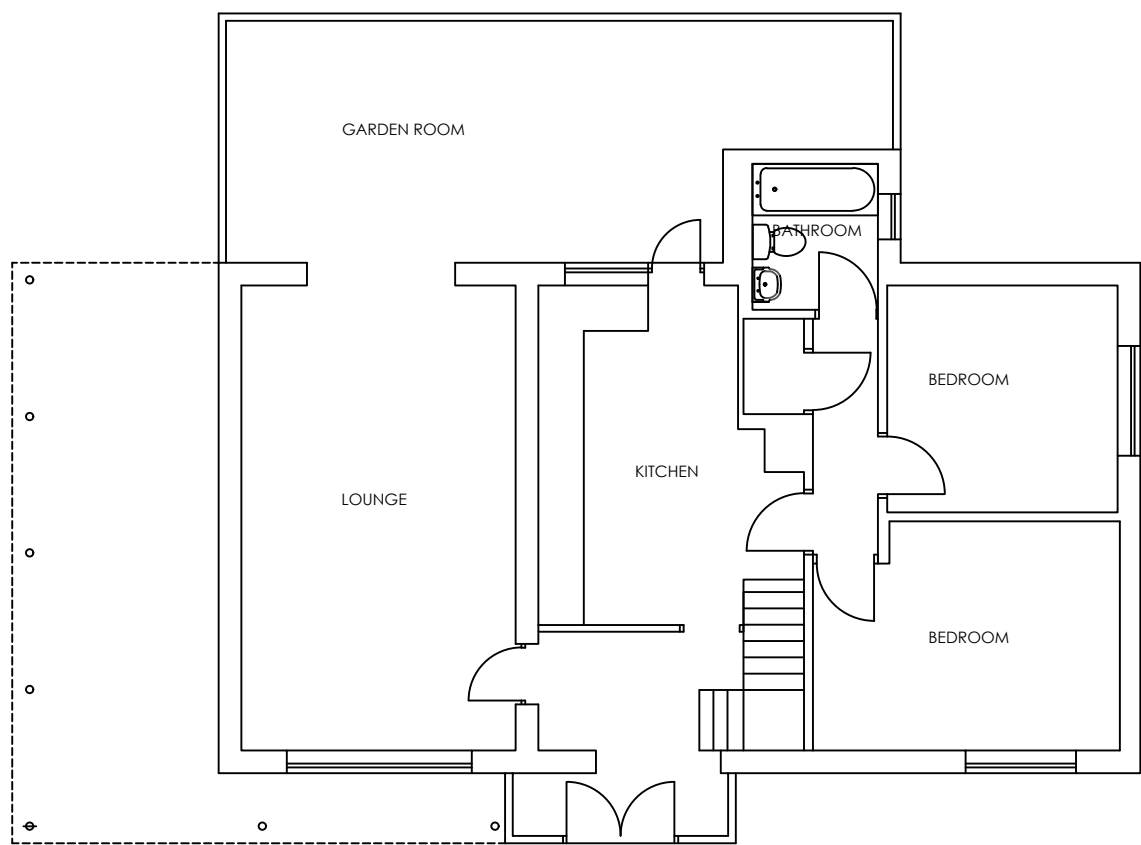


Existing Ground Floor Plan 102m2
TOTAL AREA 137m2

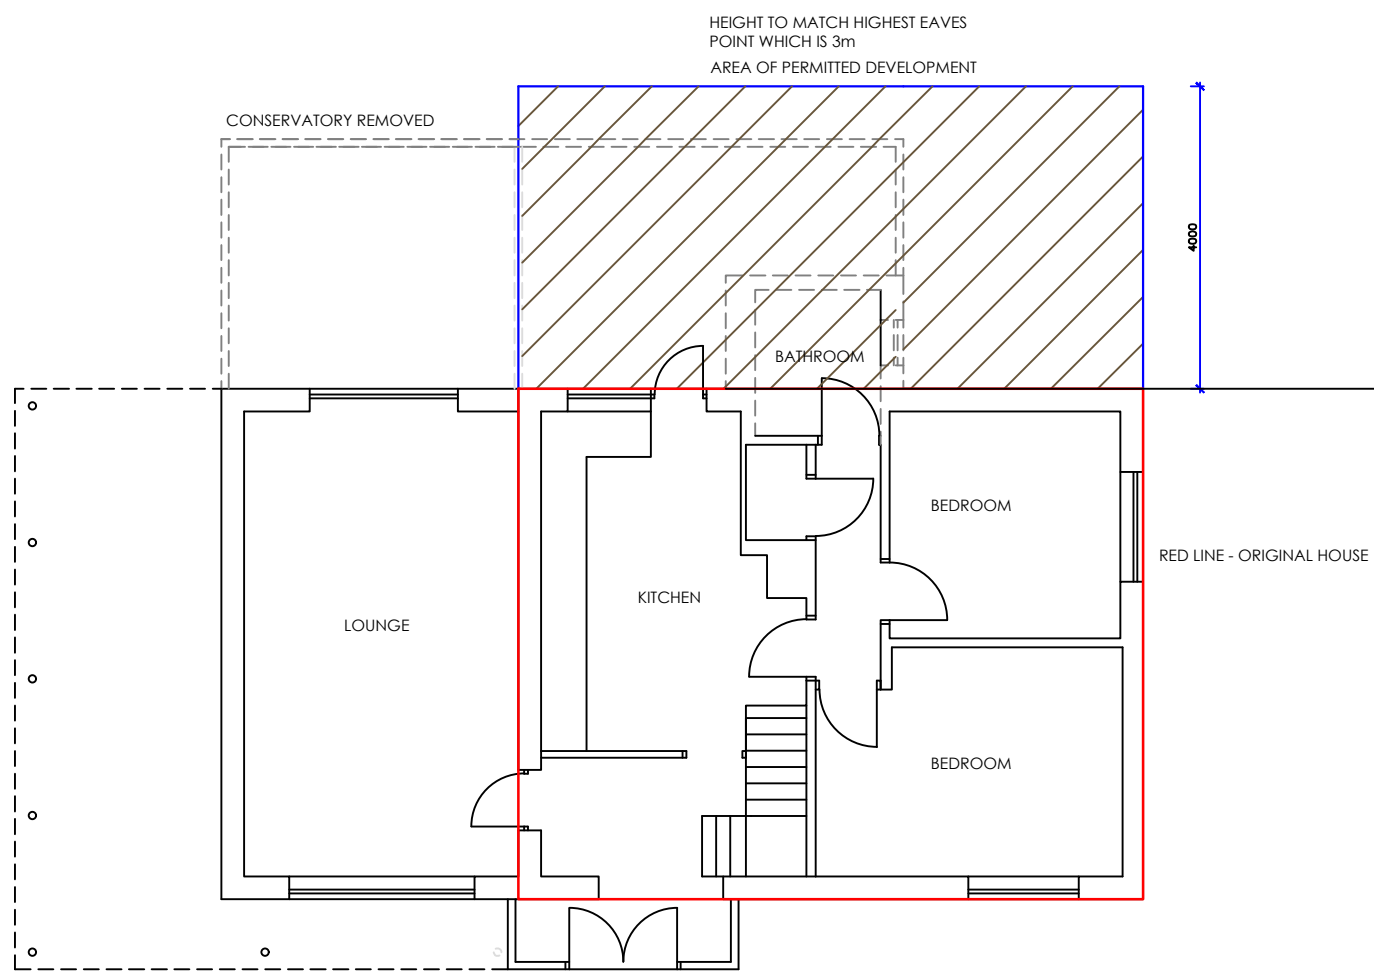

Ground Floor Plan

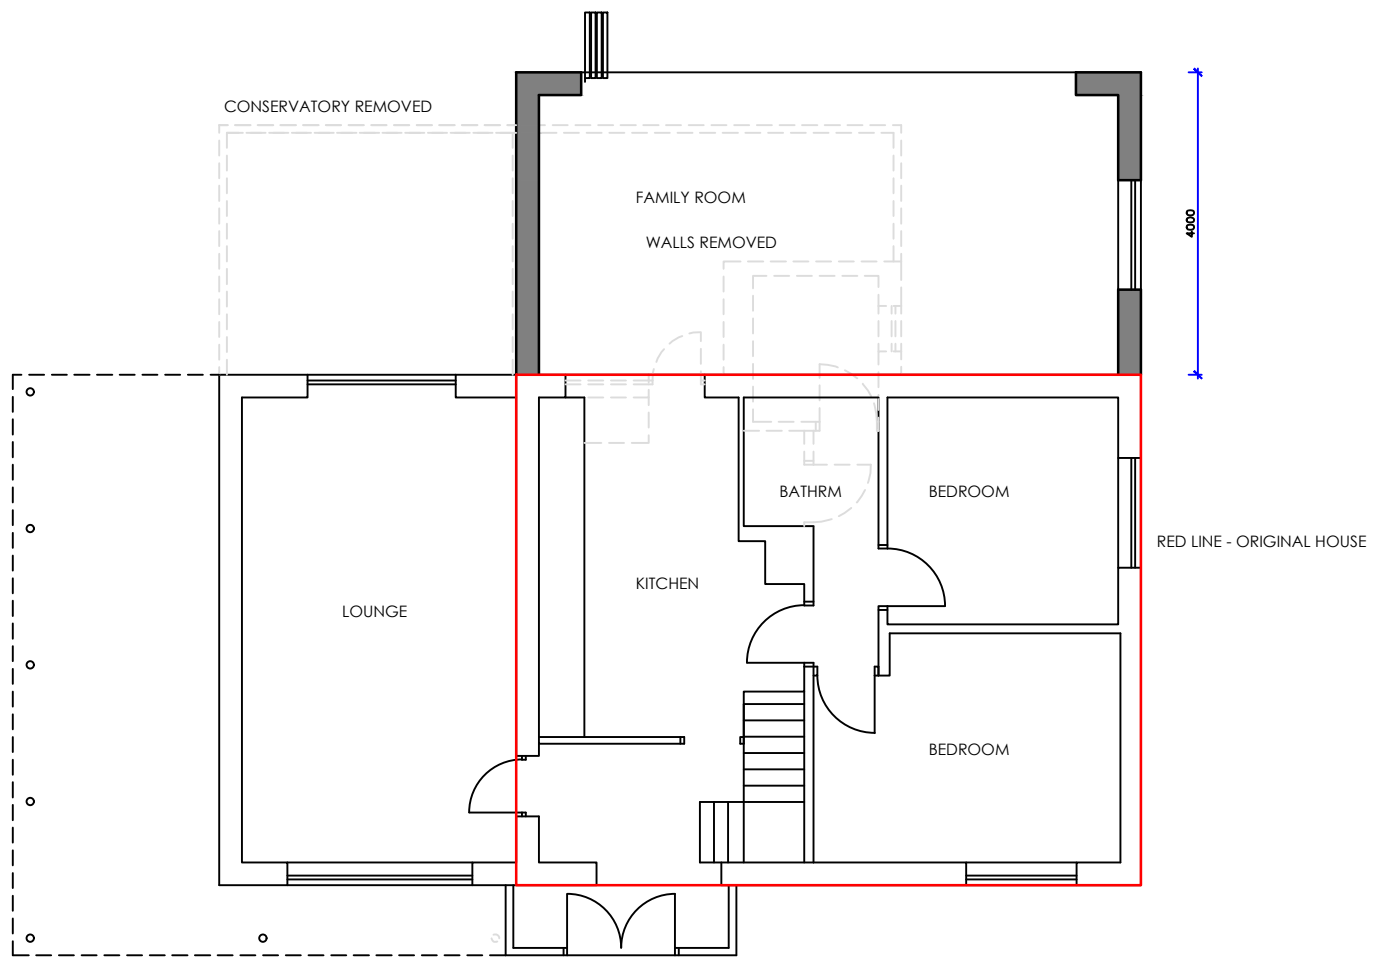


Proposed Ground Floor Plan

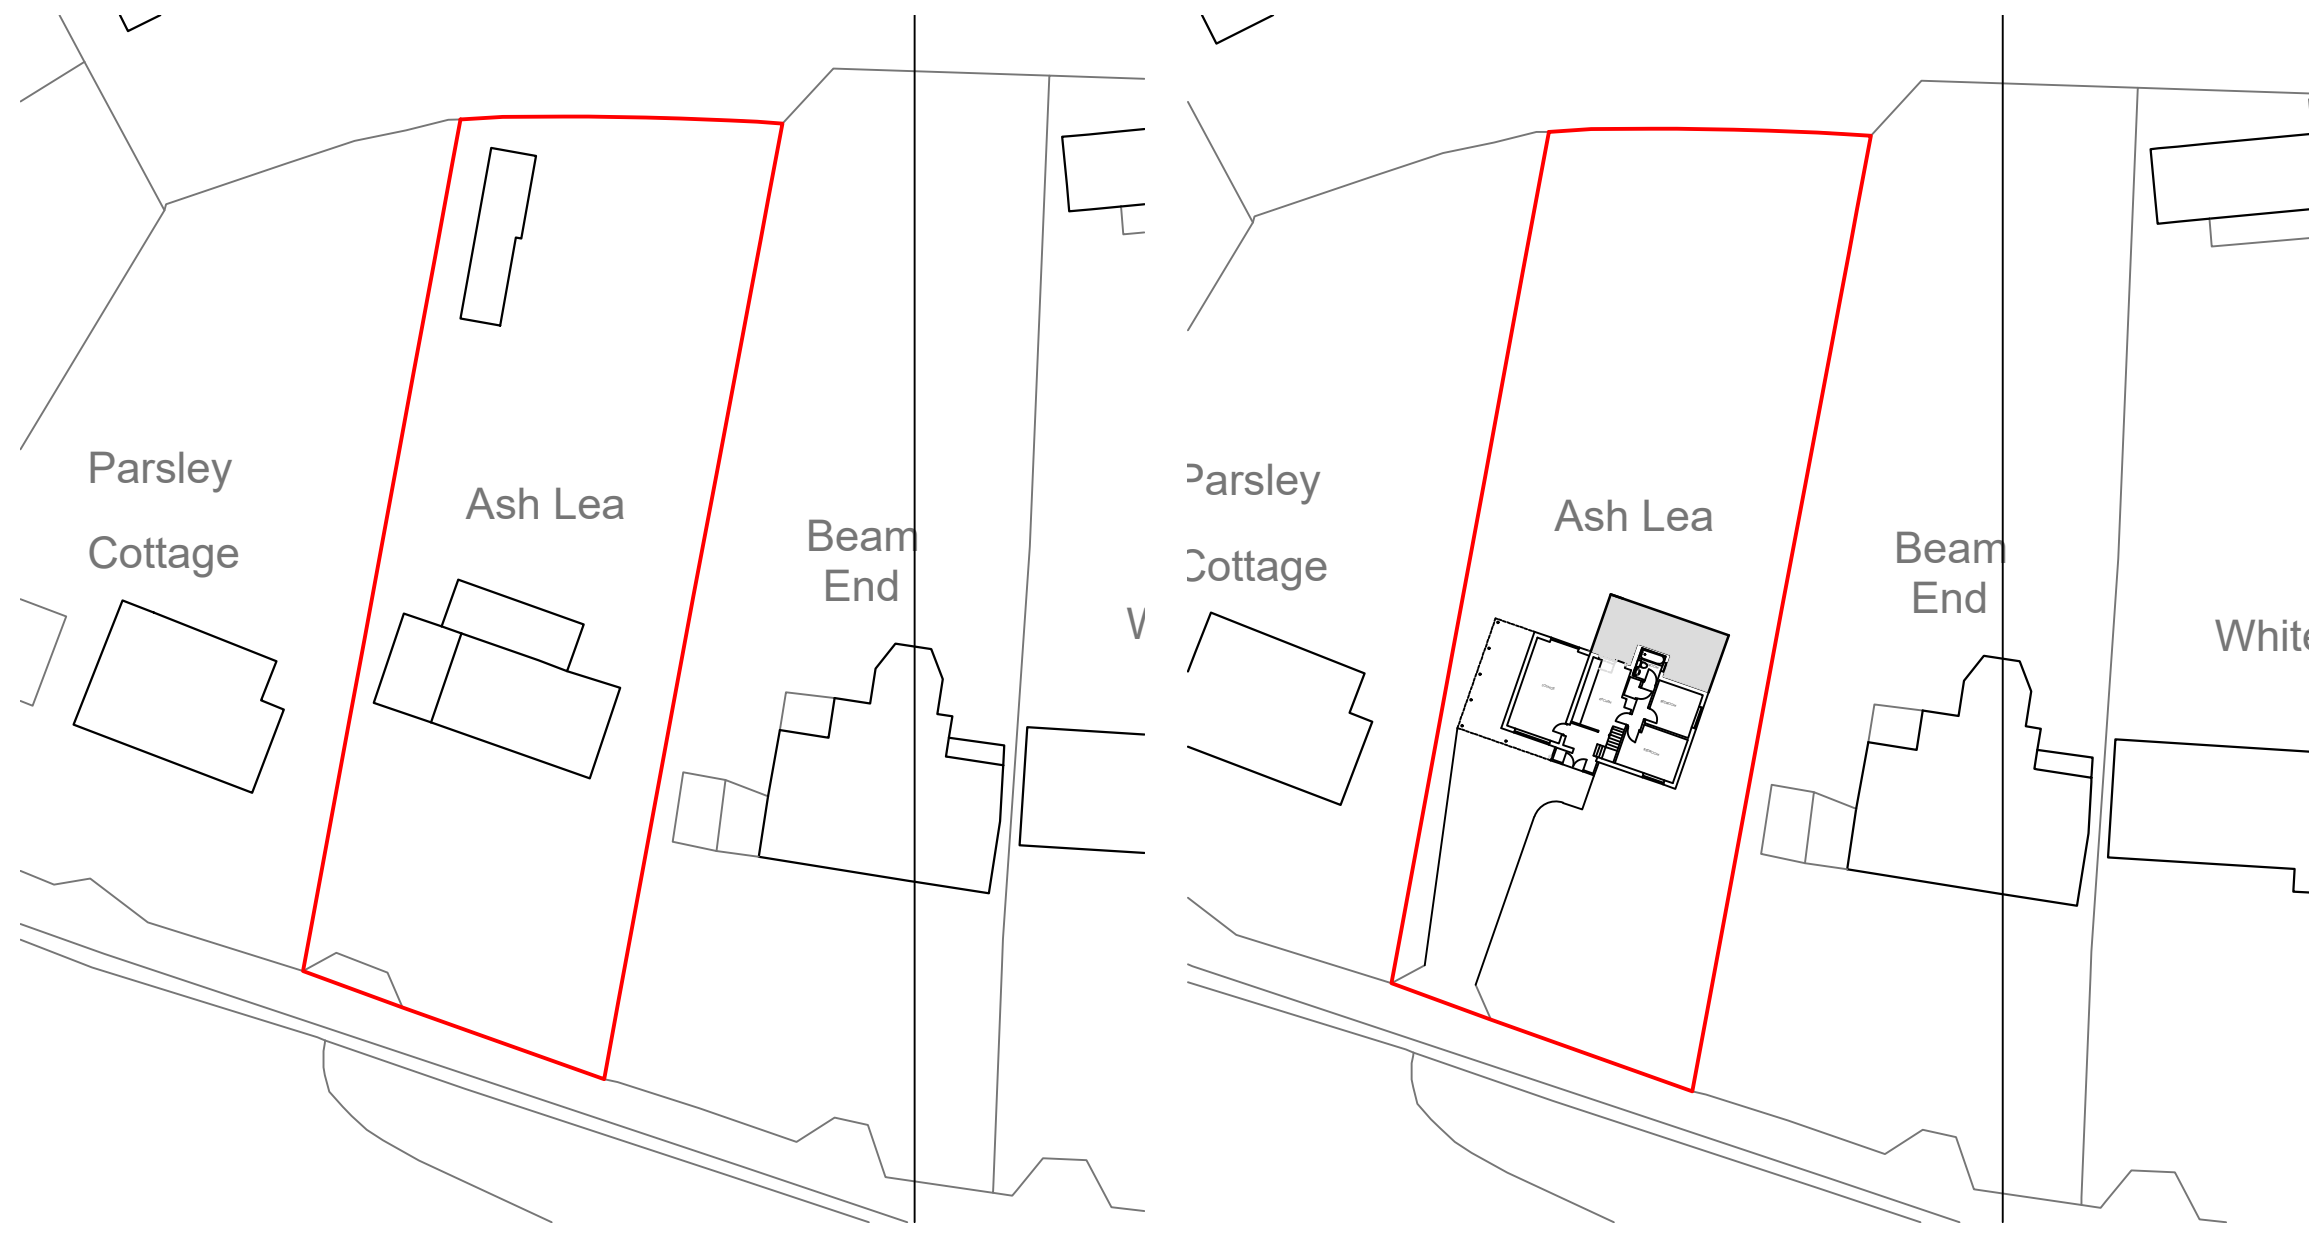

EXISTING BLOCK PLAN 1-500
Scale Bar at 1:500

PROPOSED BLOCK PLAN 1-500
Scale Bar at 1:500

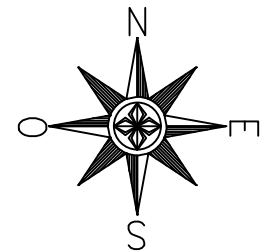

SCALE
0 5 10 15 20 25
Scale Bar at 1:100

Revision	Date	Description

Status
PERMITTED



design studio
priestfield stadium gillingham kent ME7 4DD
tel 01634 304700 mob 07855424957
e mail: markcarter.associates@gmail.com

Client
MR AND MRS MATTU

Drawing Title
PERMITTED DEVELOPMENT
EXISTING AND PROPOSED FLOOR
PLANS AND ELEVATIONS

Project Title
ALTERATIONS AT
ASHLEA

Scale
1:100

Date
MARCH 24

Drawn
MC

Drawing No
3445 - 015

Rev
B



LOCATION PLAN 1-1250
0 25 50 100
Scale Bar at 1:1250