





NORTH ELEVATION

SCALE: 100

 


EAST ELEVATION

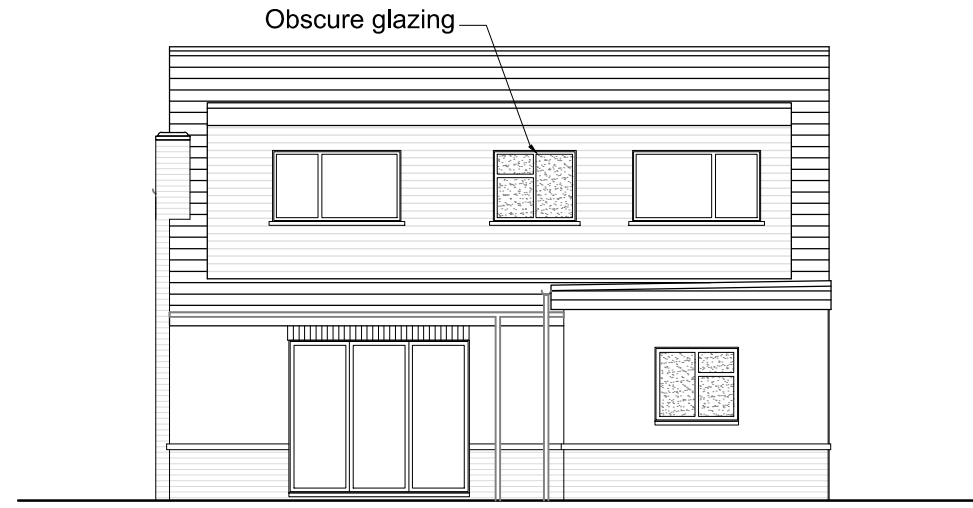

SOUTH ELEVATION





WEST ELEVATION

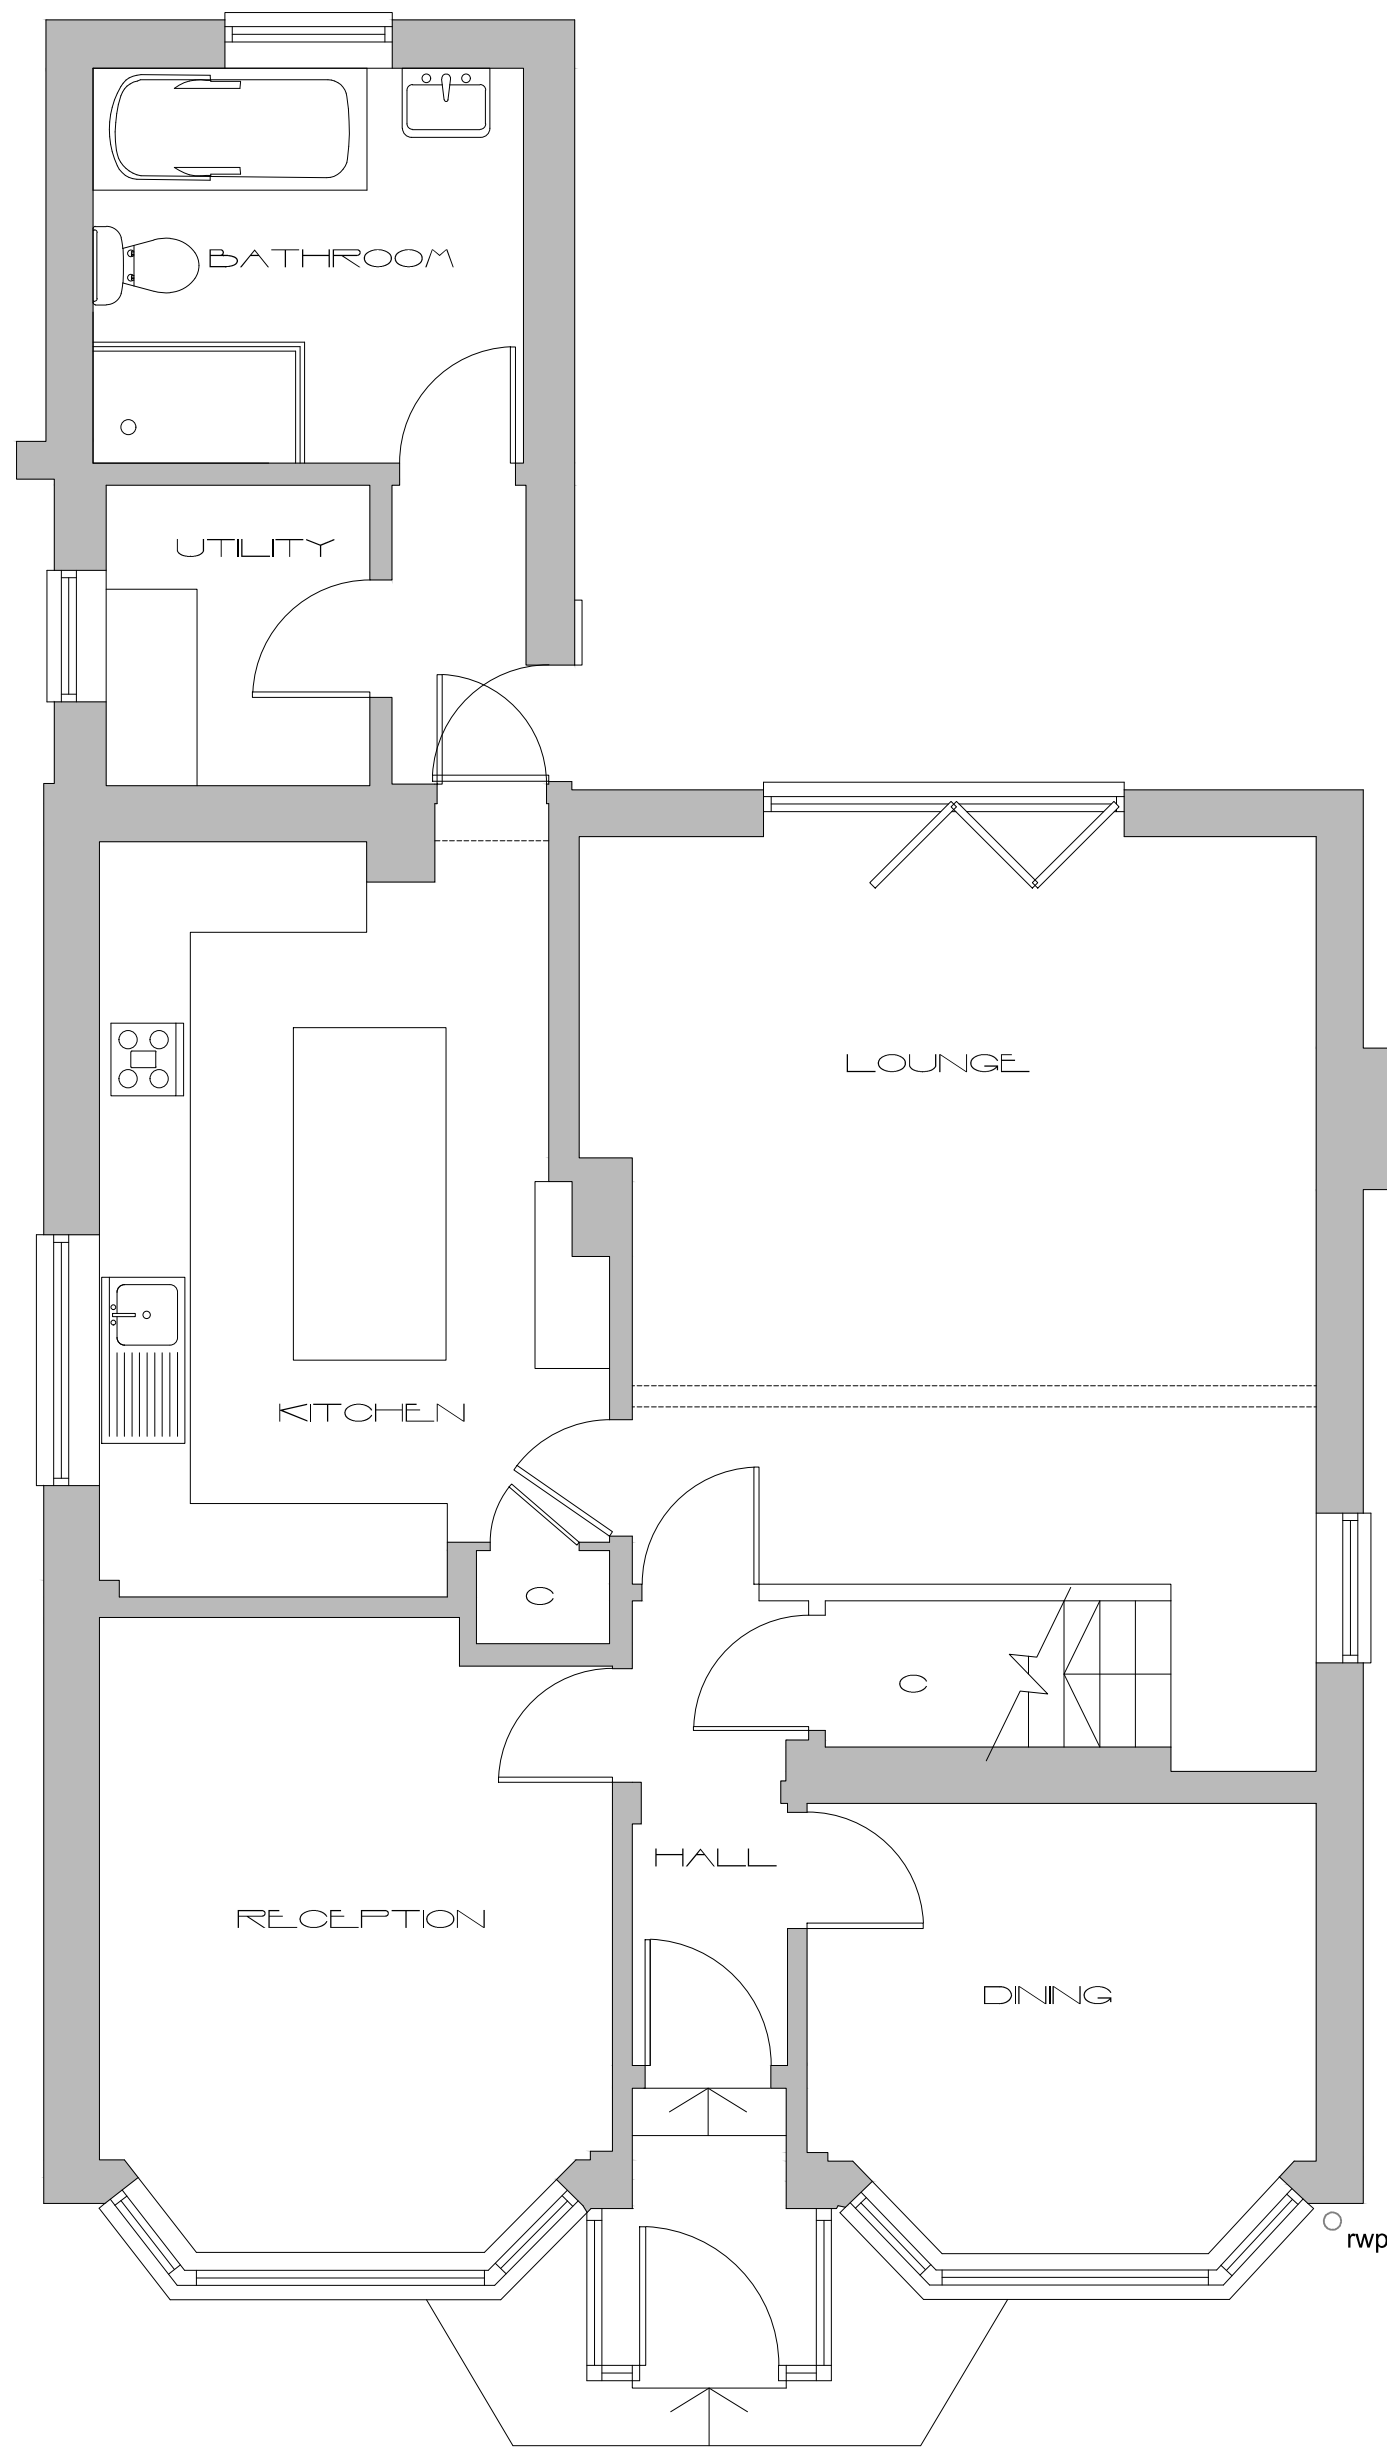

PROPOSED GROUND FLOOR

SCALE: 150

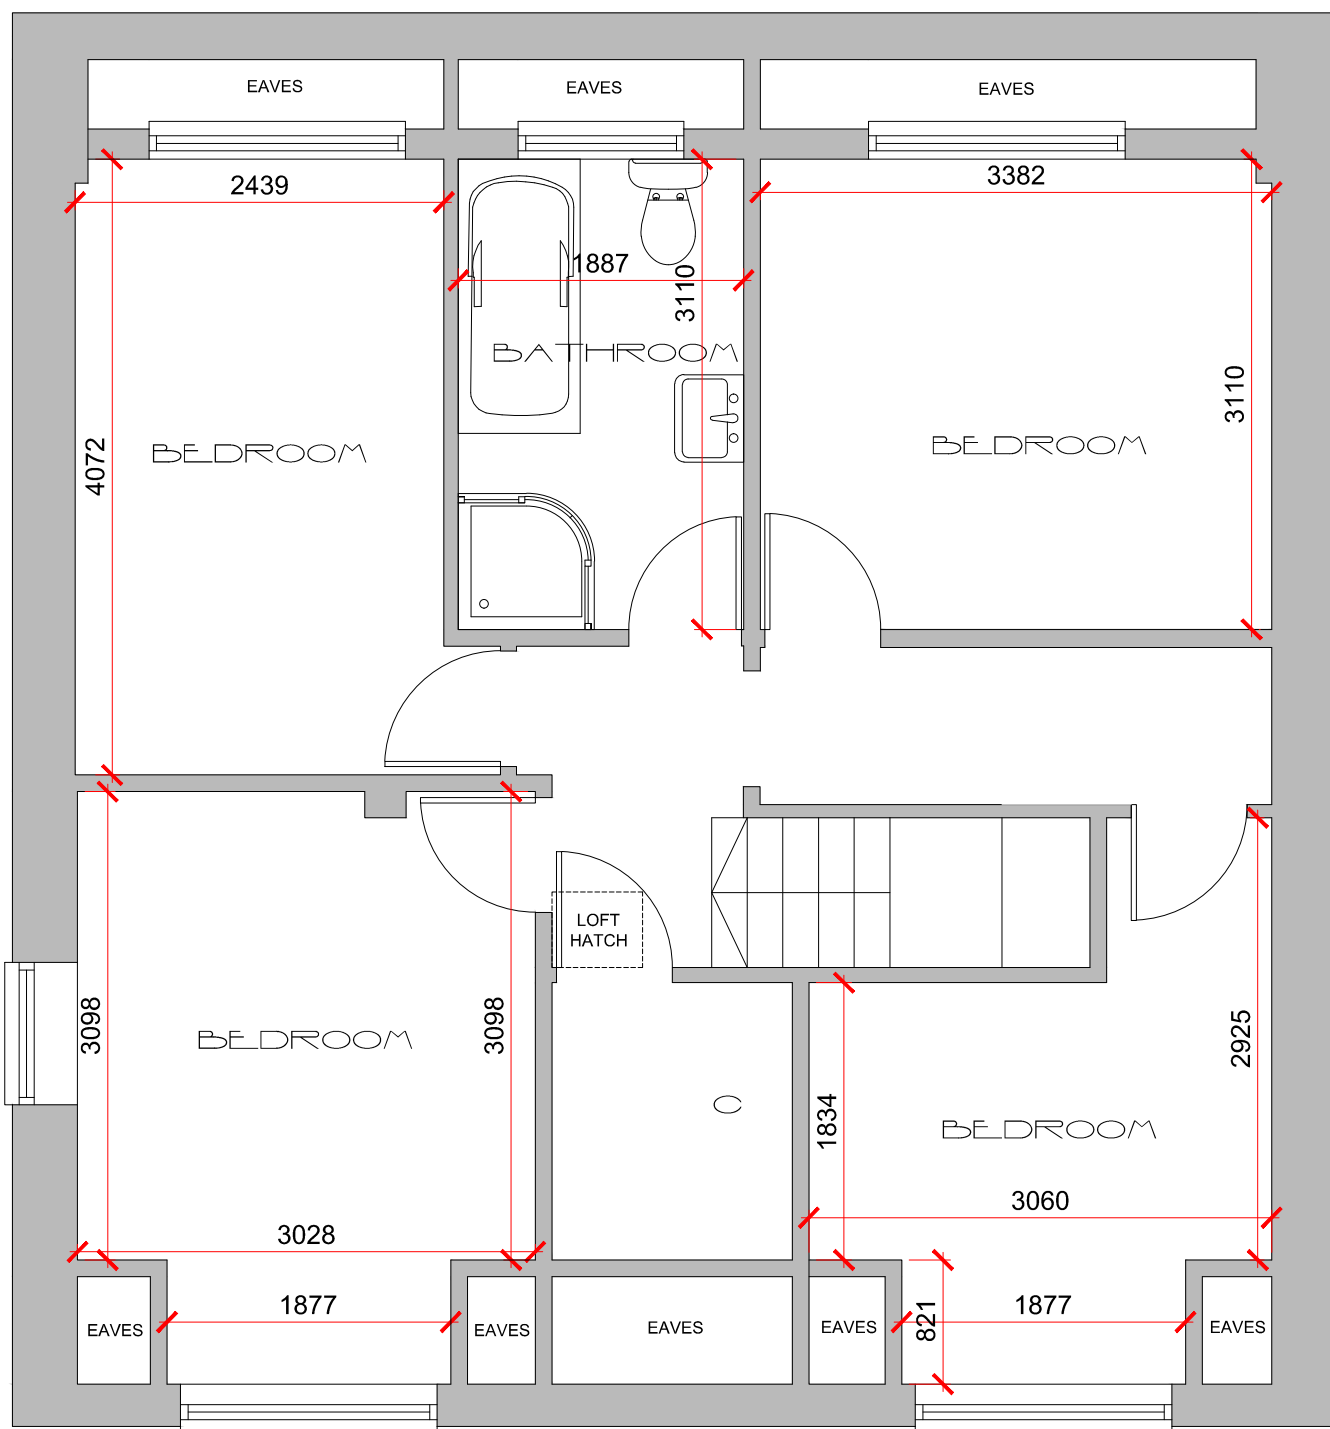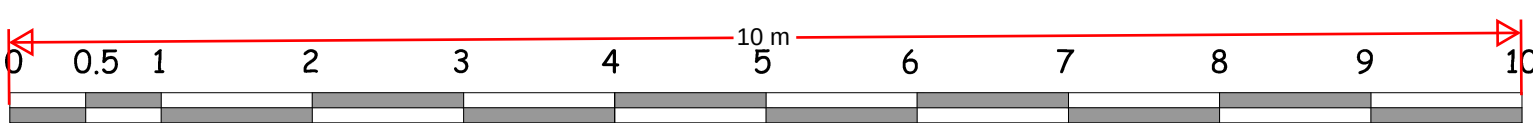

PROPOSED FIRST FLOOR

REVISION A - Front dormer reduced to 2 smaller dormers 21 August 2024

SAHOTA ARCHITECTURAL SERVICES			
CLIENT		Mr. Baljinder Singh	
SITE		9 Pepy's Close Northfleet Gravesend Kent DA11 8ER	
DRAWING TITLE		Revised proposal	
SCALE		1:50 1:100 @A1	
DATE	August 2024	DRAWING NO.	24/05/04A

Do not scale working dimensions from this drawing