
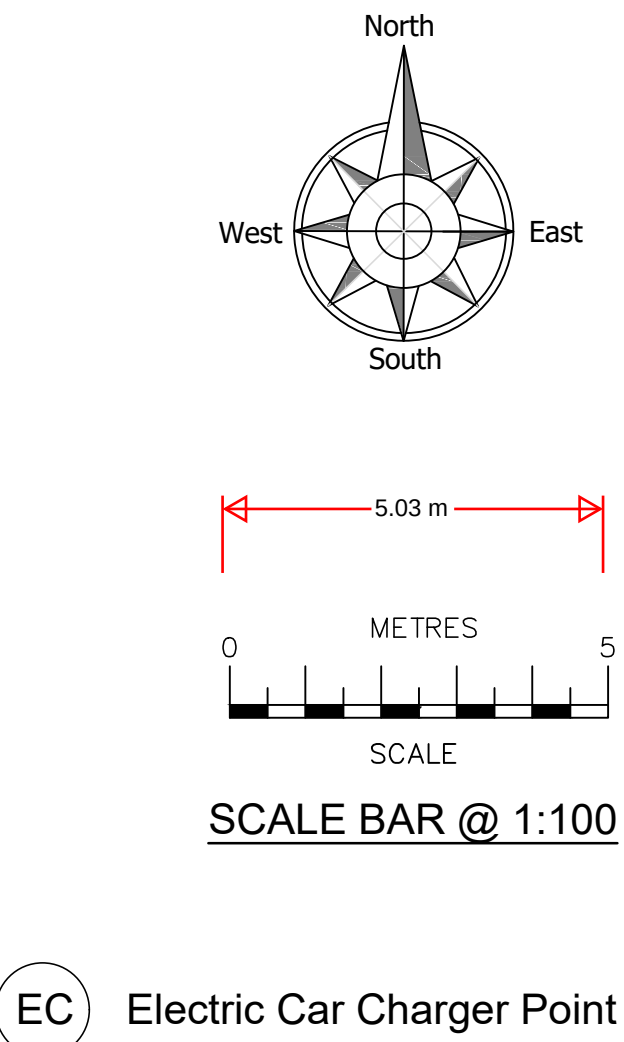


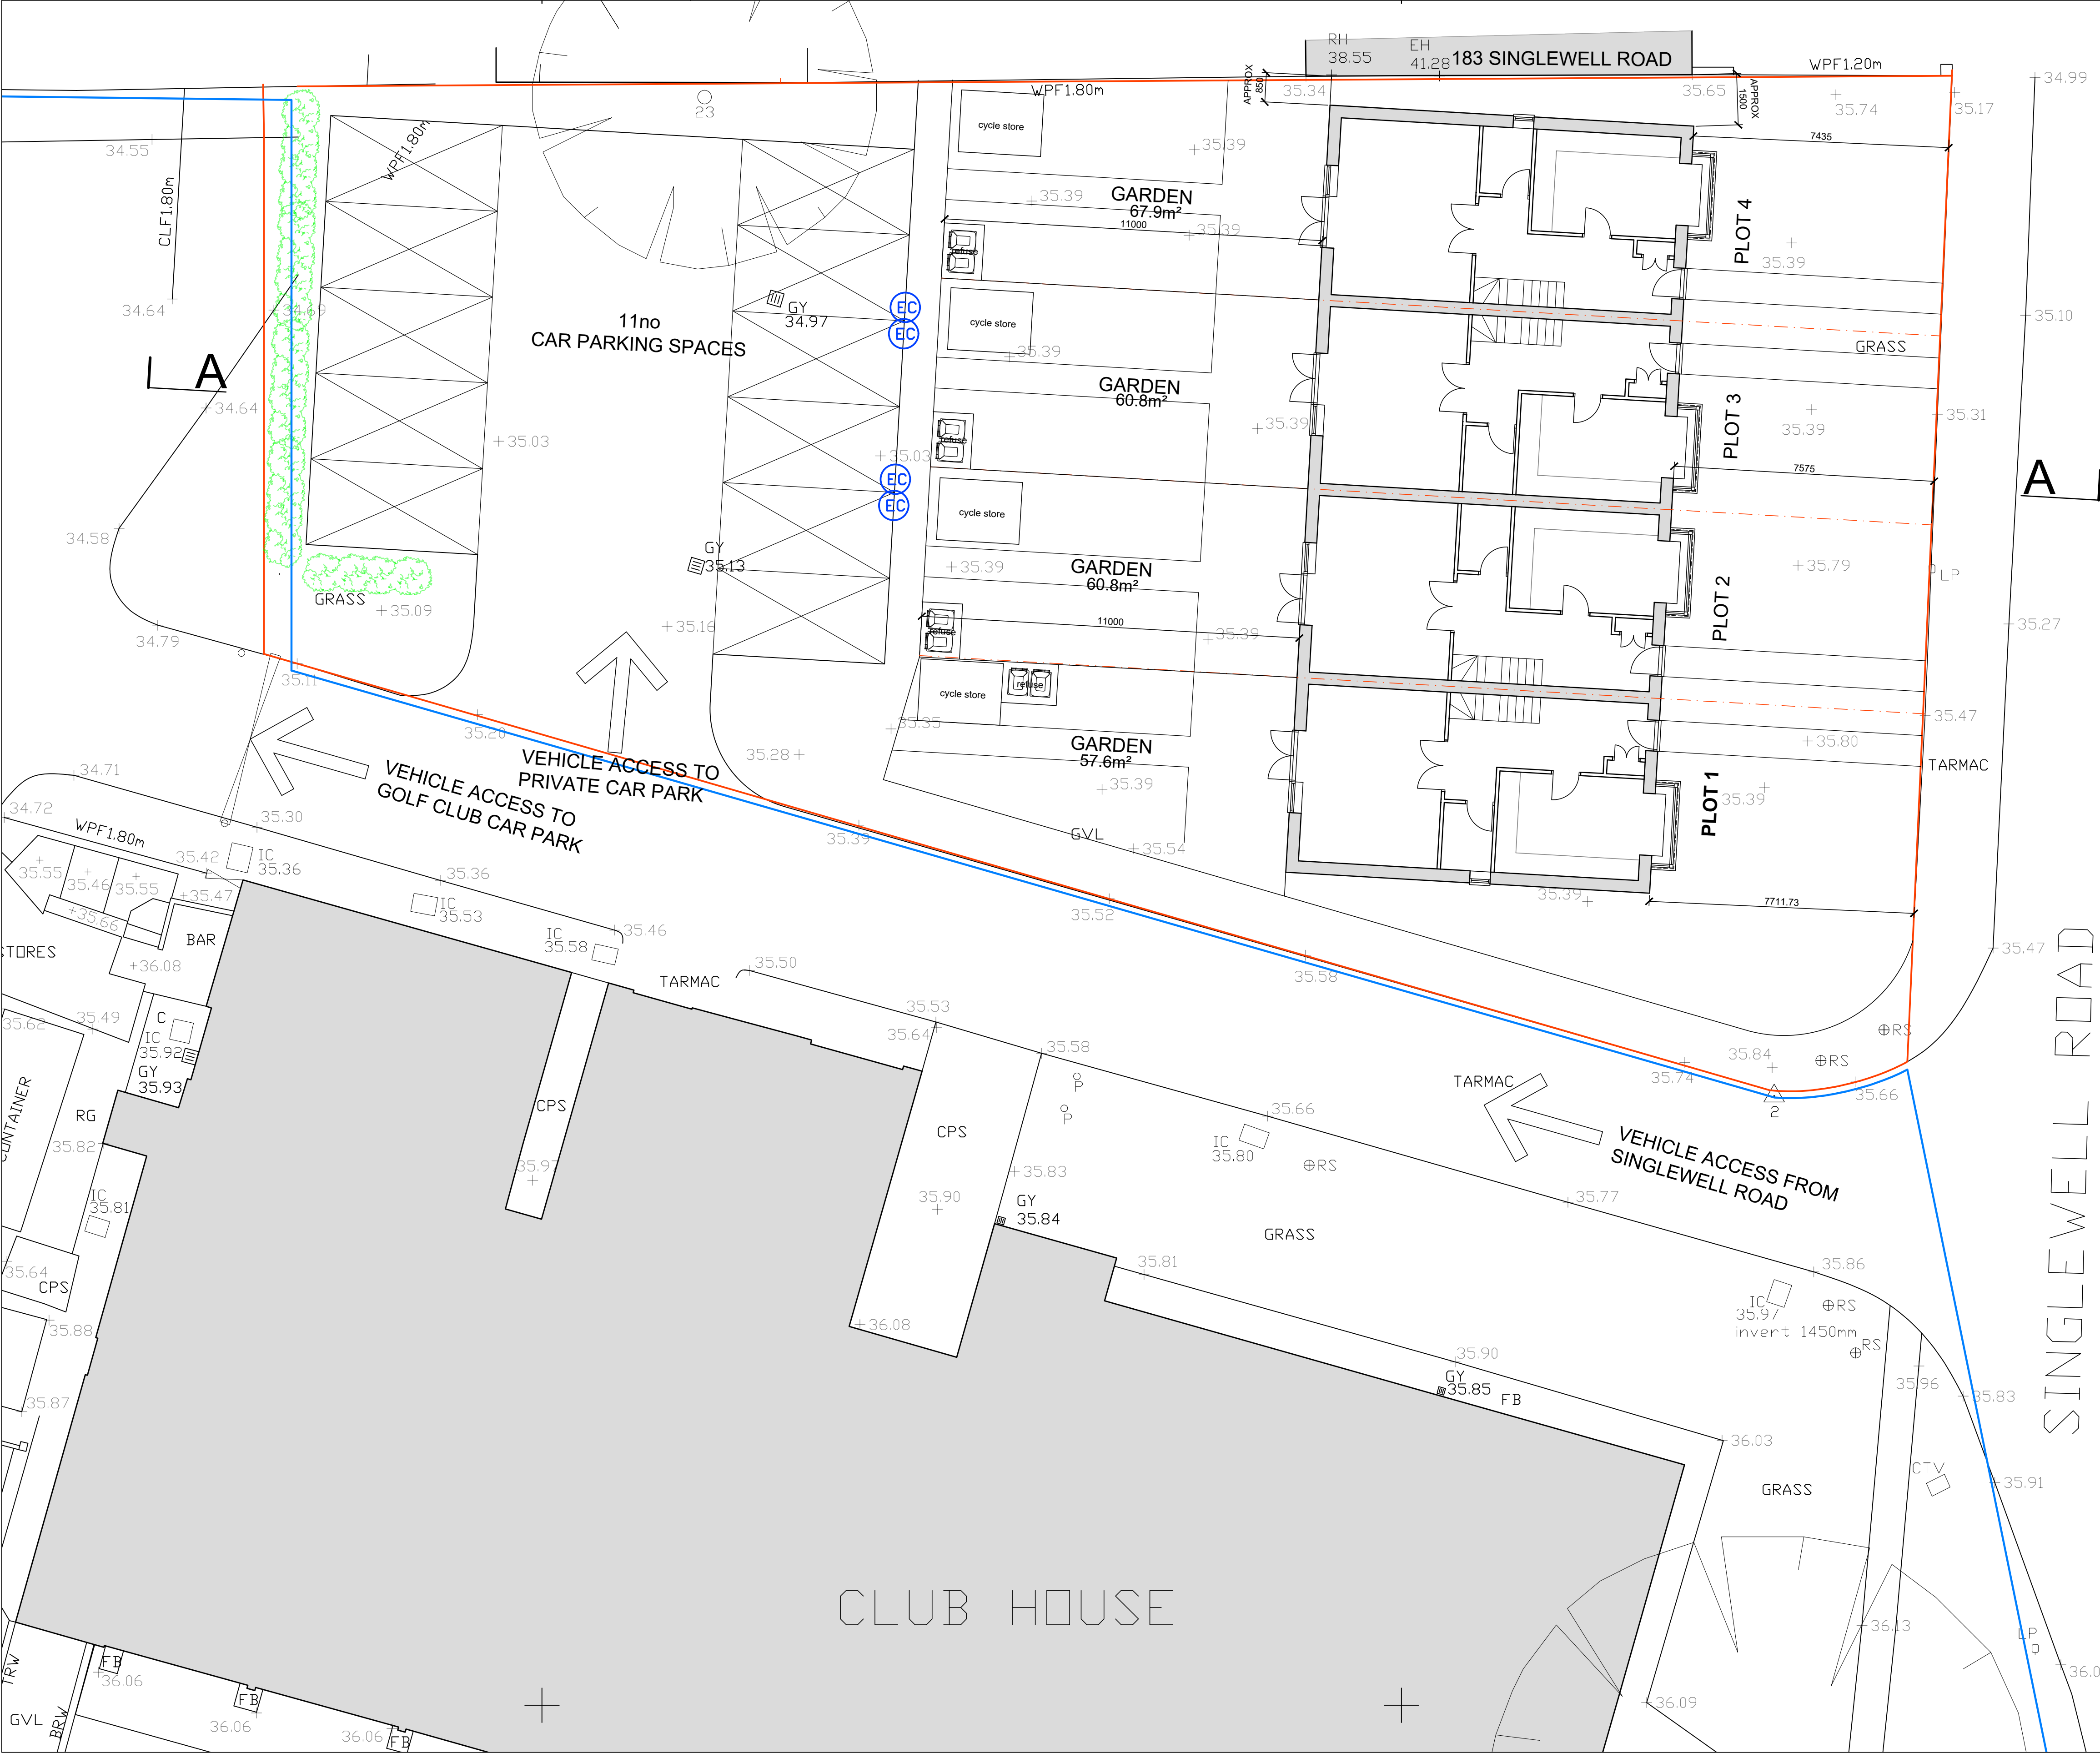

EC Electric Car Charger Point

04/04/24	A	Drawing title altered Blue site line added
Date	No	Revision
Penfold Project Services		
Epmarket, Wrotham Road, Meopham, Kent, DA13 0JH Telephone: 01474 816690 e-mail: apenfold448@btinternet.com		
Job Title:	MID KENT GOLF CLUB SINGLEWELL ROAD GRAVESEND KENT DA11 7RB	
Dwg Title:	SITE PLAN AS PROPOSED	
Scale:	1:100 @ A1	
Dwg No.:	03A	
Date:	July 2023	