

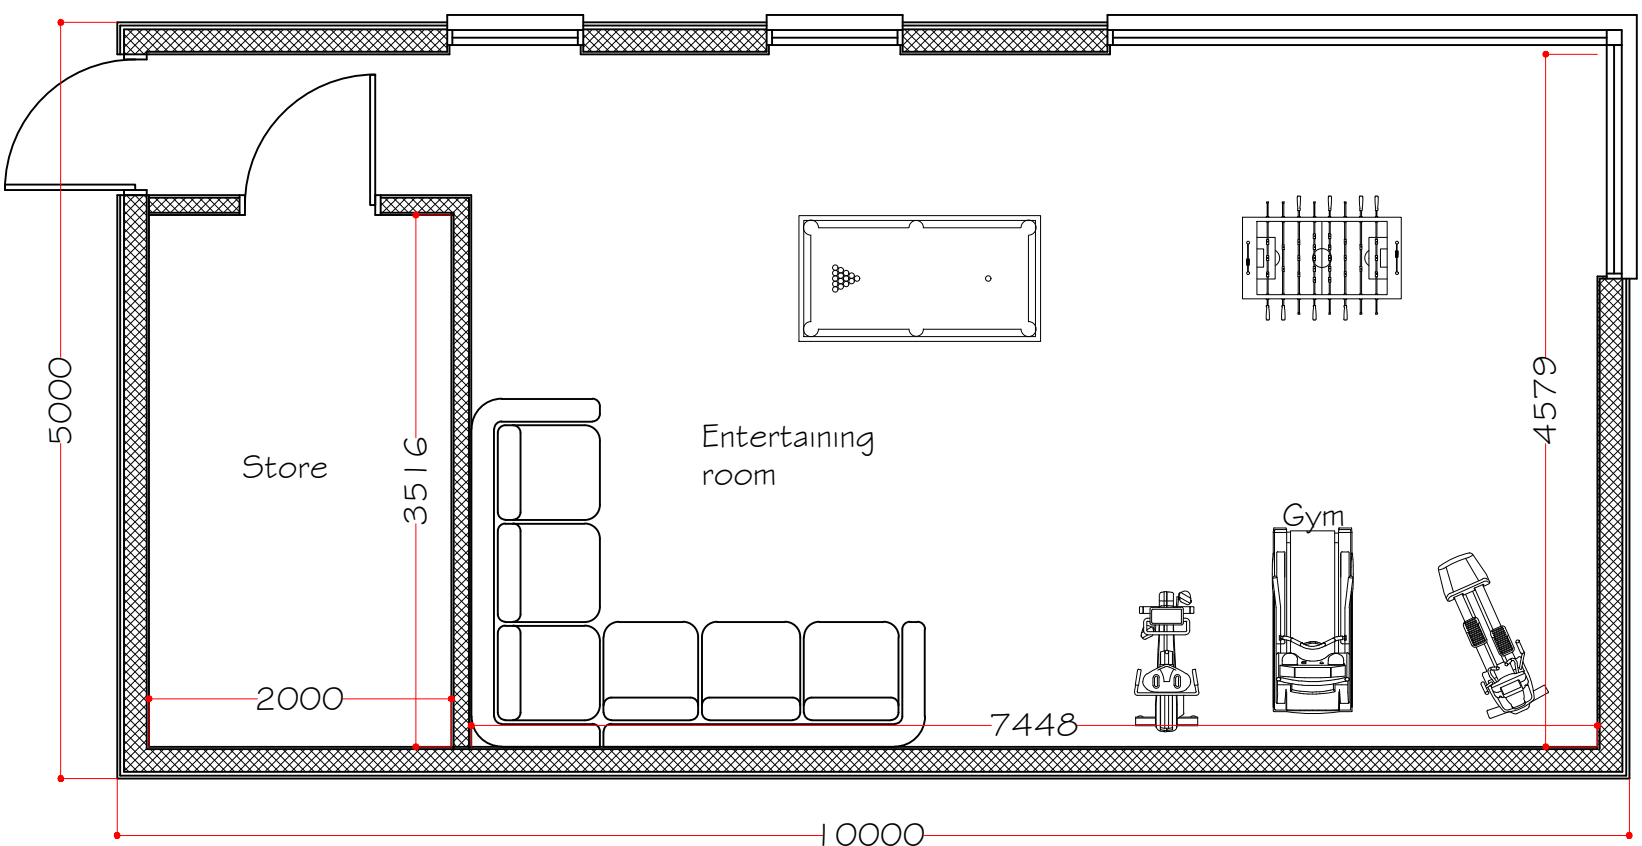
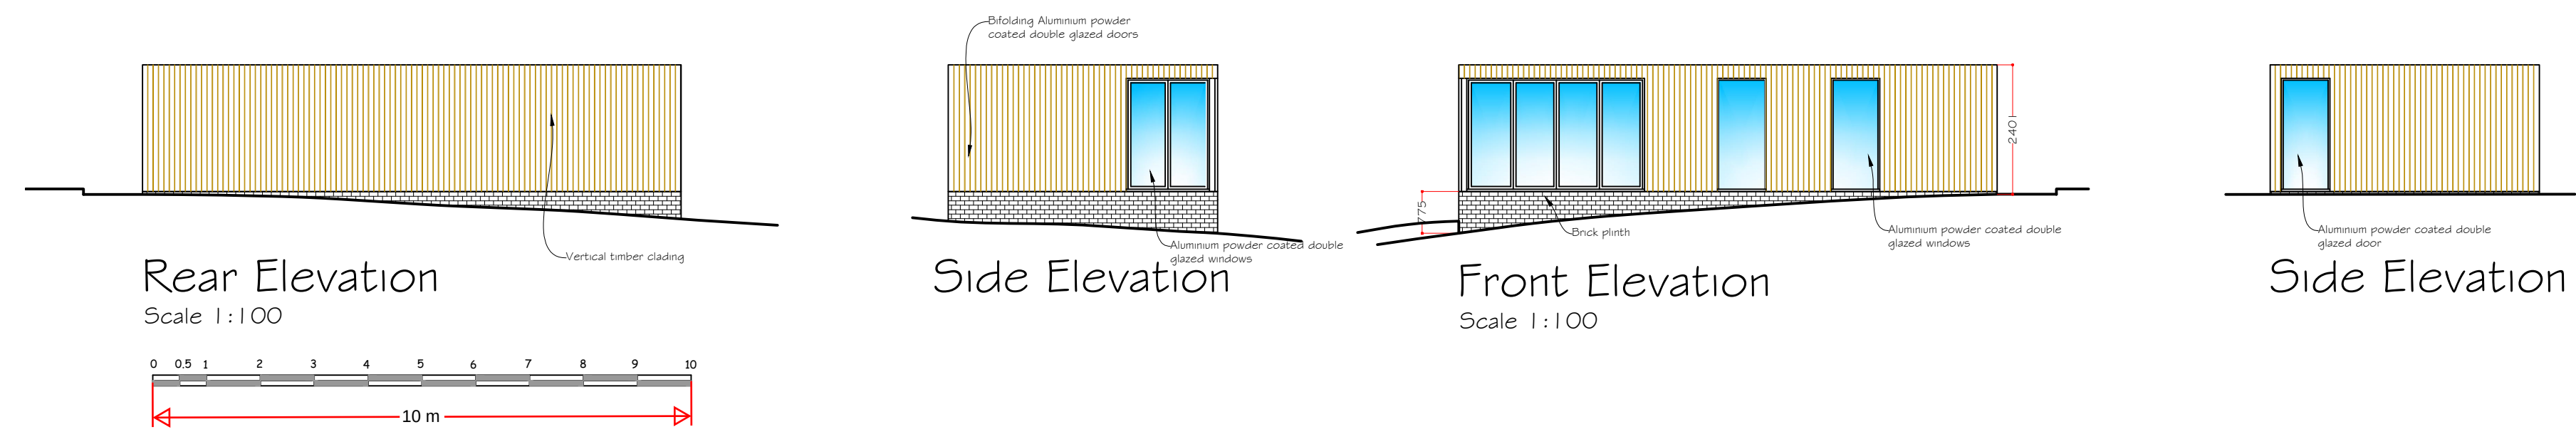


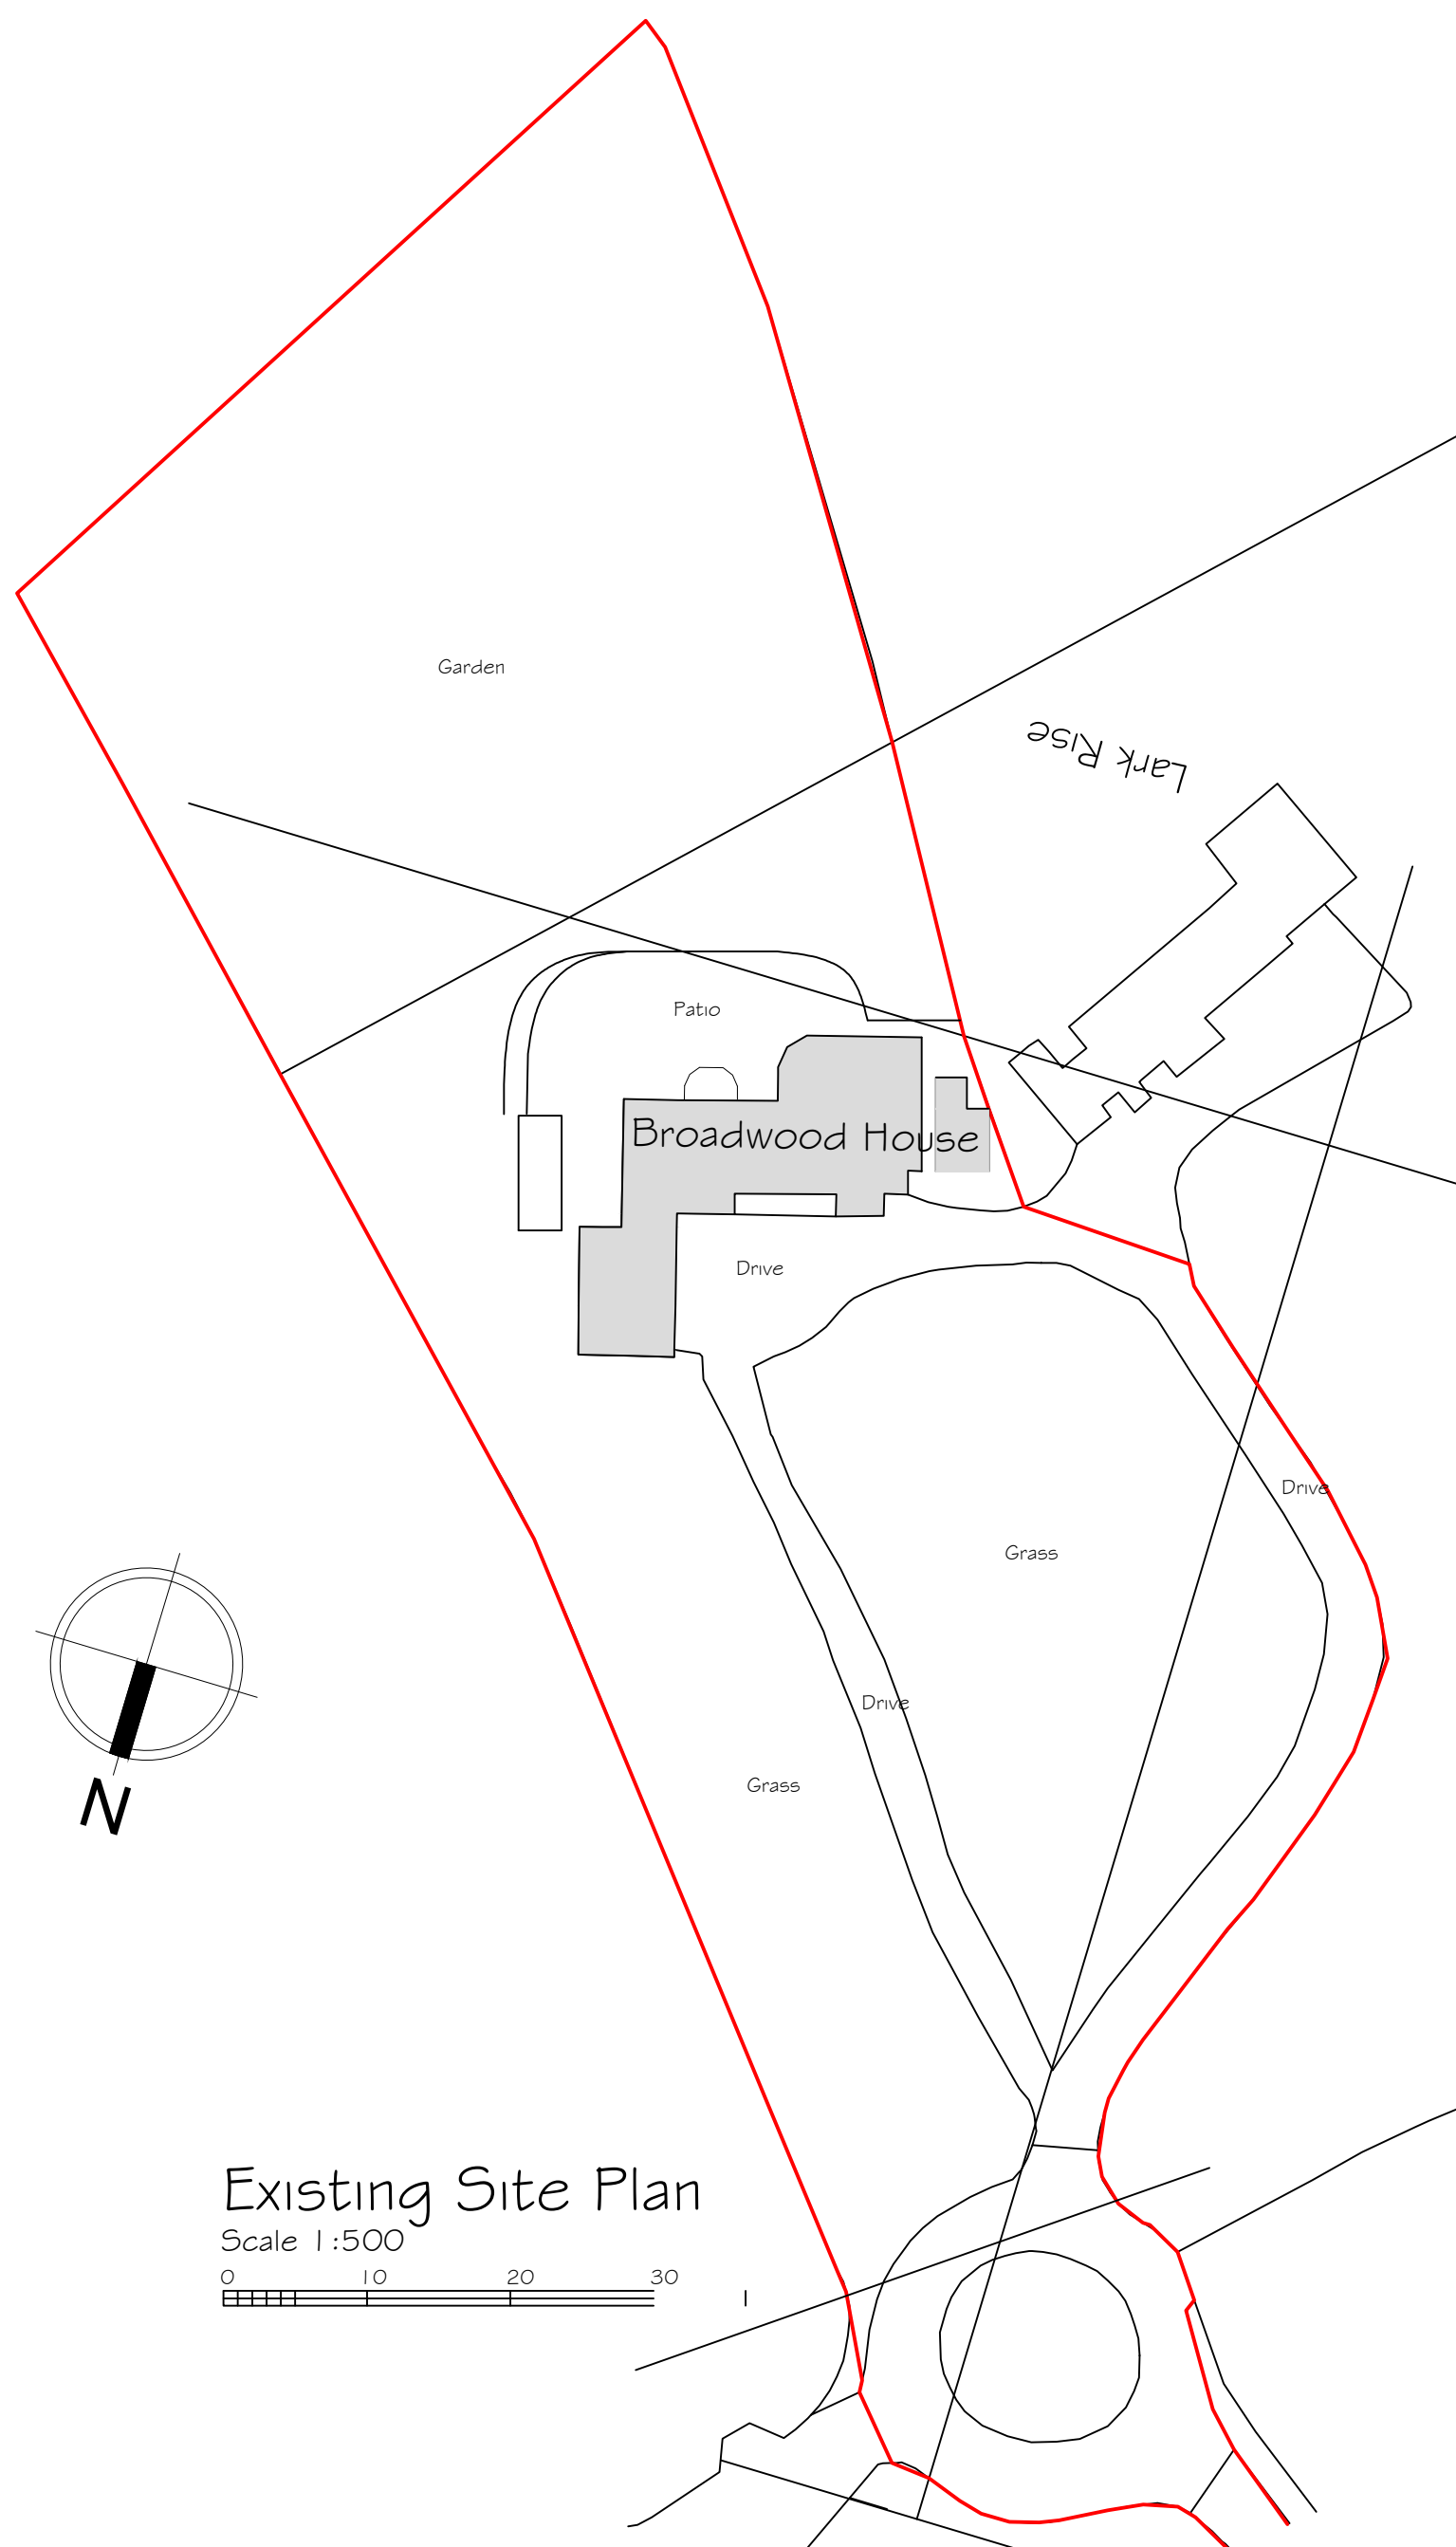



Ground Floor Plan

Scale 1:50

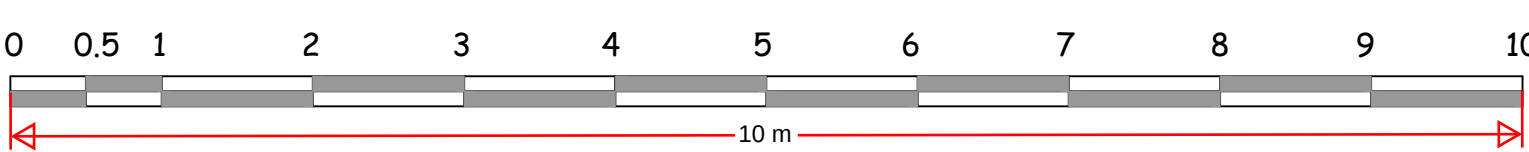



Existing Site Plan

Scale 1:500

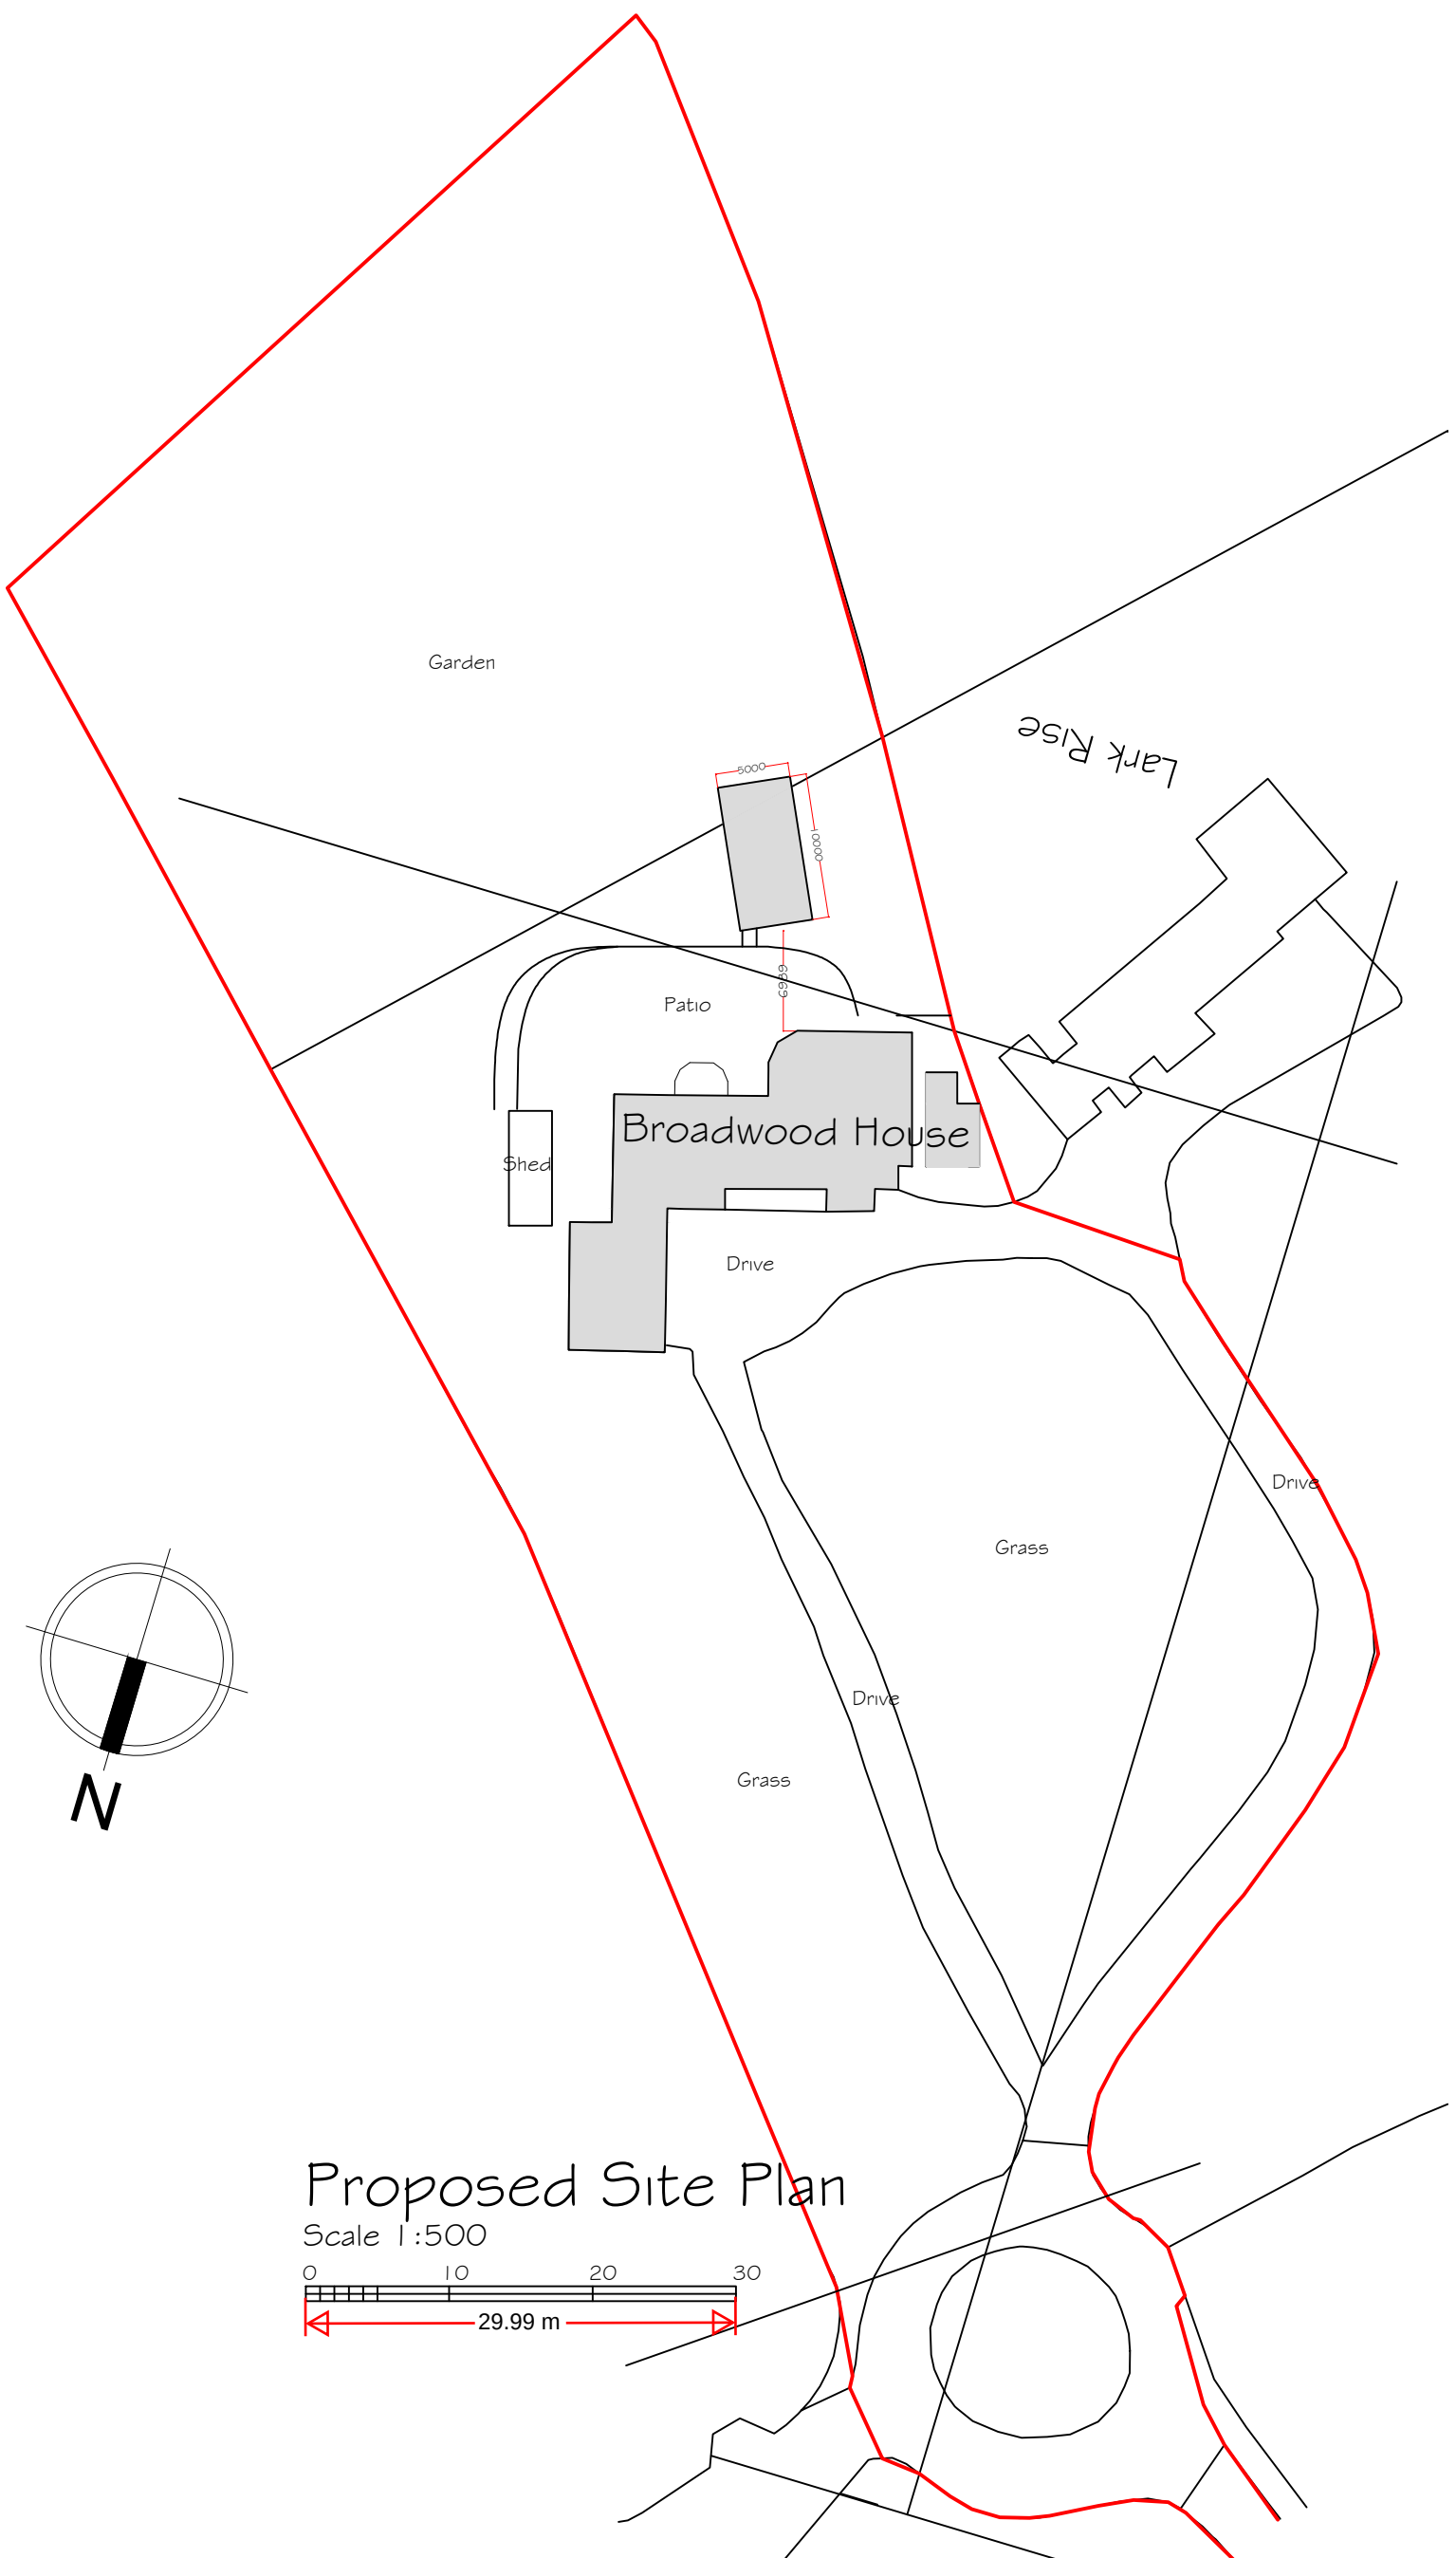 


Proposed Site Plan

Scale 1:500

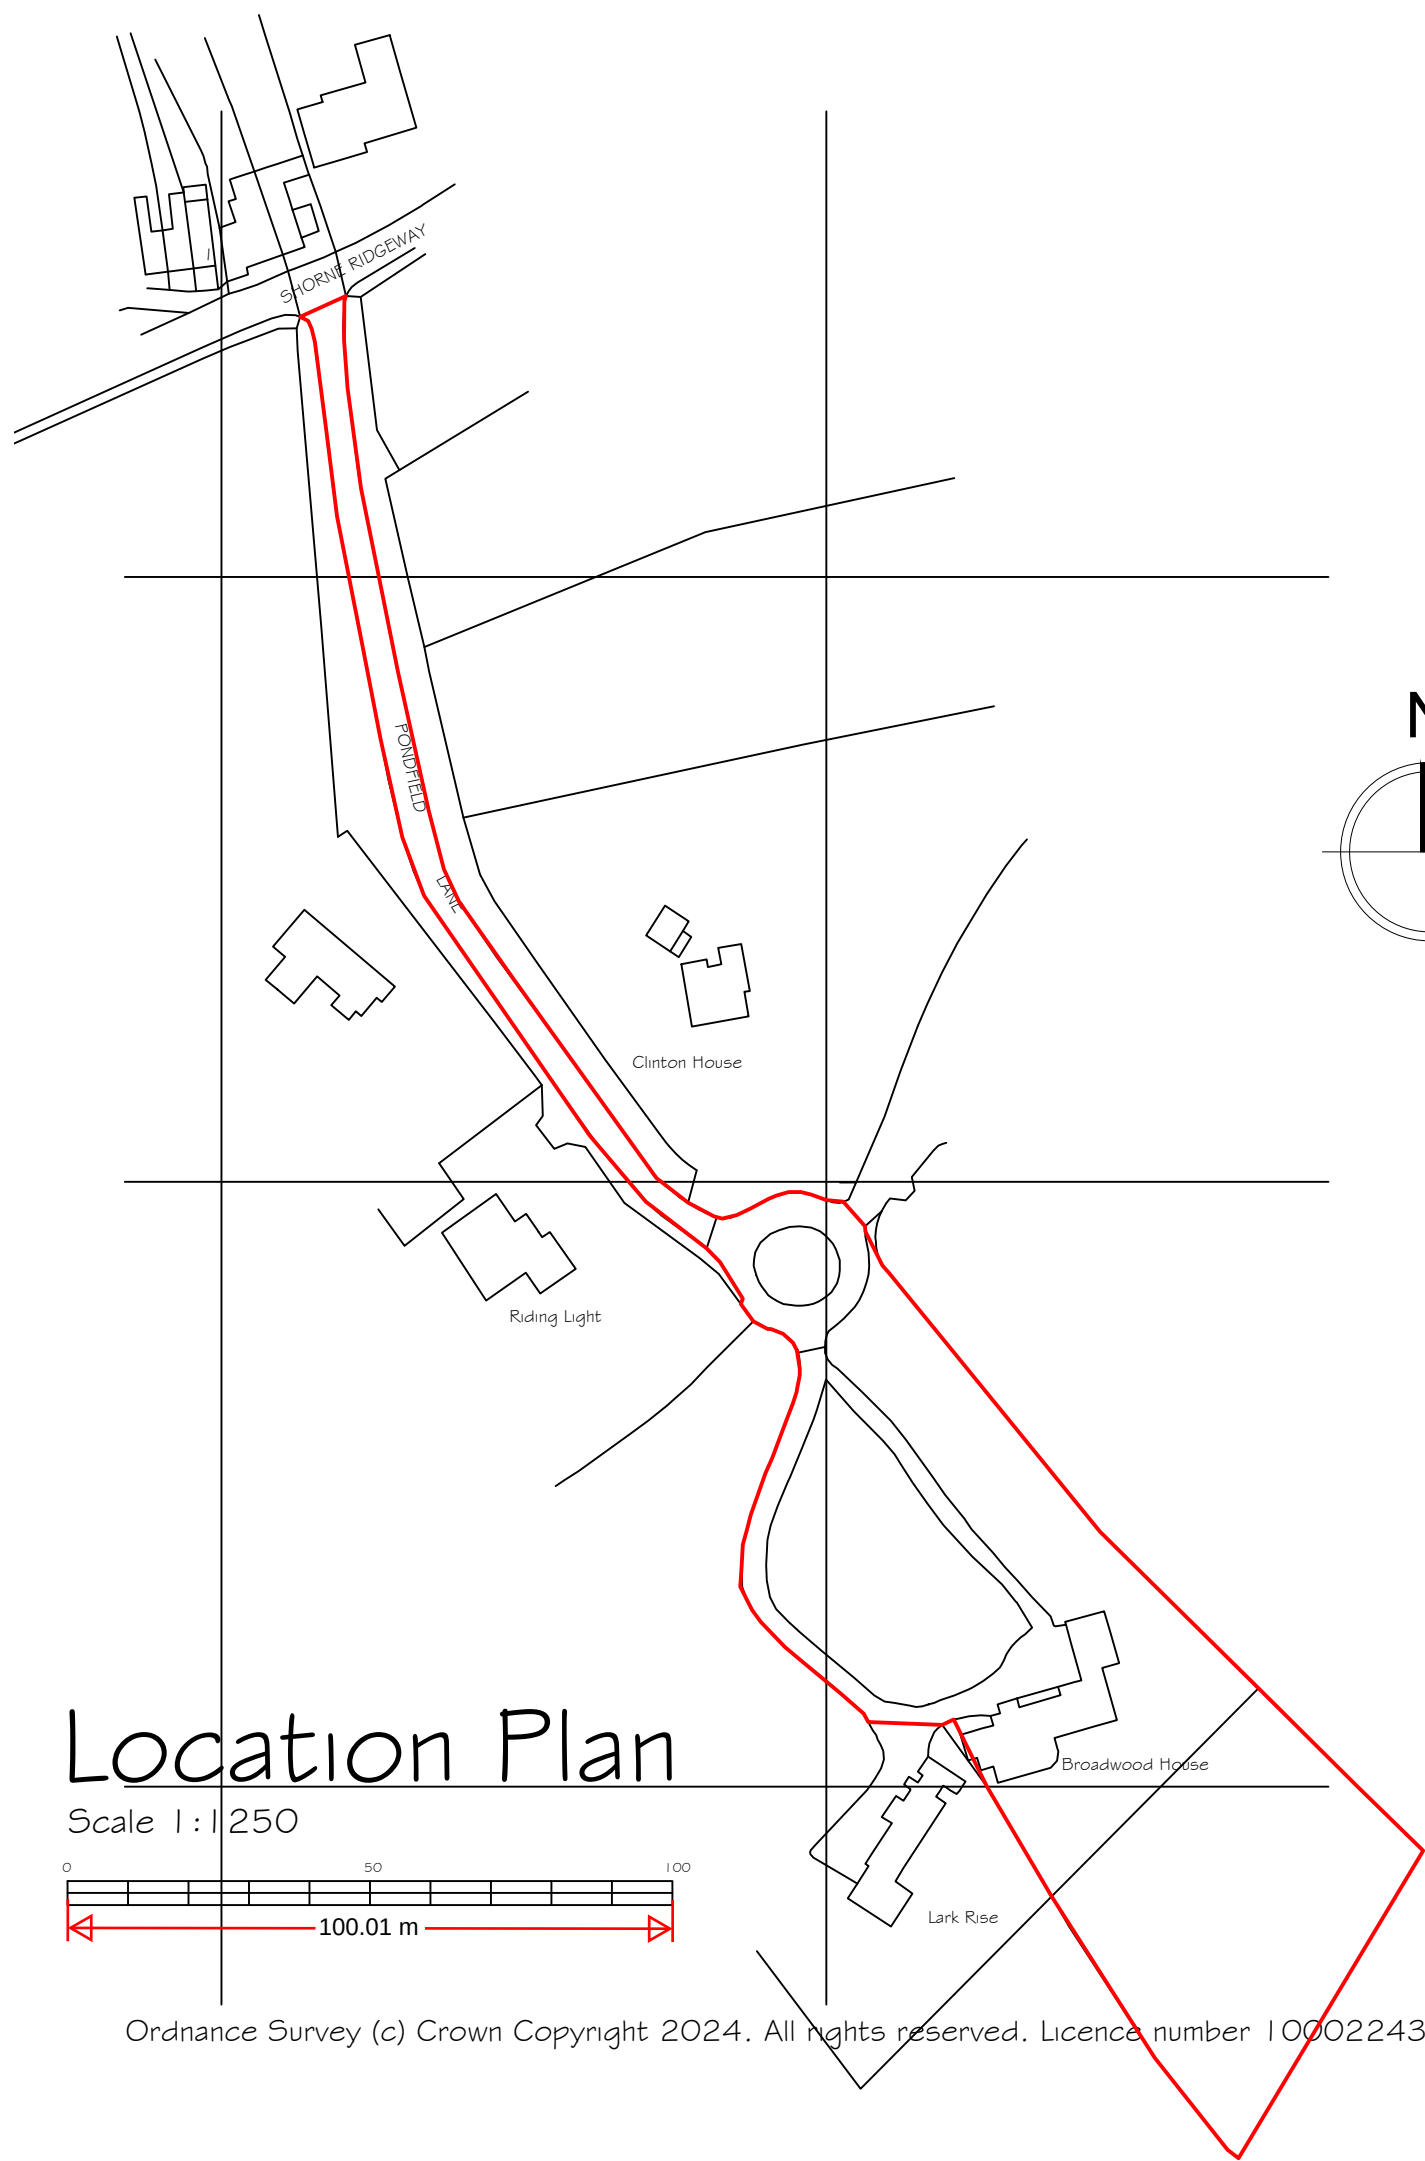 

Location Plan

Scale 1:1250

 

Ordnance Survey (c) Crown Copyright 2024. All rights reserved. Licence number 100022432

Rev A- Redesign. 10 October 2024

Synergy Planning & Property Consultants Ltd The Office The Lanchester Rochester Kent ME3 7NQW	
Client	Mr F Whitehead
Address	Broadwood House
Drawing title	Proposed out building plans and elevations
Scale	1:100/1:1250/1:500
Date	September 2024
Drawing No	24/454/01
	A