


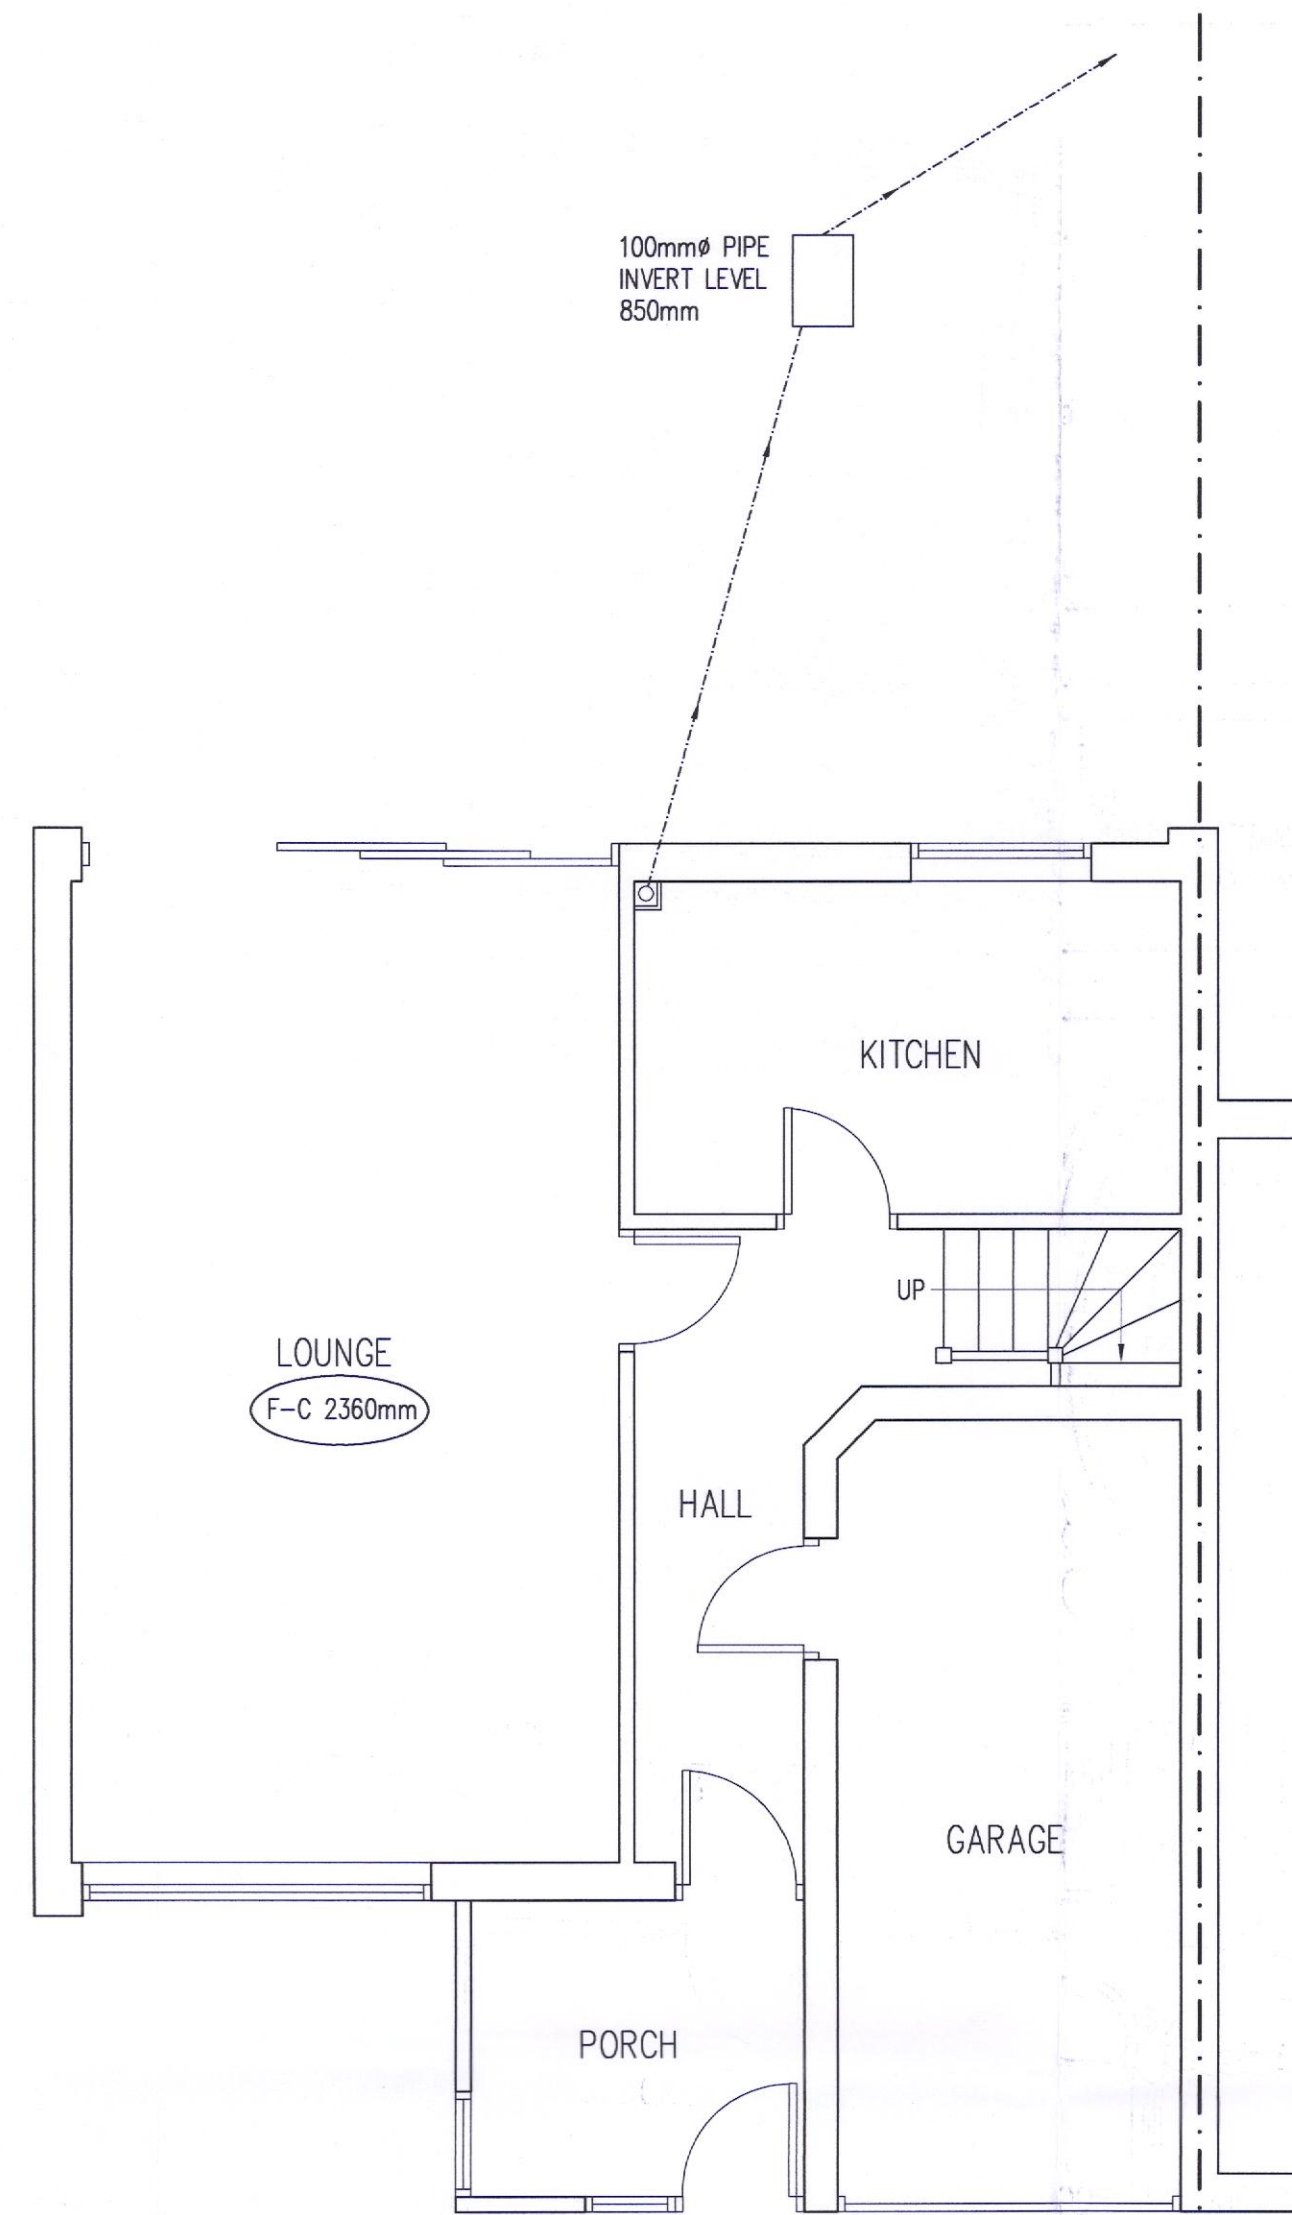
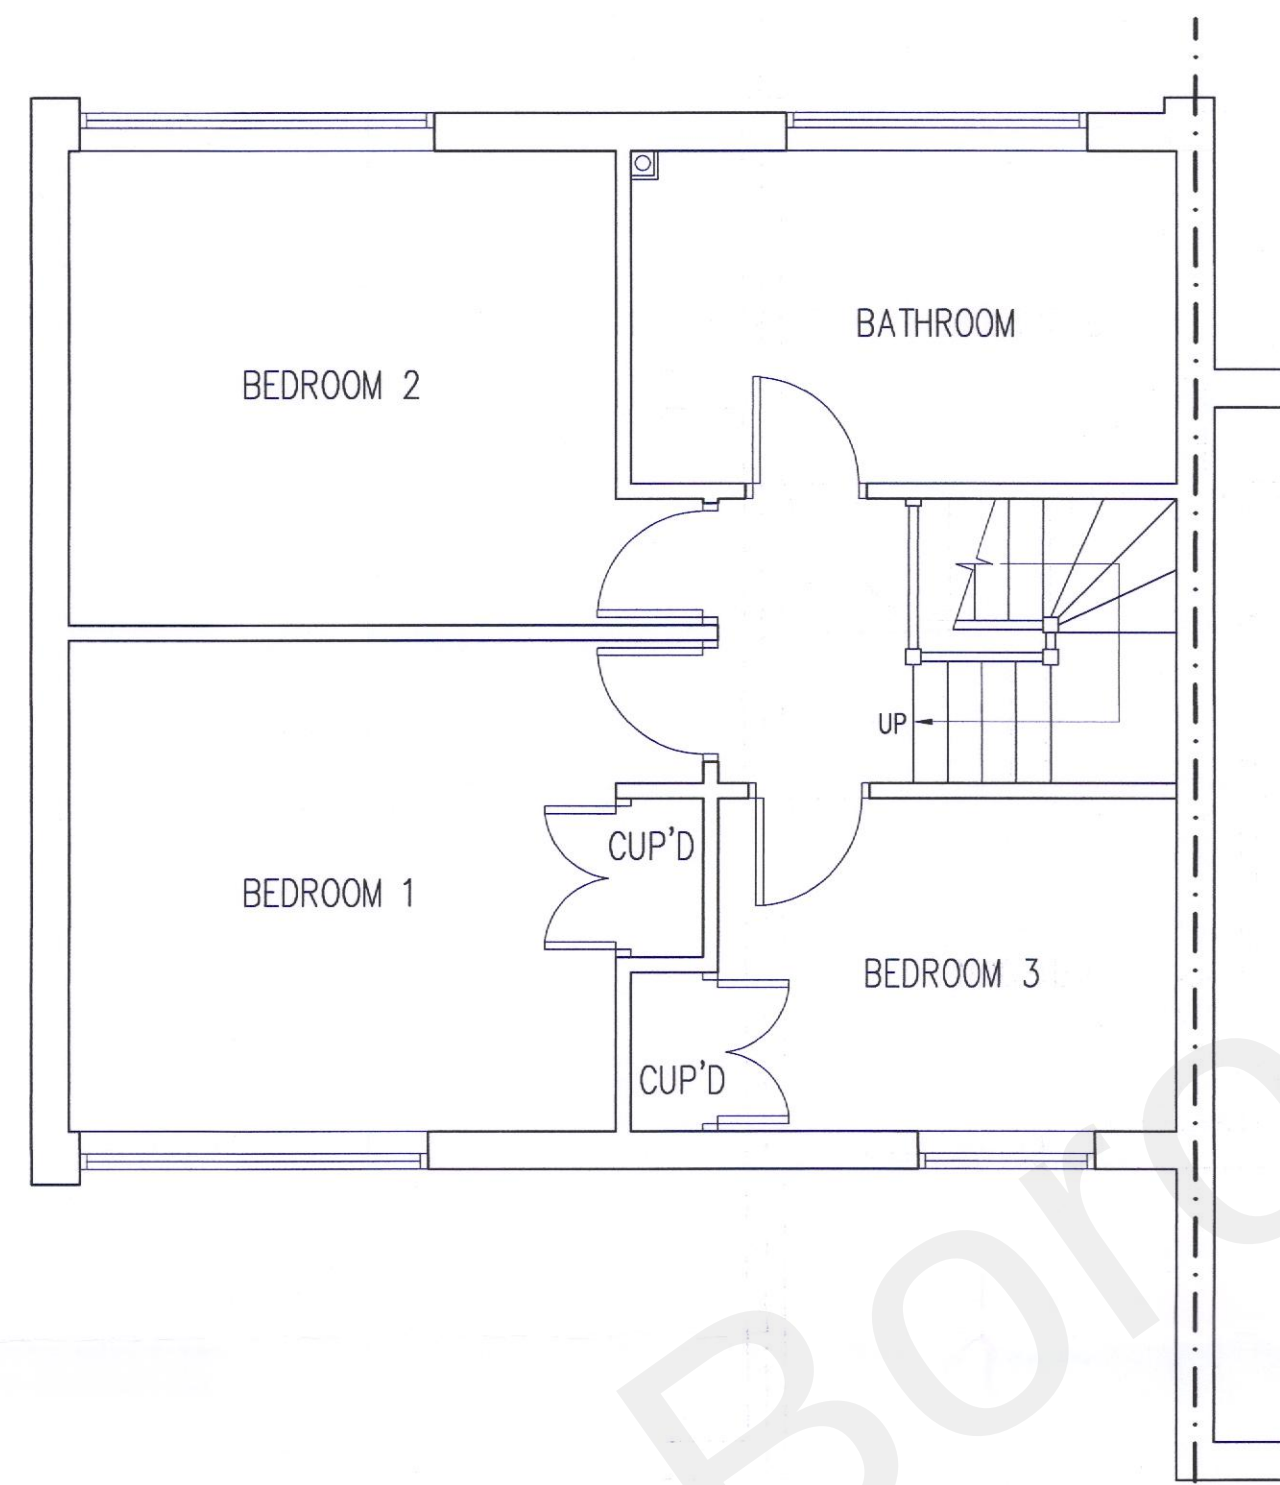


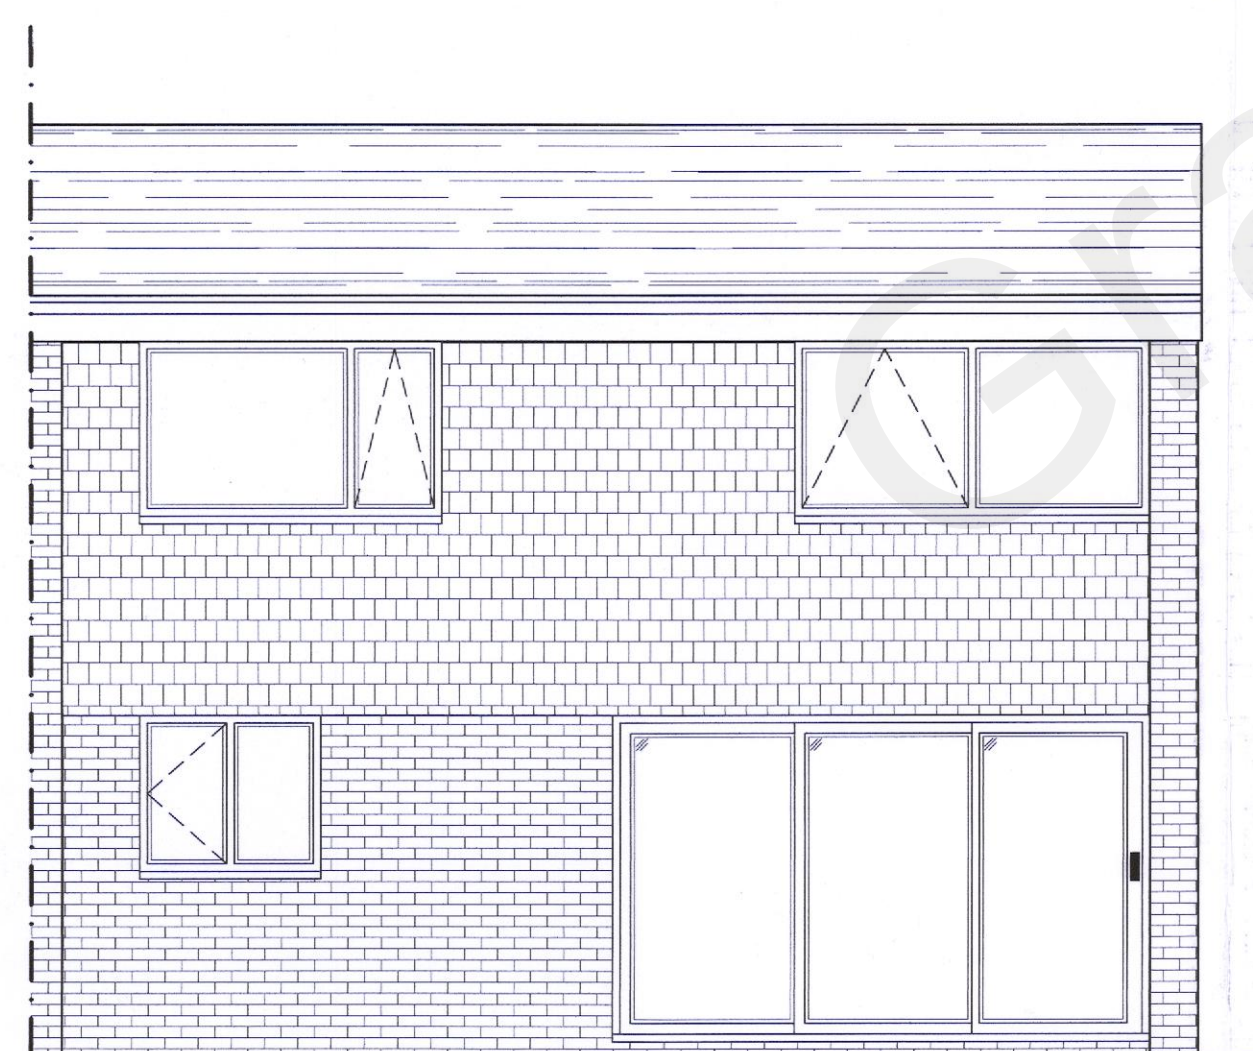


EXISTING GROUND FLOOR PLAN
SCALE 1:50

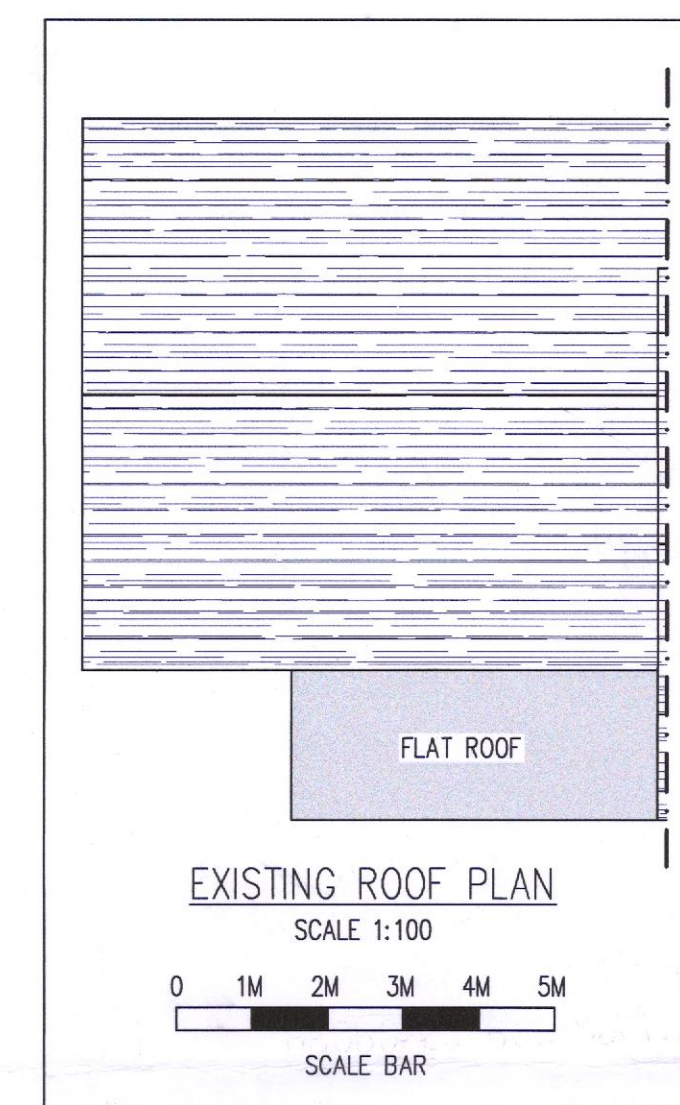


EXISTING FIRST FLOOR PLAN
SCALE 1:50

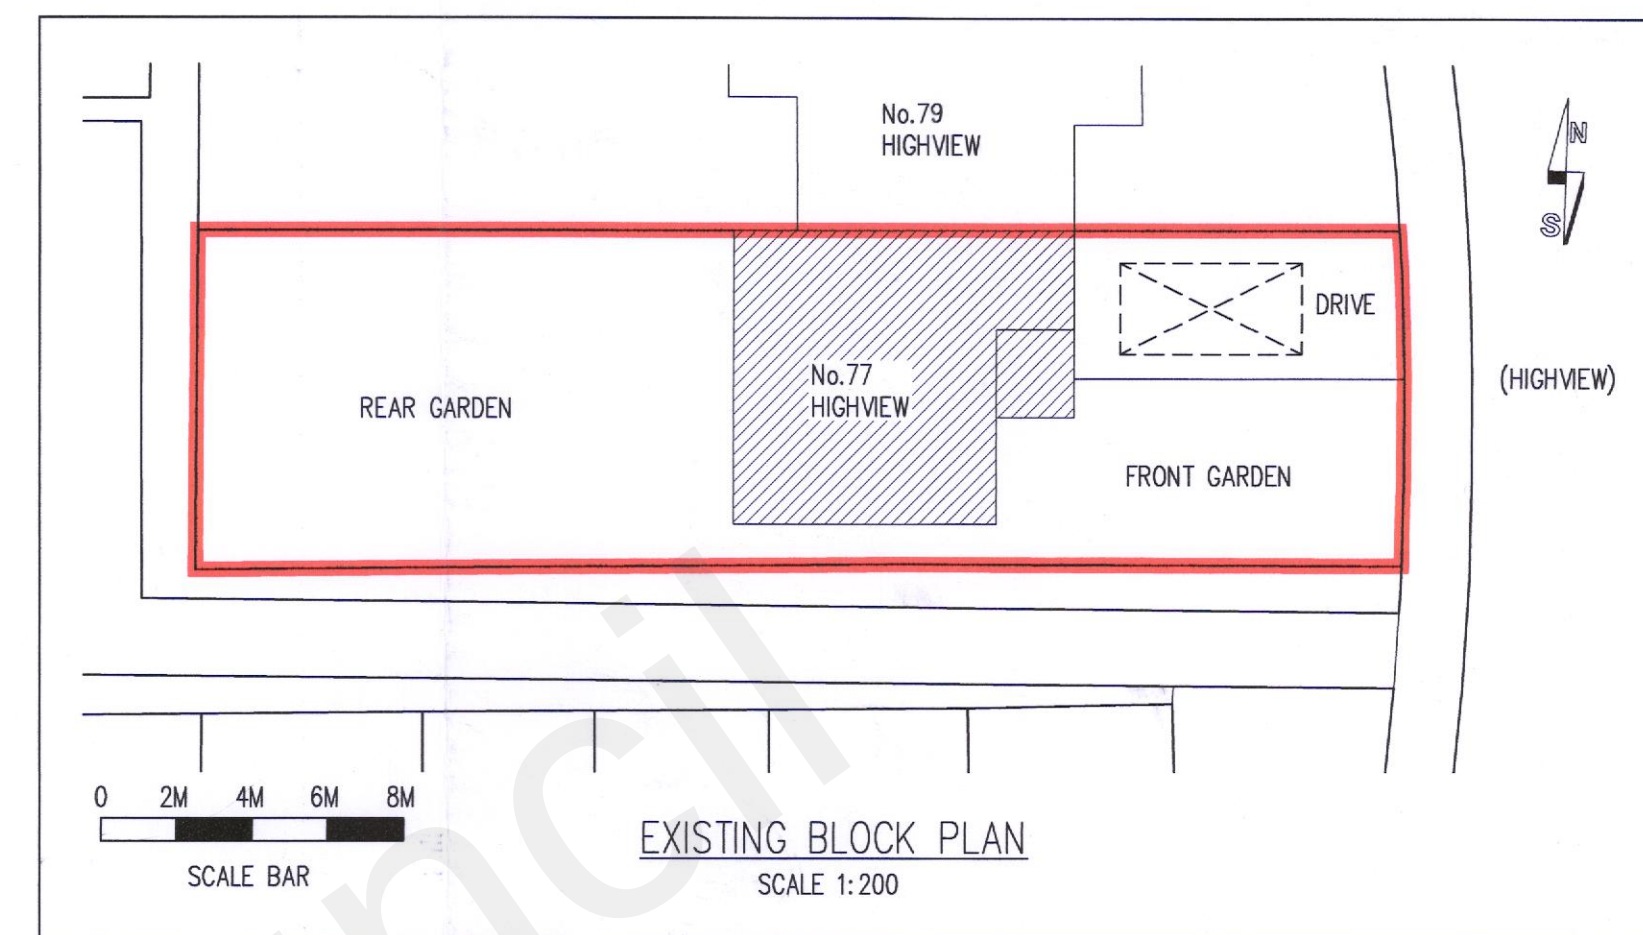

EXISTING REAR ELEVATION
SCALE 1:50

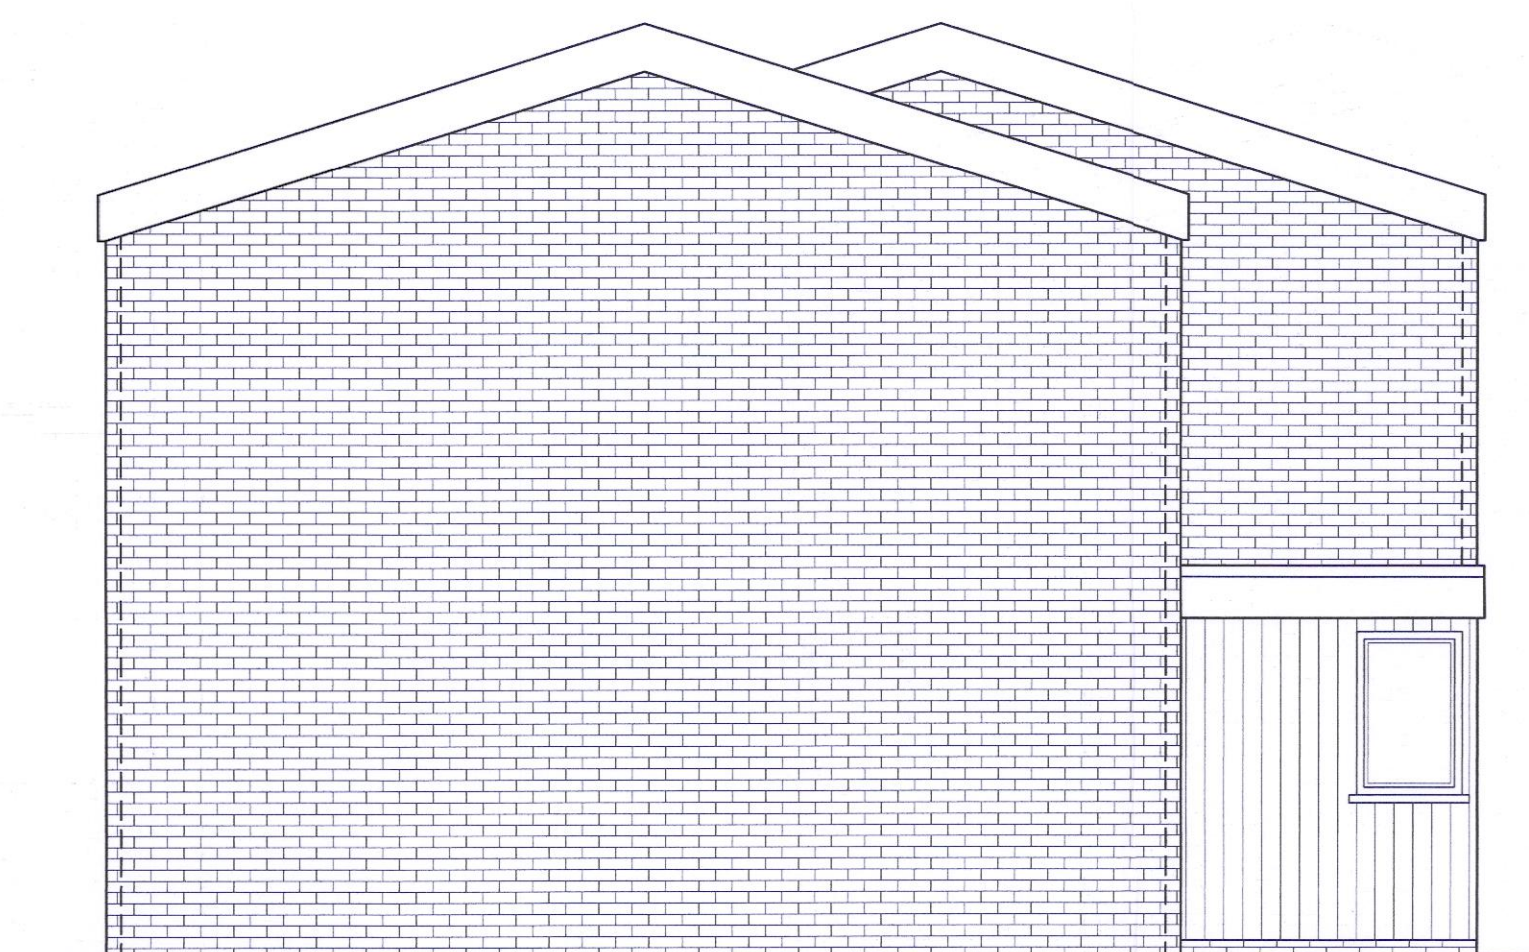


EXISTING SIDE ELEVATION
SCALE 1:50

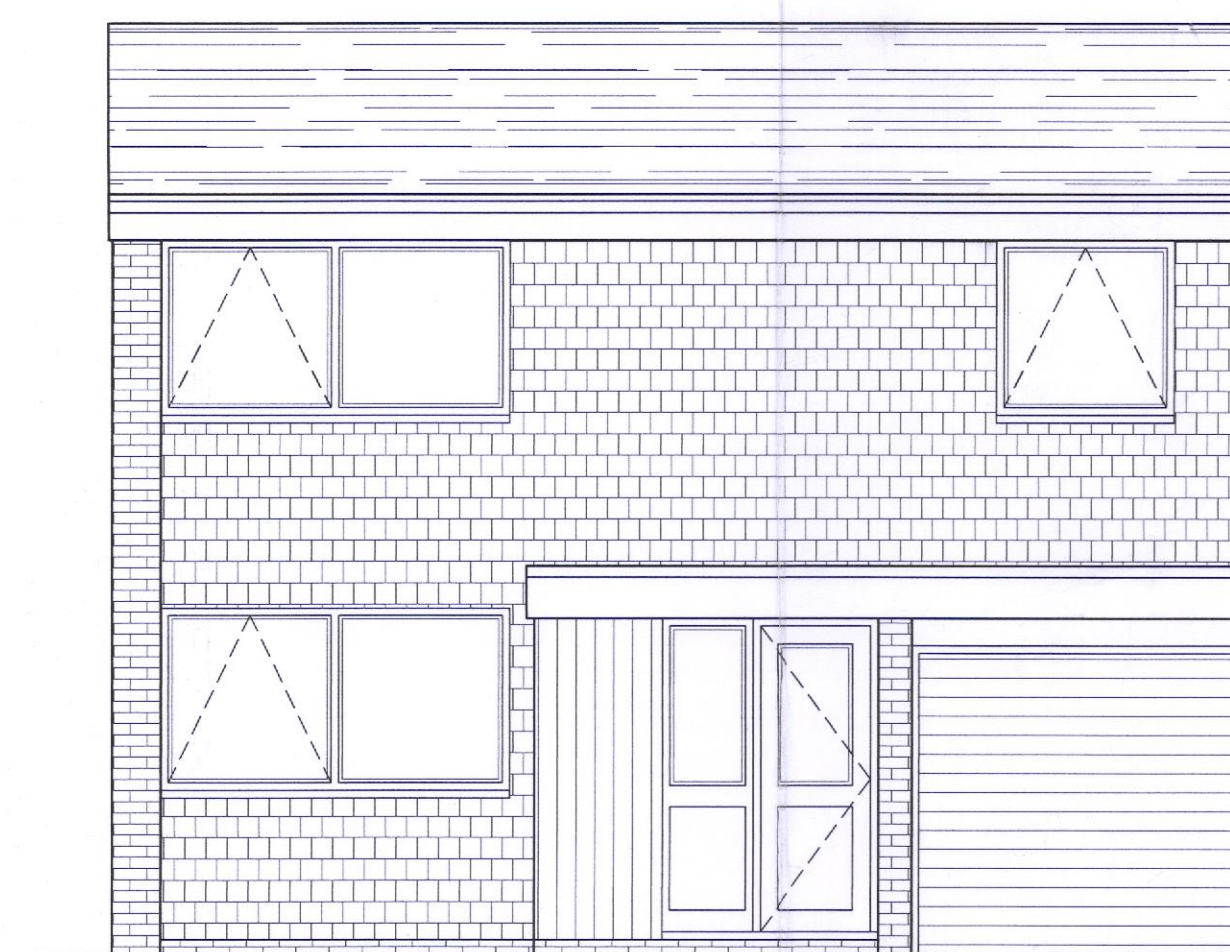

EXISTING FRONT ELEVATION
SCALE 1:50

RECEIVED
-7 APR 2022

20220366

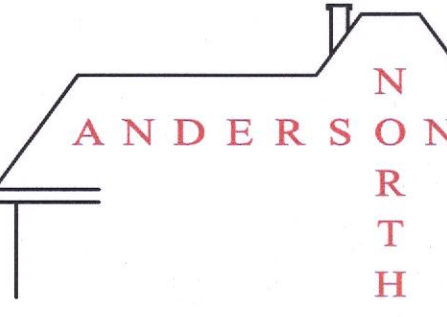Rev	Date	By	Check	Revisions
Client				
MR GARY BERT				
Job Title				
SINGLE STOREY FRONT EXTENSION, SINGLE STOREY REAR EXTENSION, GARAGE CONVERSION & REPLACEMENT WINDOWS AT 77 HIGHVIEW VIGO GRAVESEND KENT DA13 0TG				
ARCHITECTURAL CONSULTANTS				
 ANDERSON NORTH ANDERSON NORTH LIMITED Glen Lodge Priory Close, East Farleigh Kent ME15 0EY Tel: 01732 522 455 Mob: 07957 627 440				
Scale		Date		
AS SHOWN @ A1		08/03/22		
Drawing Title				
EXISTING FLOOR PLANS AND ELEVATIONS				
Drawing No.				Rev.
77-HIGHVIEW-01				A