


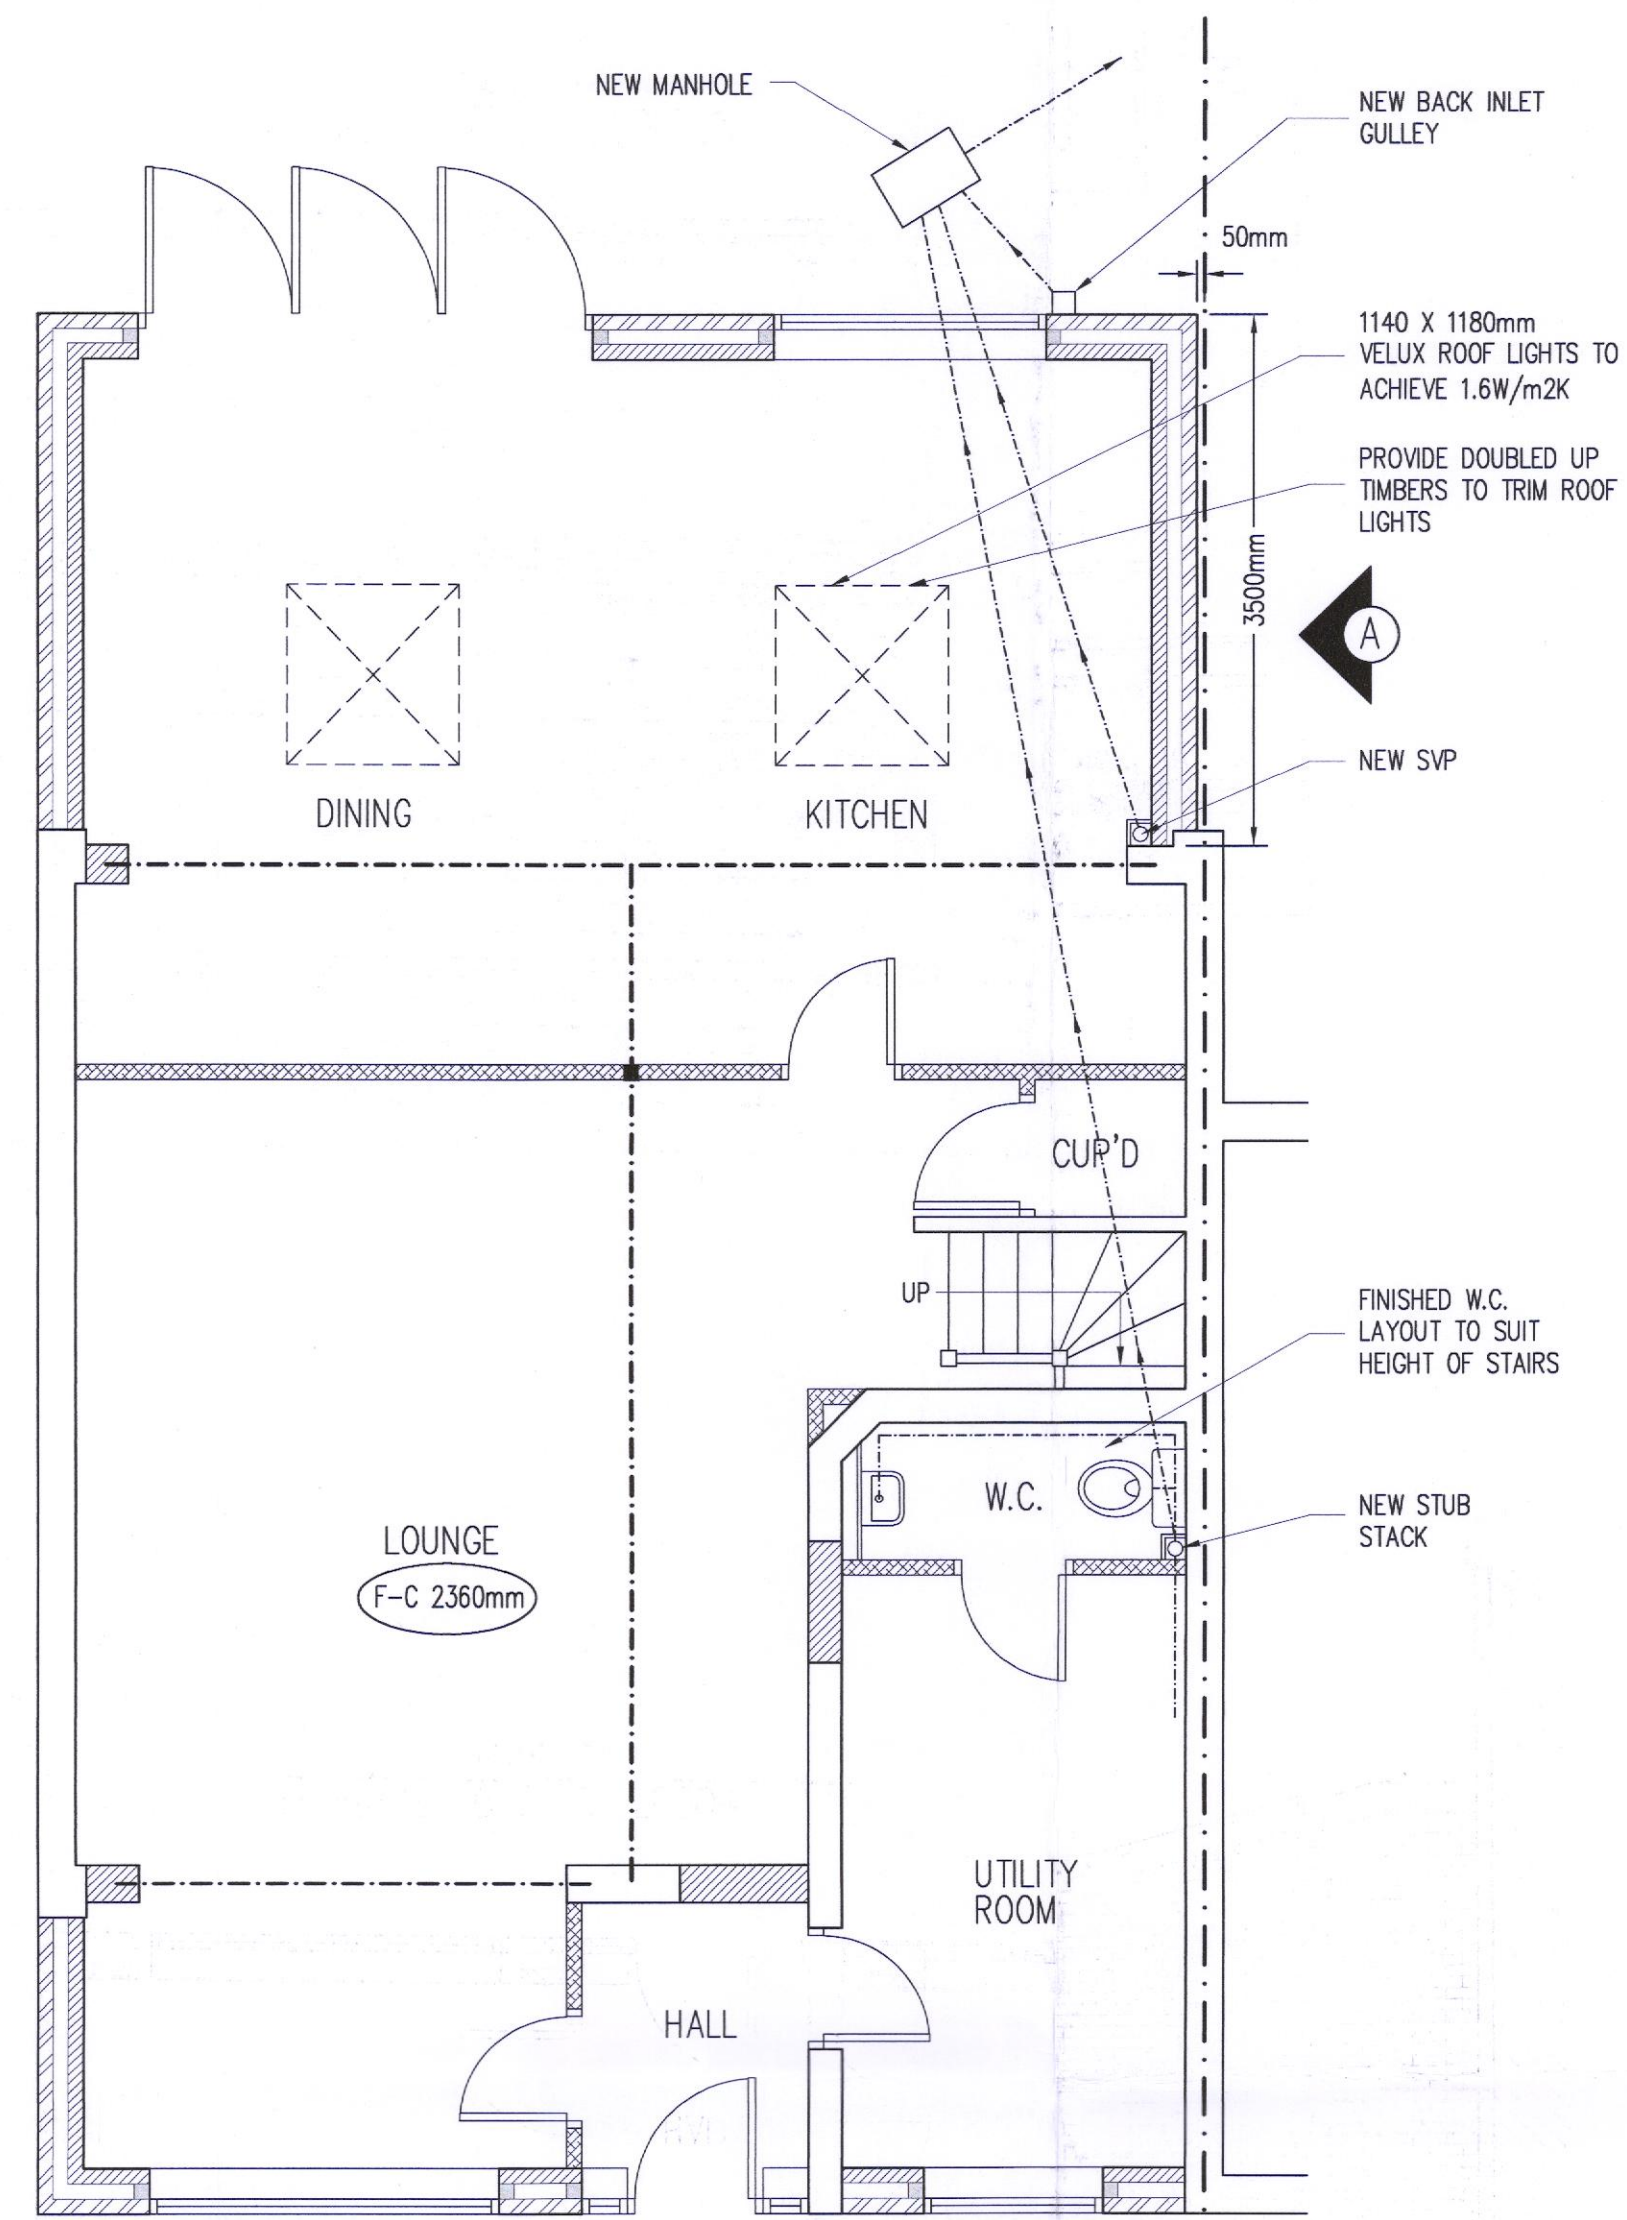
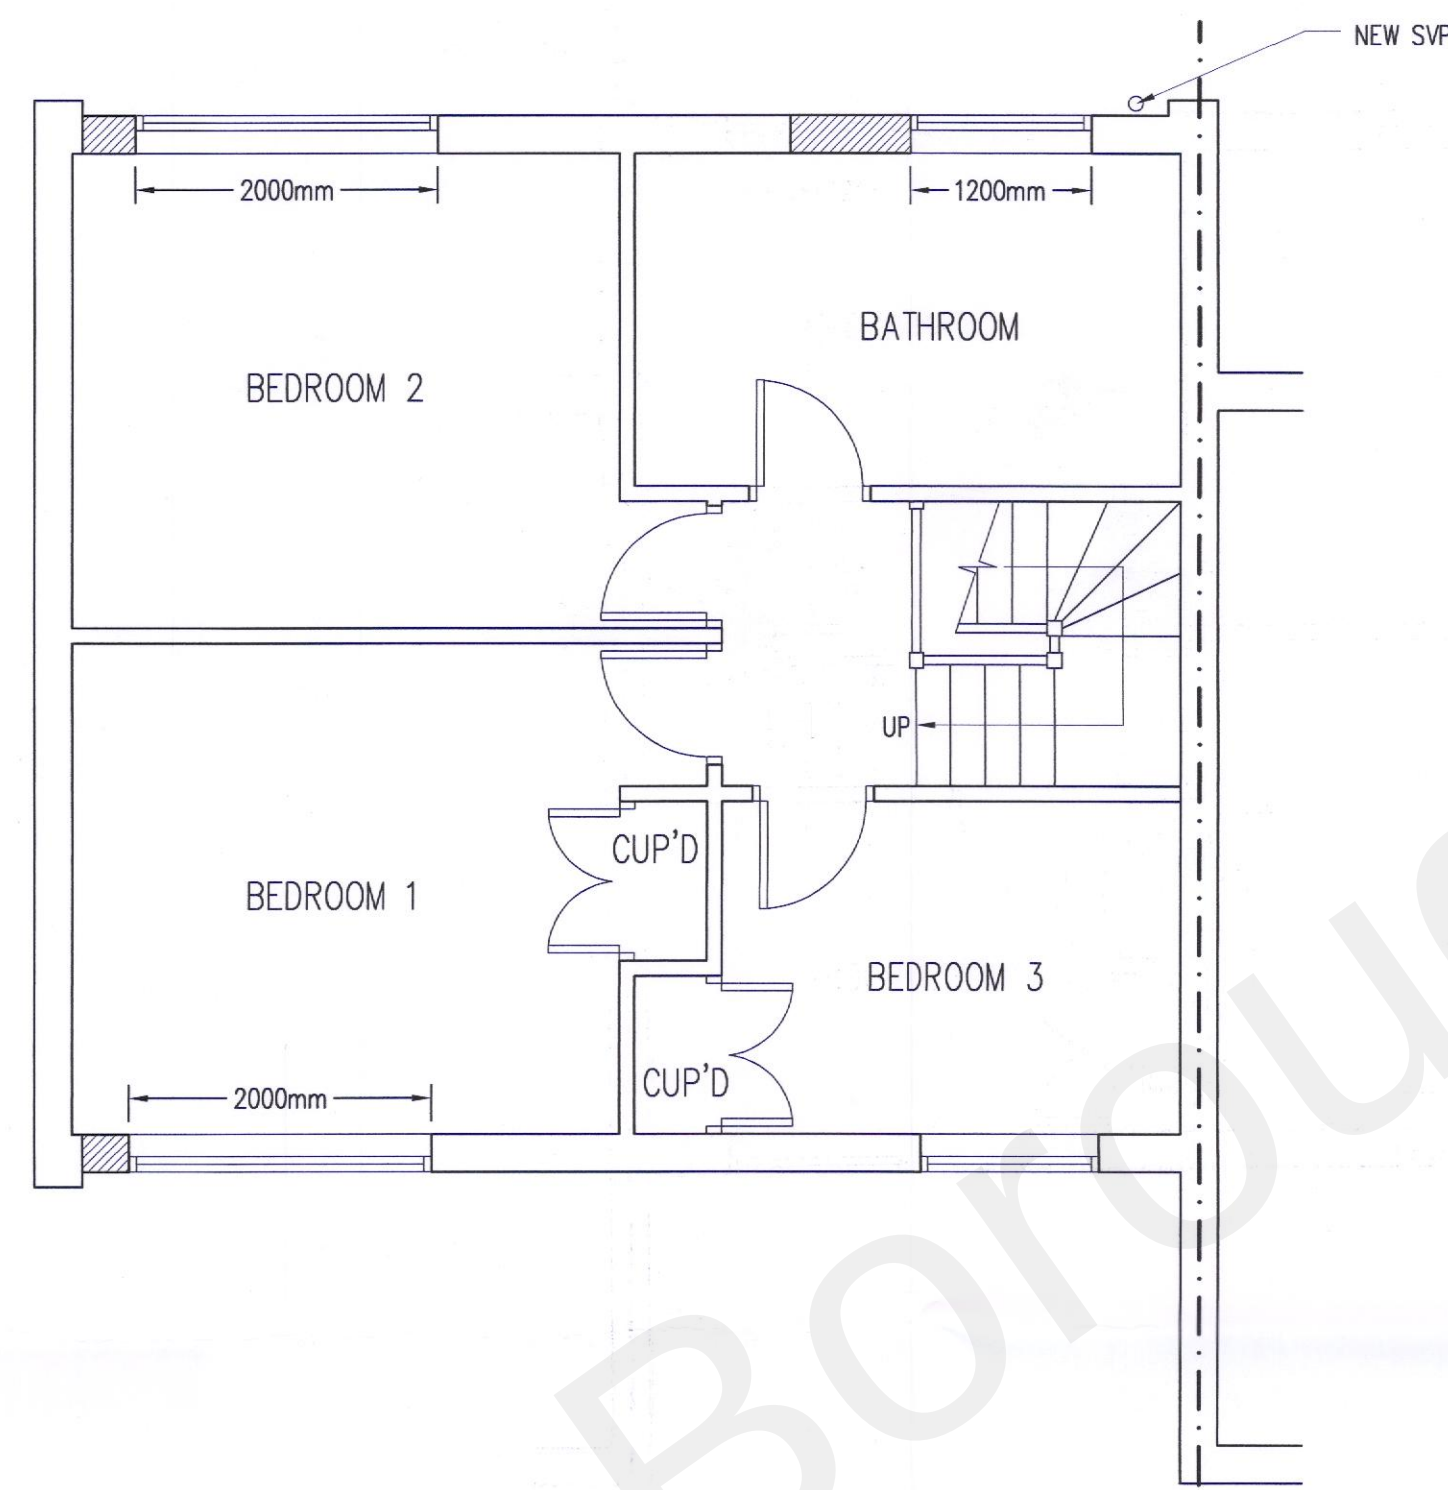


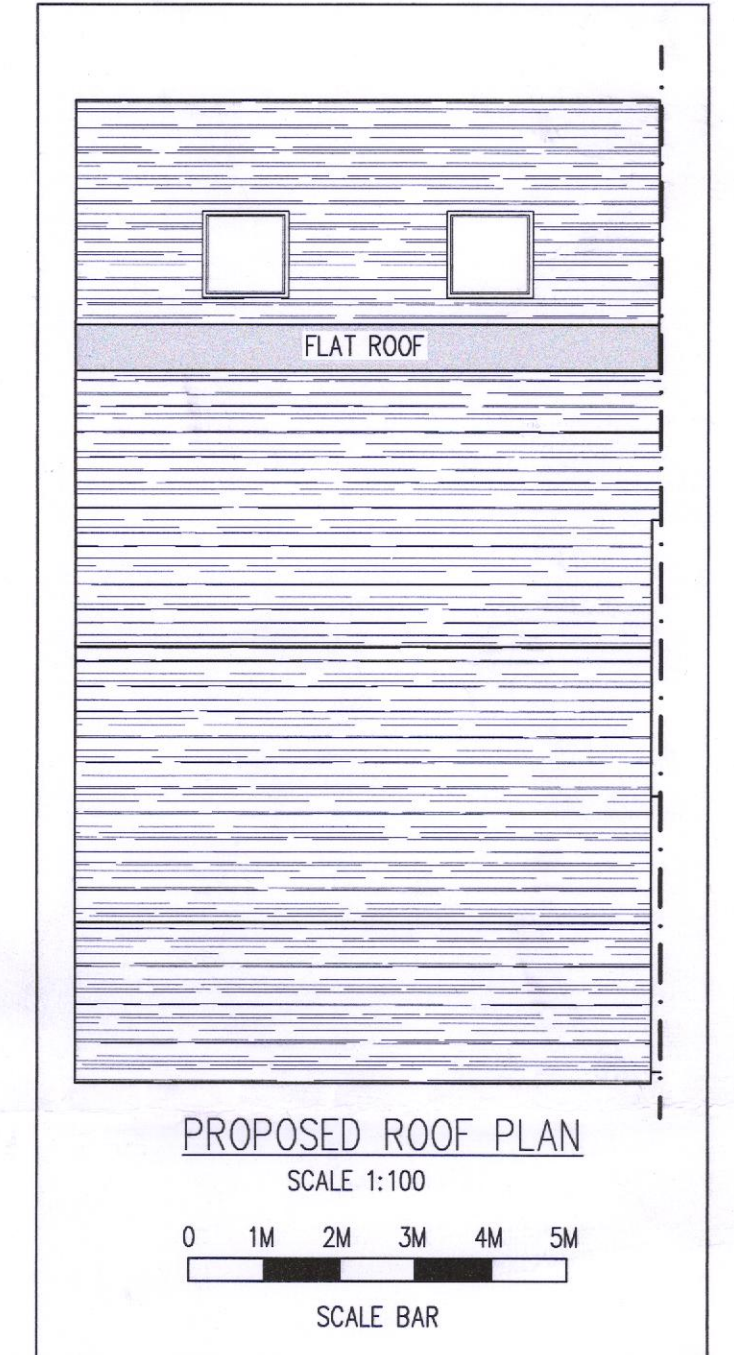

PROPOSED GROUND FLOOR PLAN
SCALE 1:50


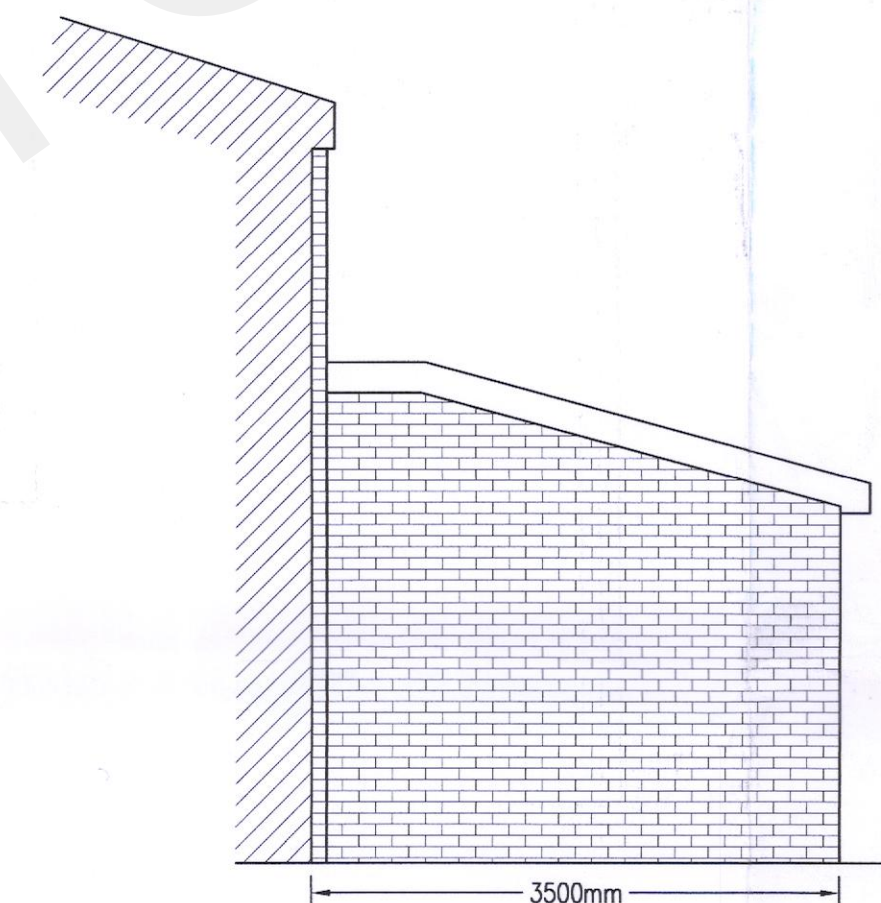



PROPOSED FIRST FLOOR PLAN
SCALE 1:50

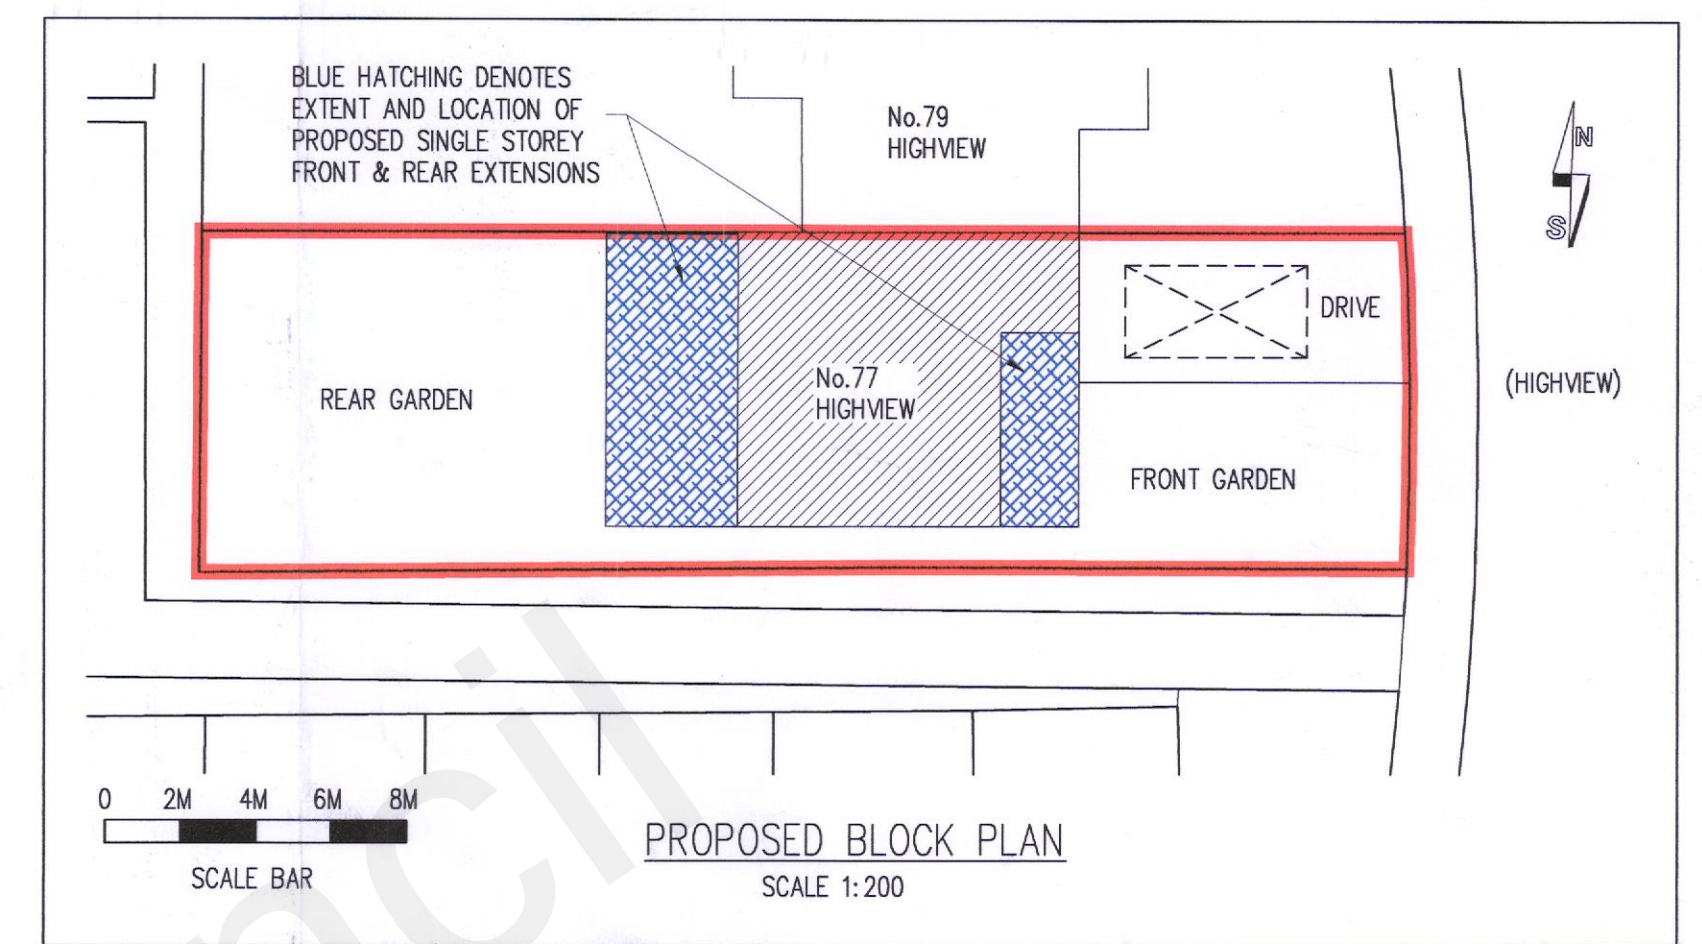

PLAN
RECEIVED
-7 APR 2022

20220366

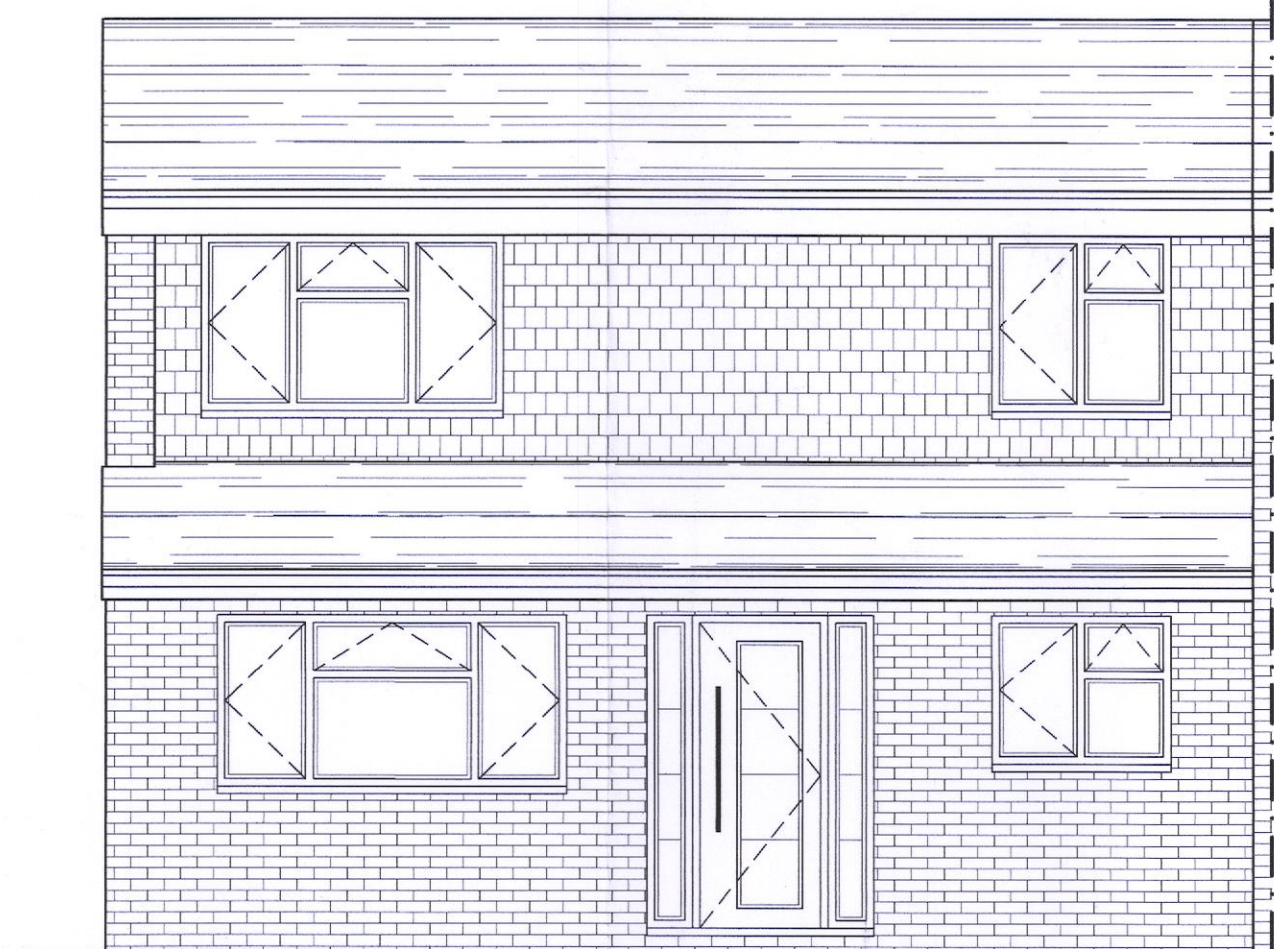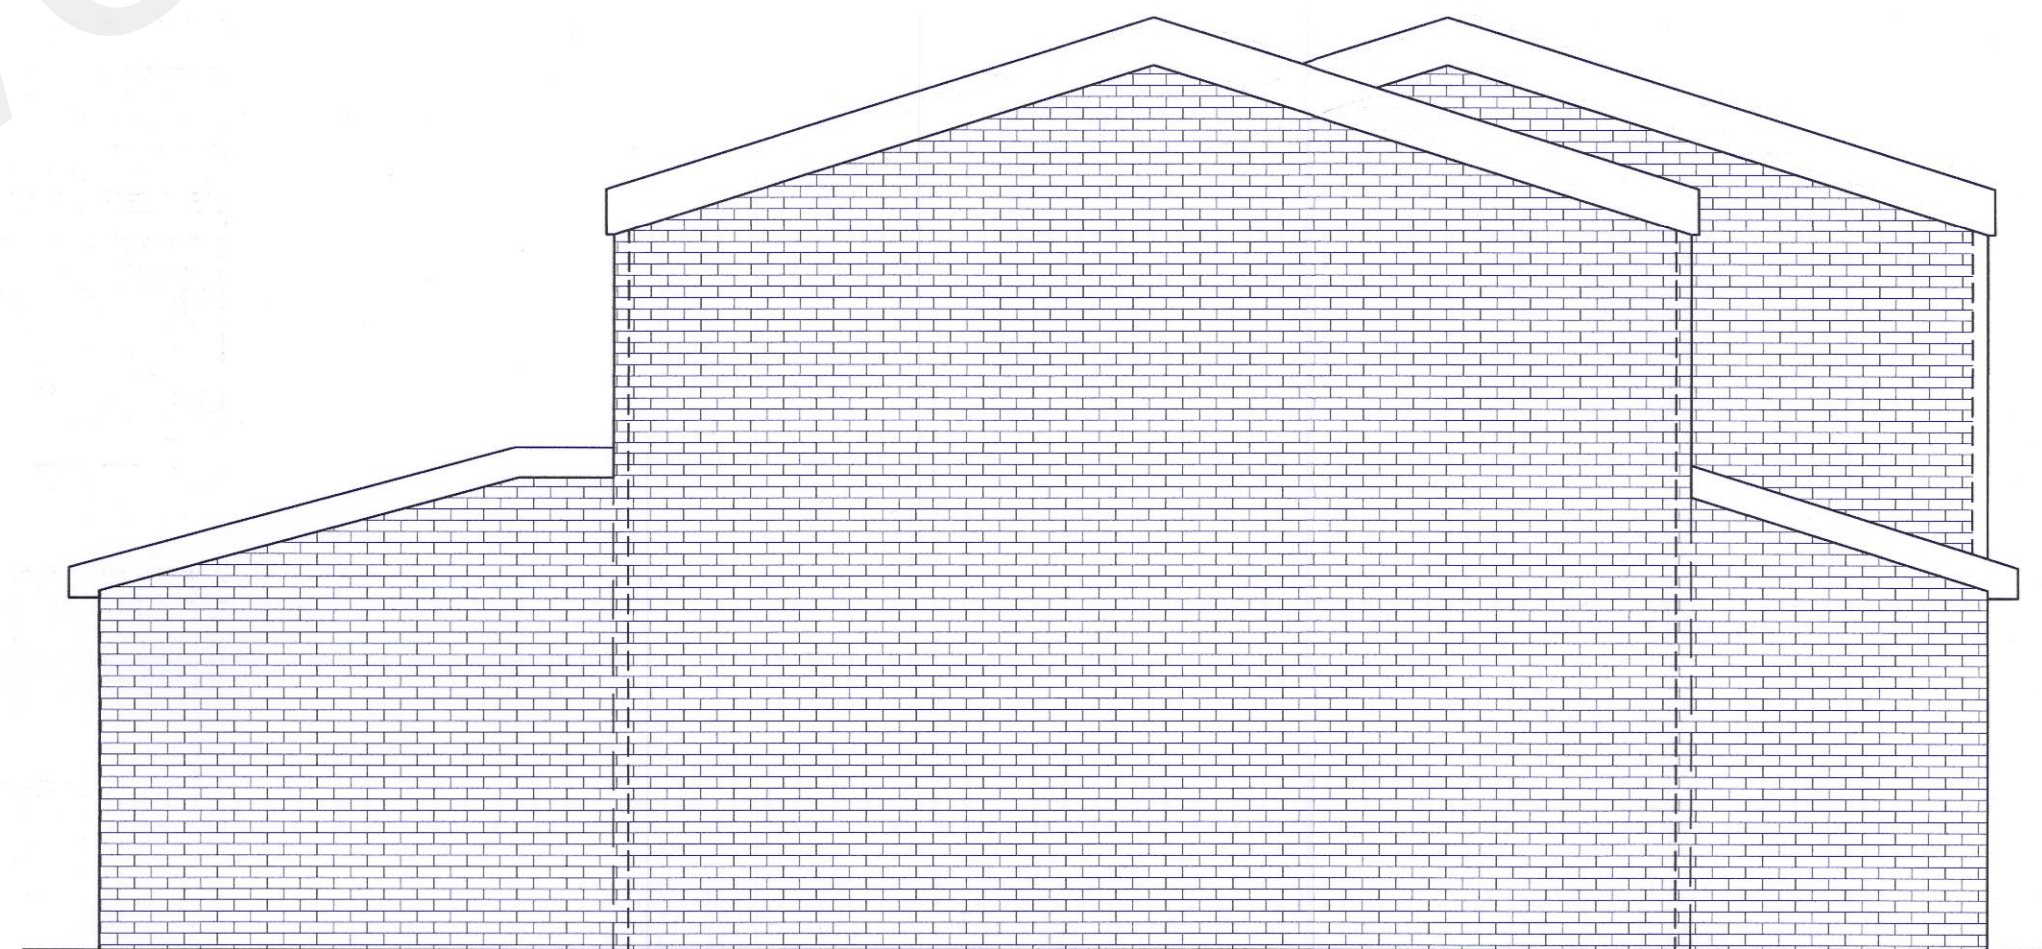

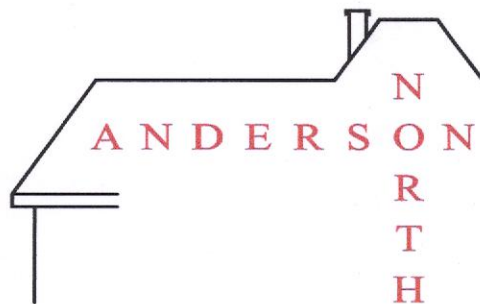B	15/03/22			CLIENT AMENDMENTS	
Rev	Date	By	Chkd	Revisions	
Client					
MR GARY BERT					
Job Title					
SINGLE STOREY FRONT EXTENSION, SINGLE STOREY REAR EXTENSION, GARAGE CONVERSION & REPLACEMENT WINDOWS AT 77 HIGHVIEW VICO GRAVESEND KENT DA13 0TG					
ARCHITECTURAL CONSULTANTS					
					
ANDERSON NORTH LIMITED					
Glen Lodge Priory Close, East Farleigh Kent ME15 0EY Tel: 01732 522 455 Mob: 07957 627 440					
Scale		Date			
AS SHOWN @ A1		08/03/22			
Drawing Title					
PROPOSED FLOOR PLANS AND ELEVATIONS					
Drawing No.				Rev.	
77-HIGHVIEW-02				B	