



EXISTING ELEVATIONS


FRONT VIEW

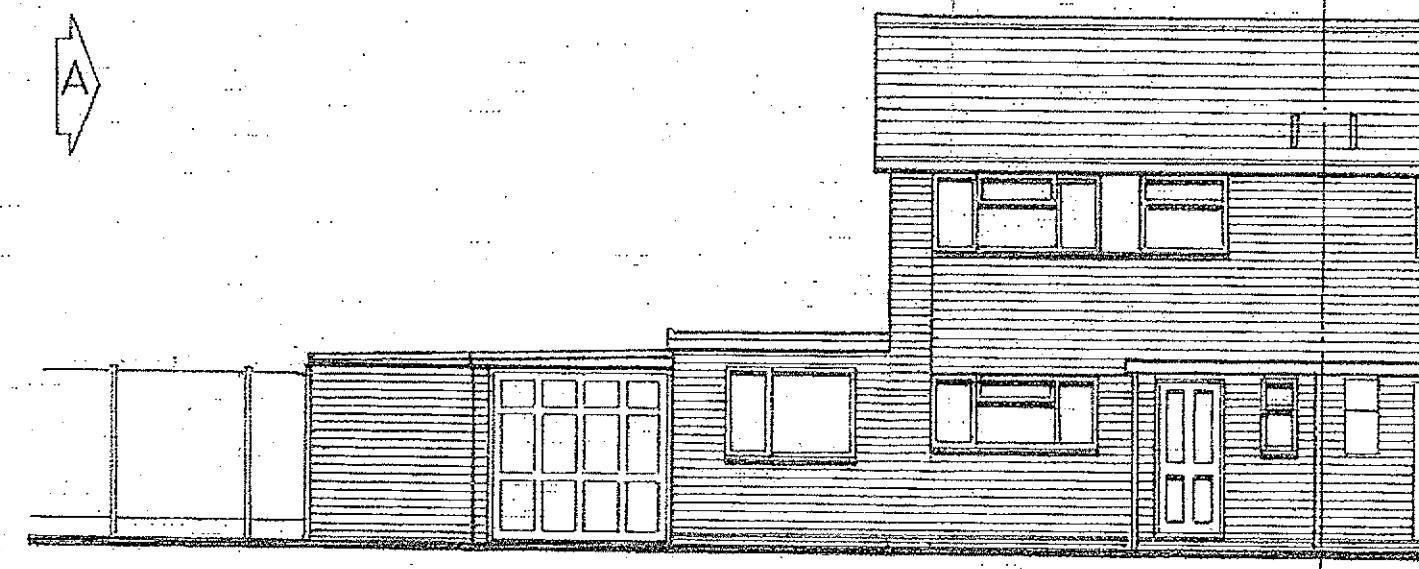


SIDE VIEW from A

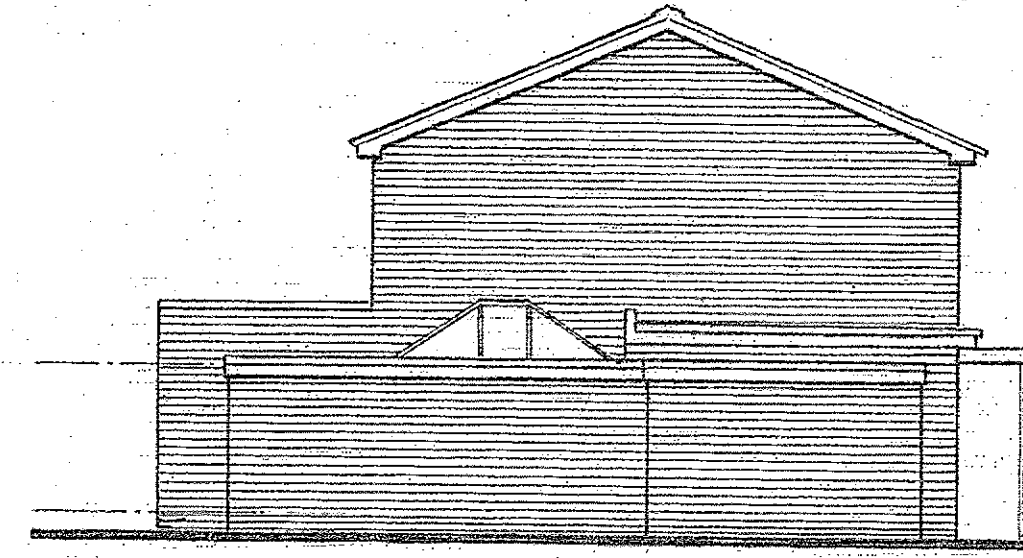


REAR VIEW

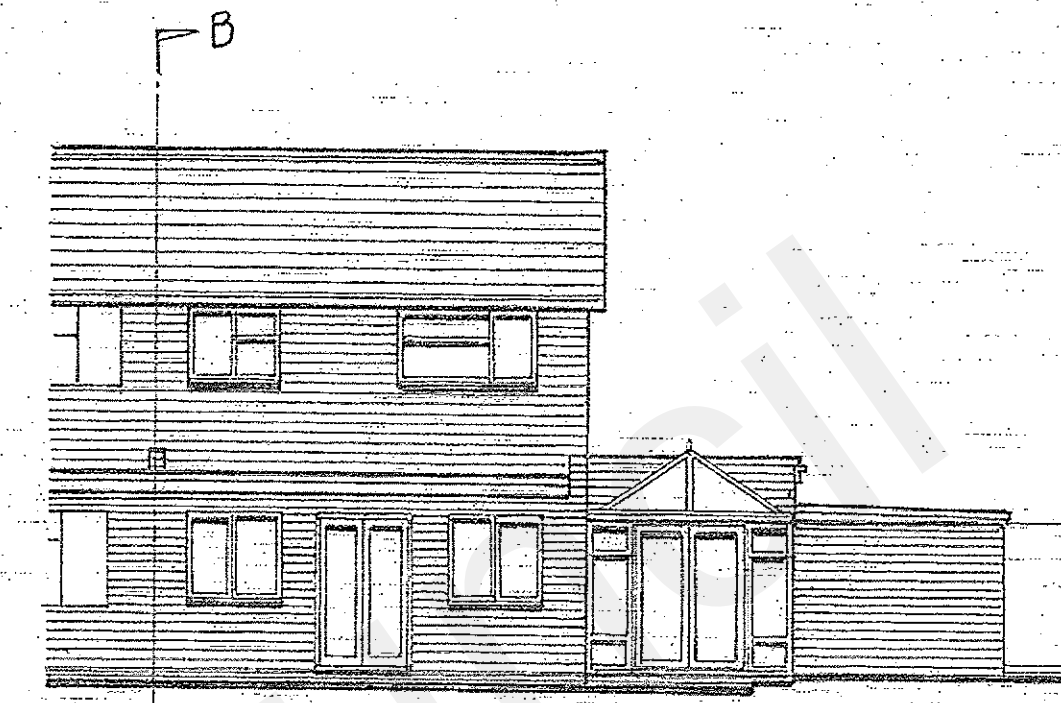


SIDE VIEW from B - B

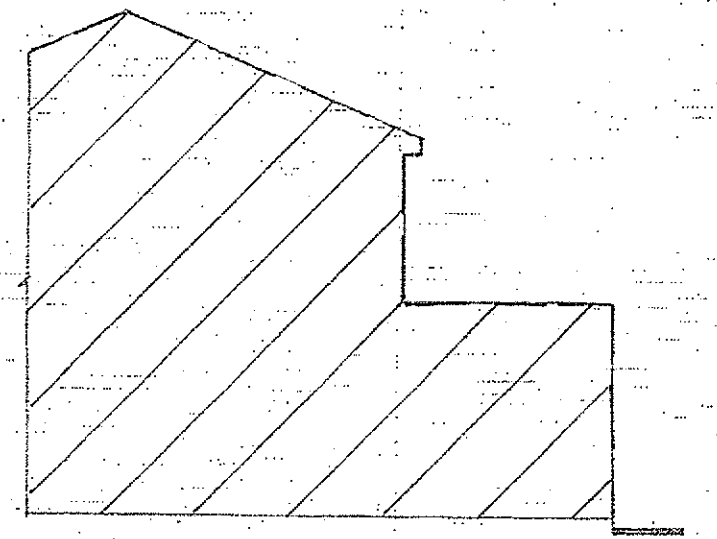

GROUND

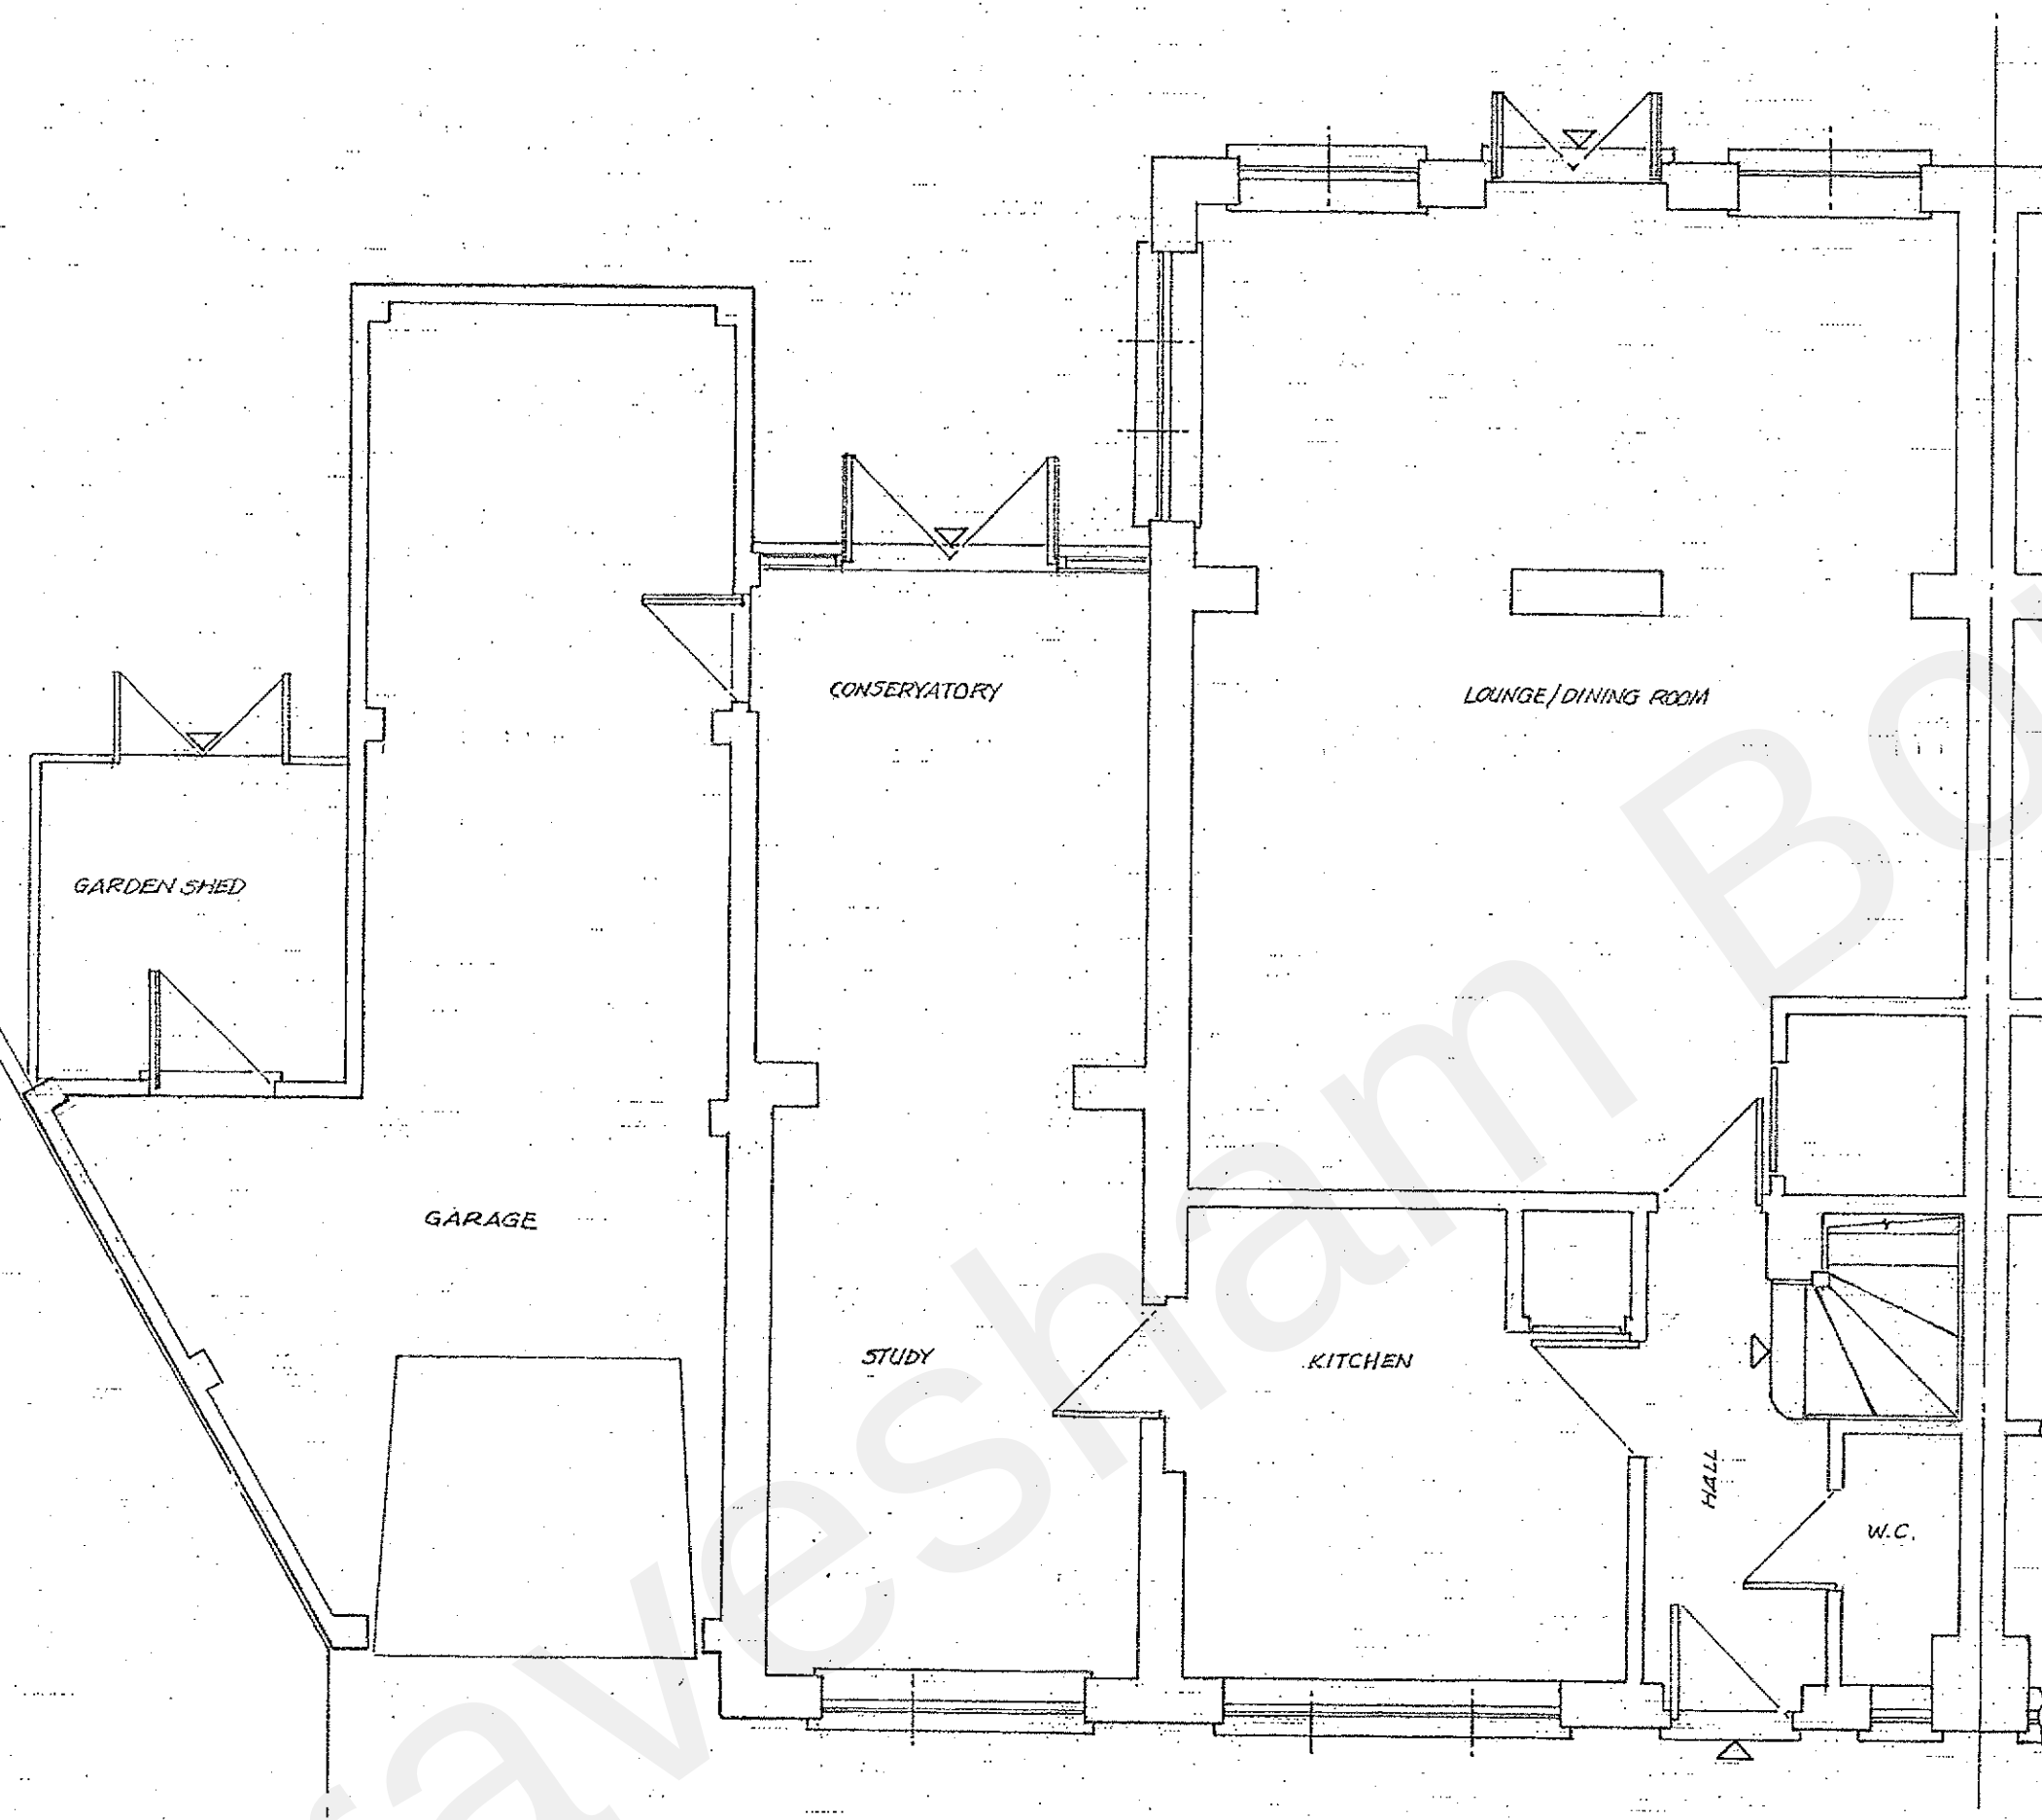

FIRST

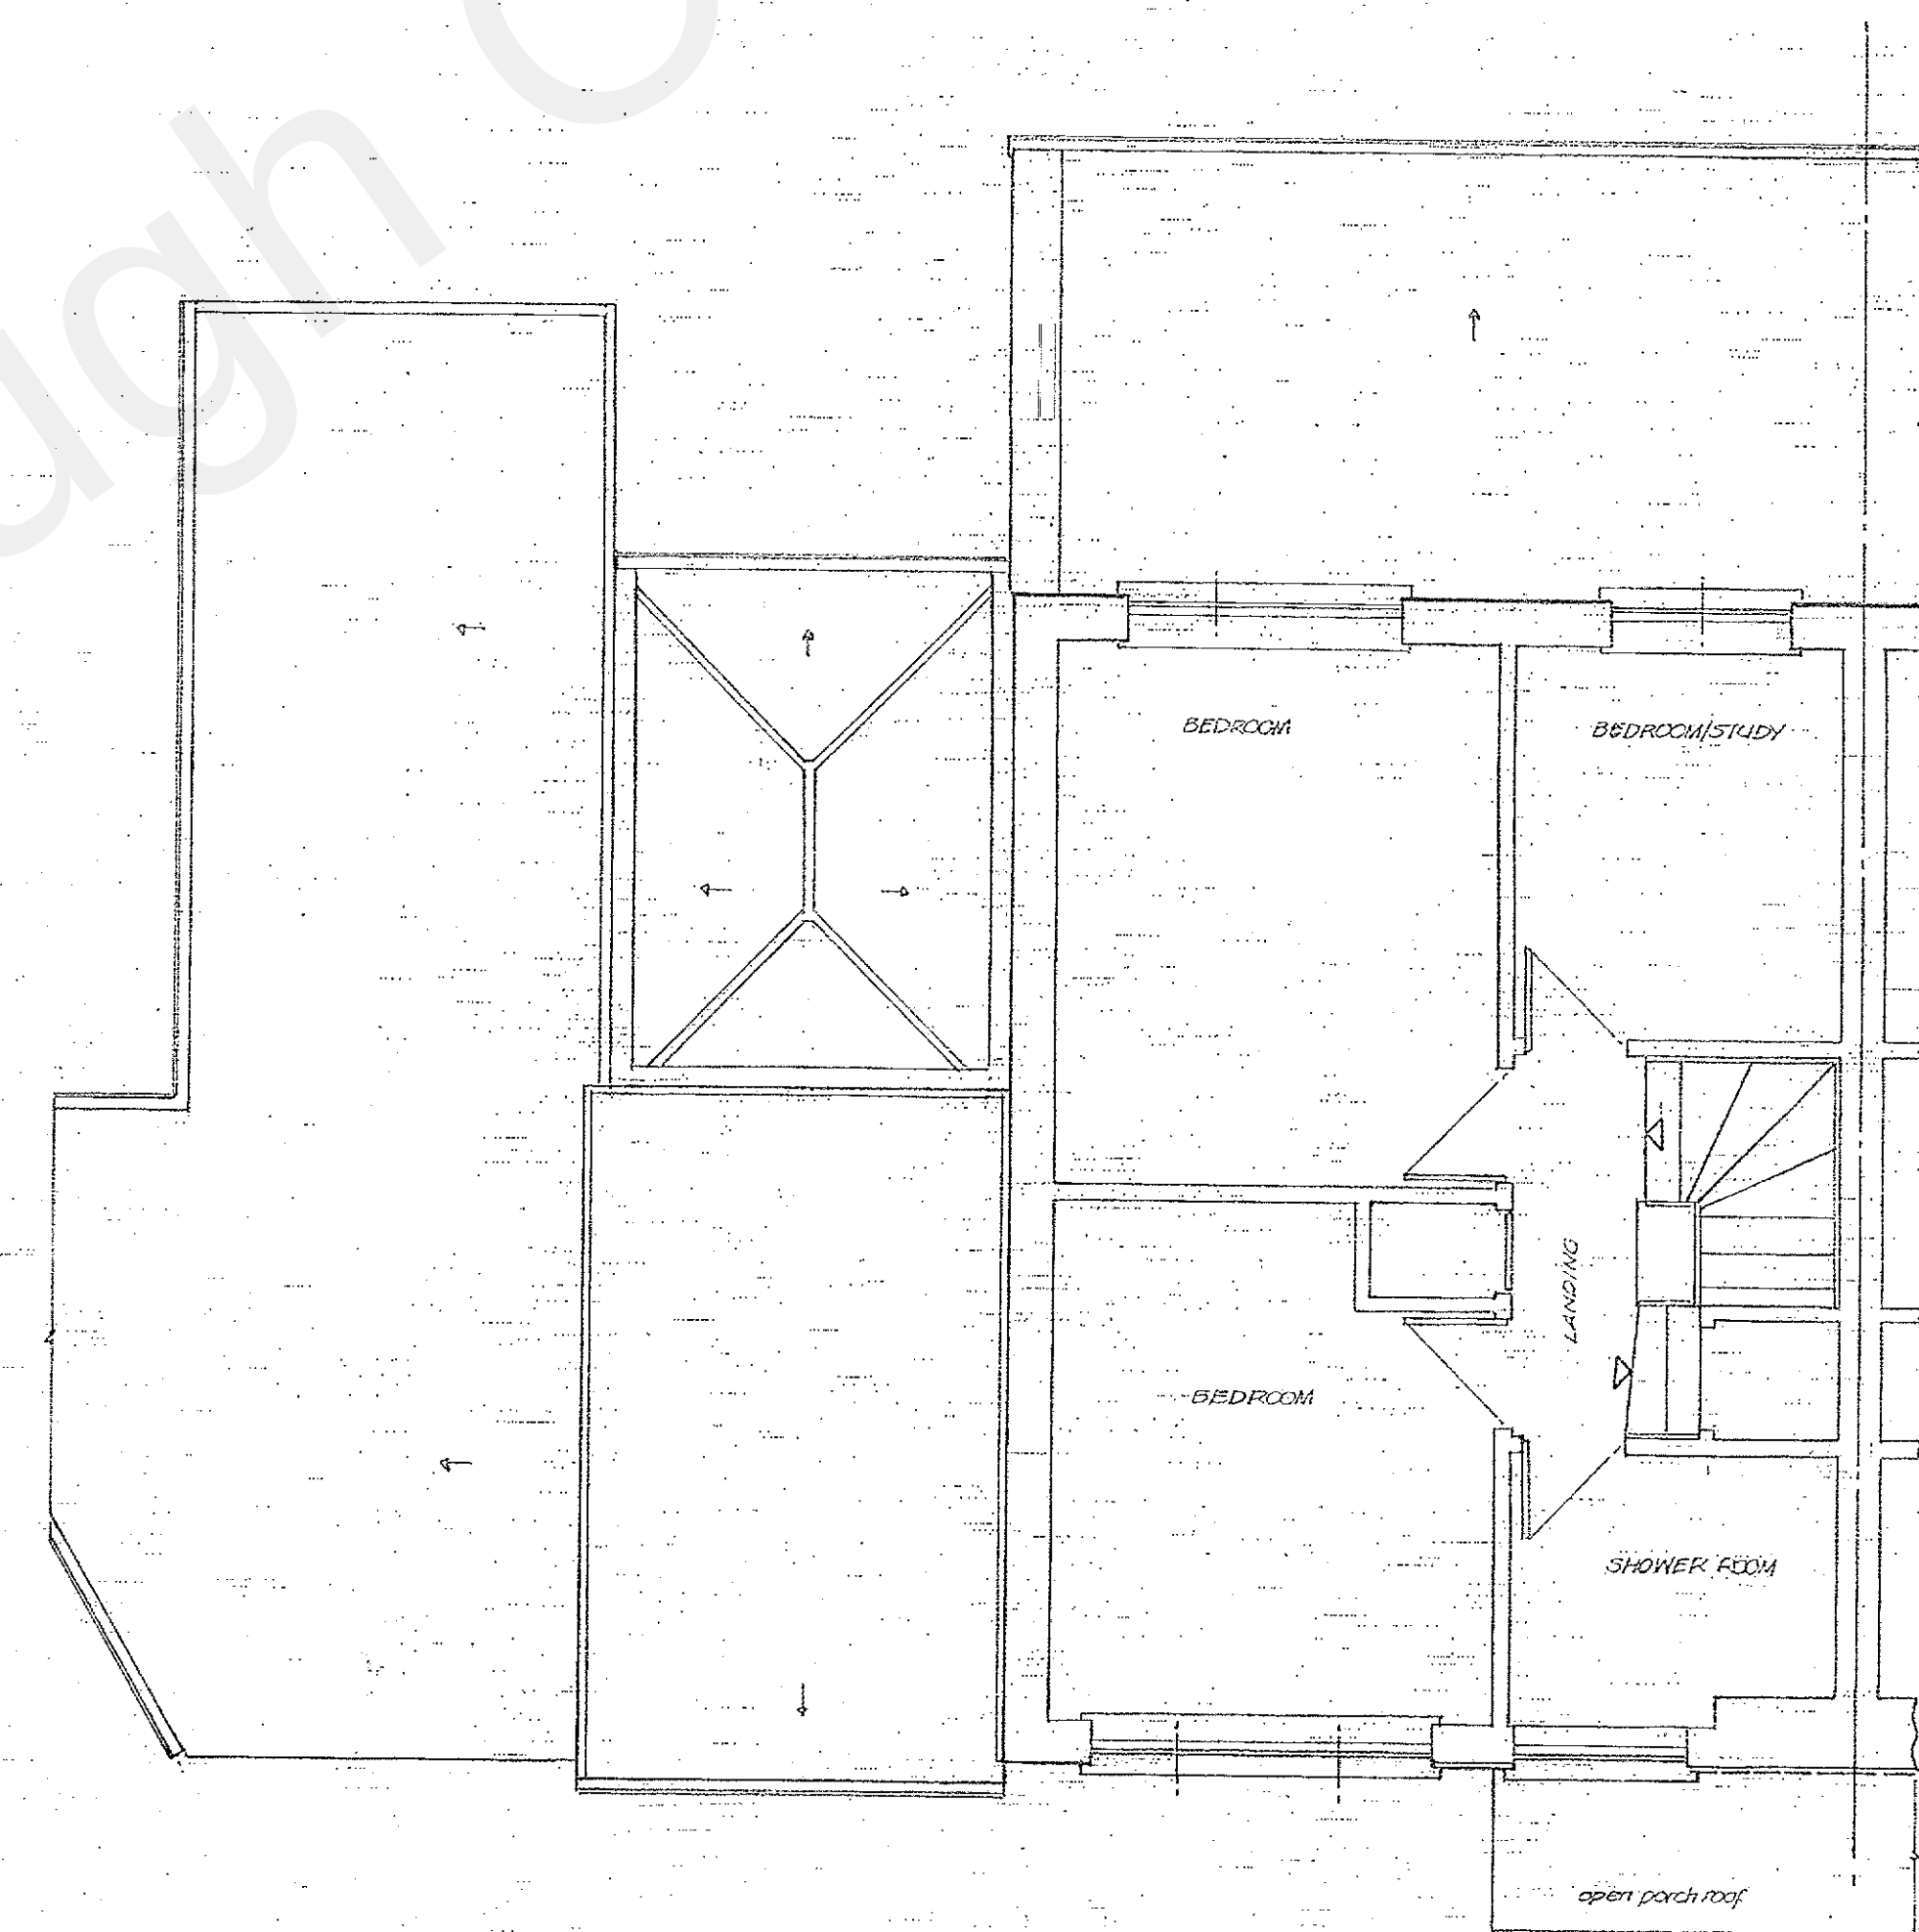

20220406

PLAN

RECEIVED
12 APR 2022

application site address: 35 THE DROVE WAY ISTEAD RISE GRAVESEND KENT DA13 9JY	Existing ELEVATIONS and FLOOR PLANS
client: MR.S. & MRS. E. LOWE	Proposed: Two Storey Side/Rear extension and part conversion of existing attached garage
Scale: 1:100 1:150 Date: APRIL 2022 Drawn by B. Saunders	project ref: BDS2206 SHEET 1 REVISION