



PROPOSED ELEVATIONS


FRONT VIEW

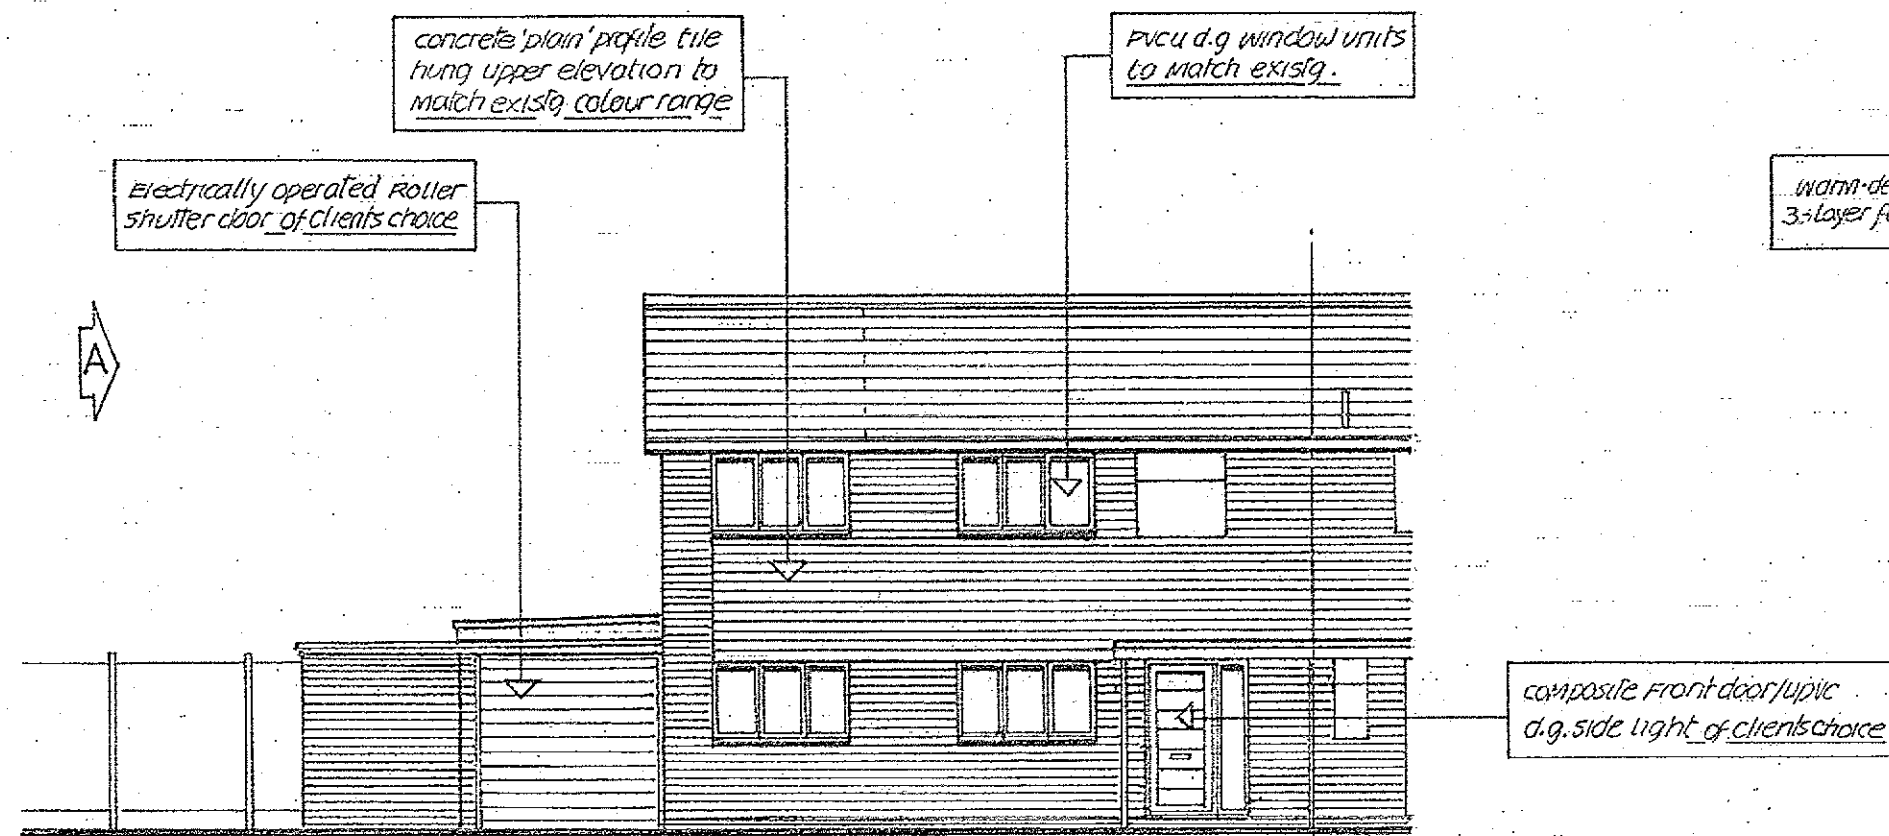

SIDE VIEW from A

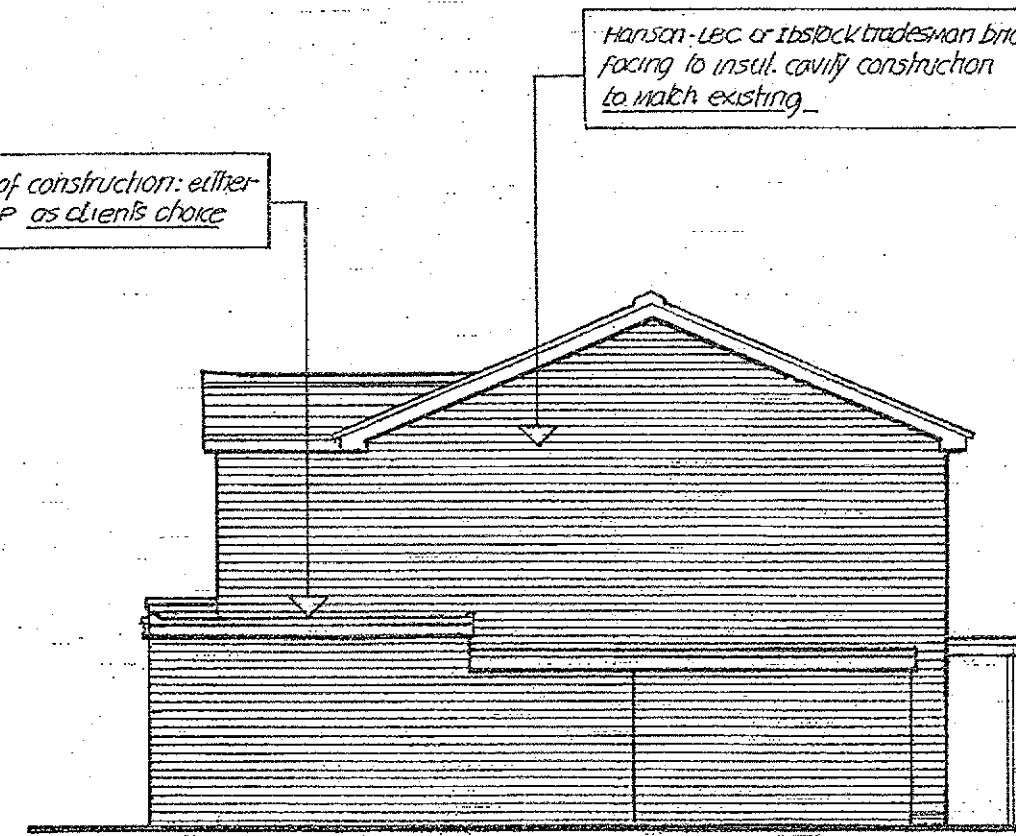


REAR VIEW

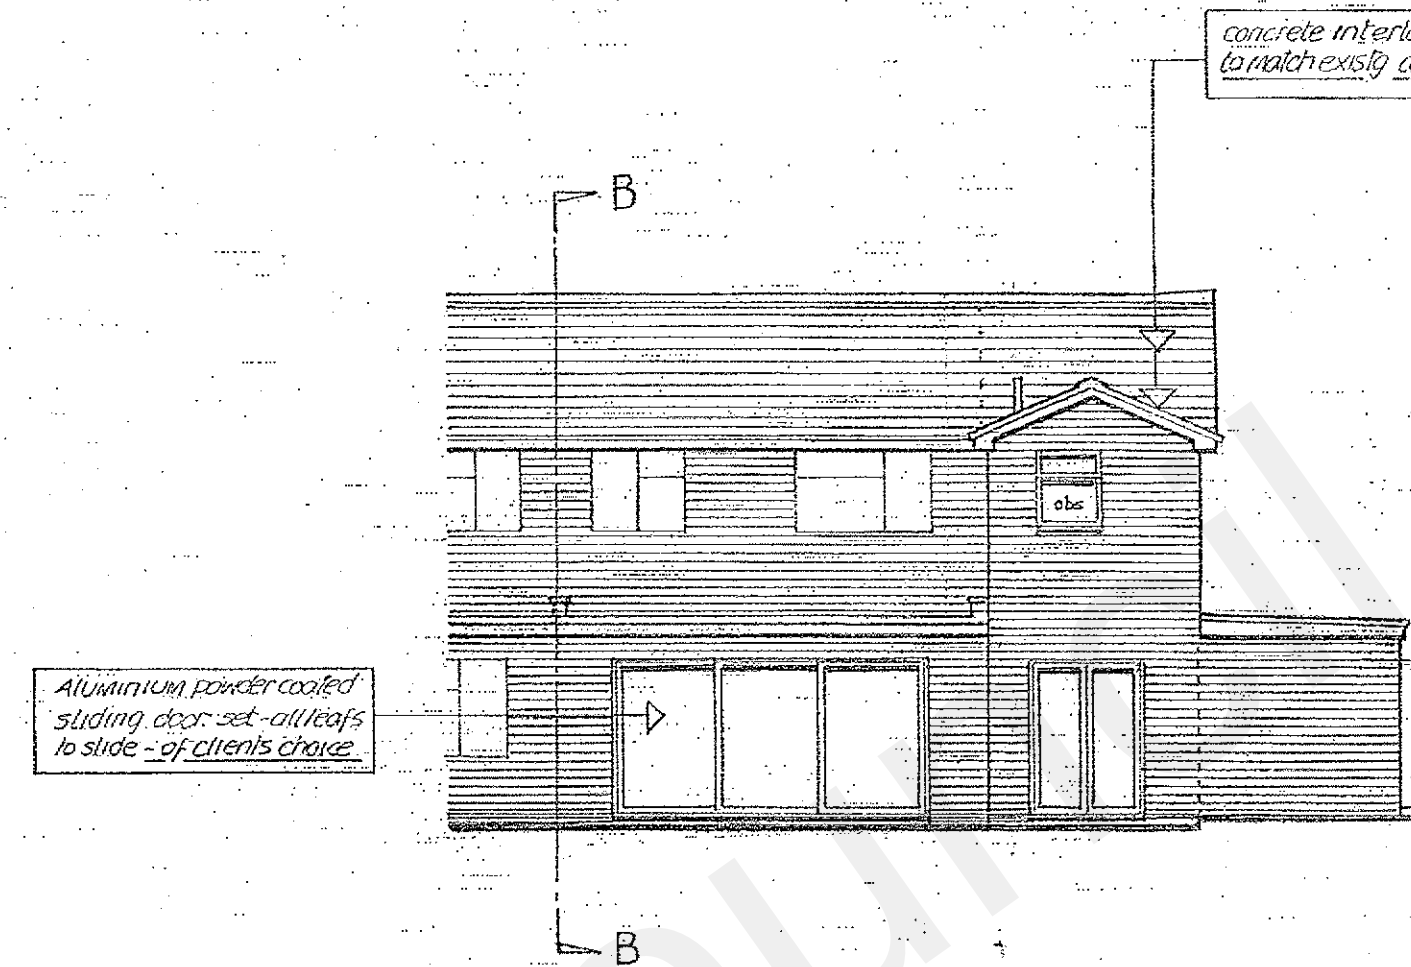


SIDE VIEW from B - B


(front roof/wall lines as existing)

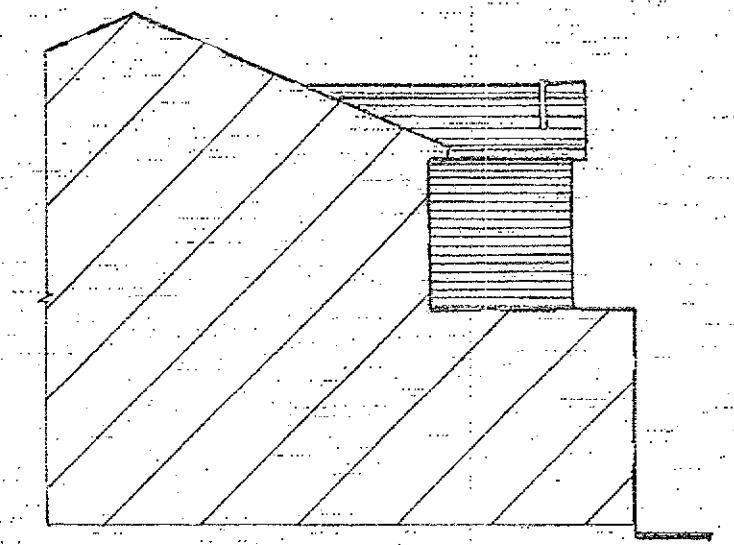

GROUND

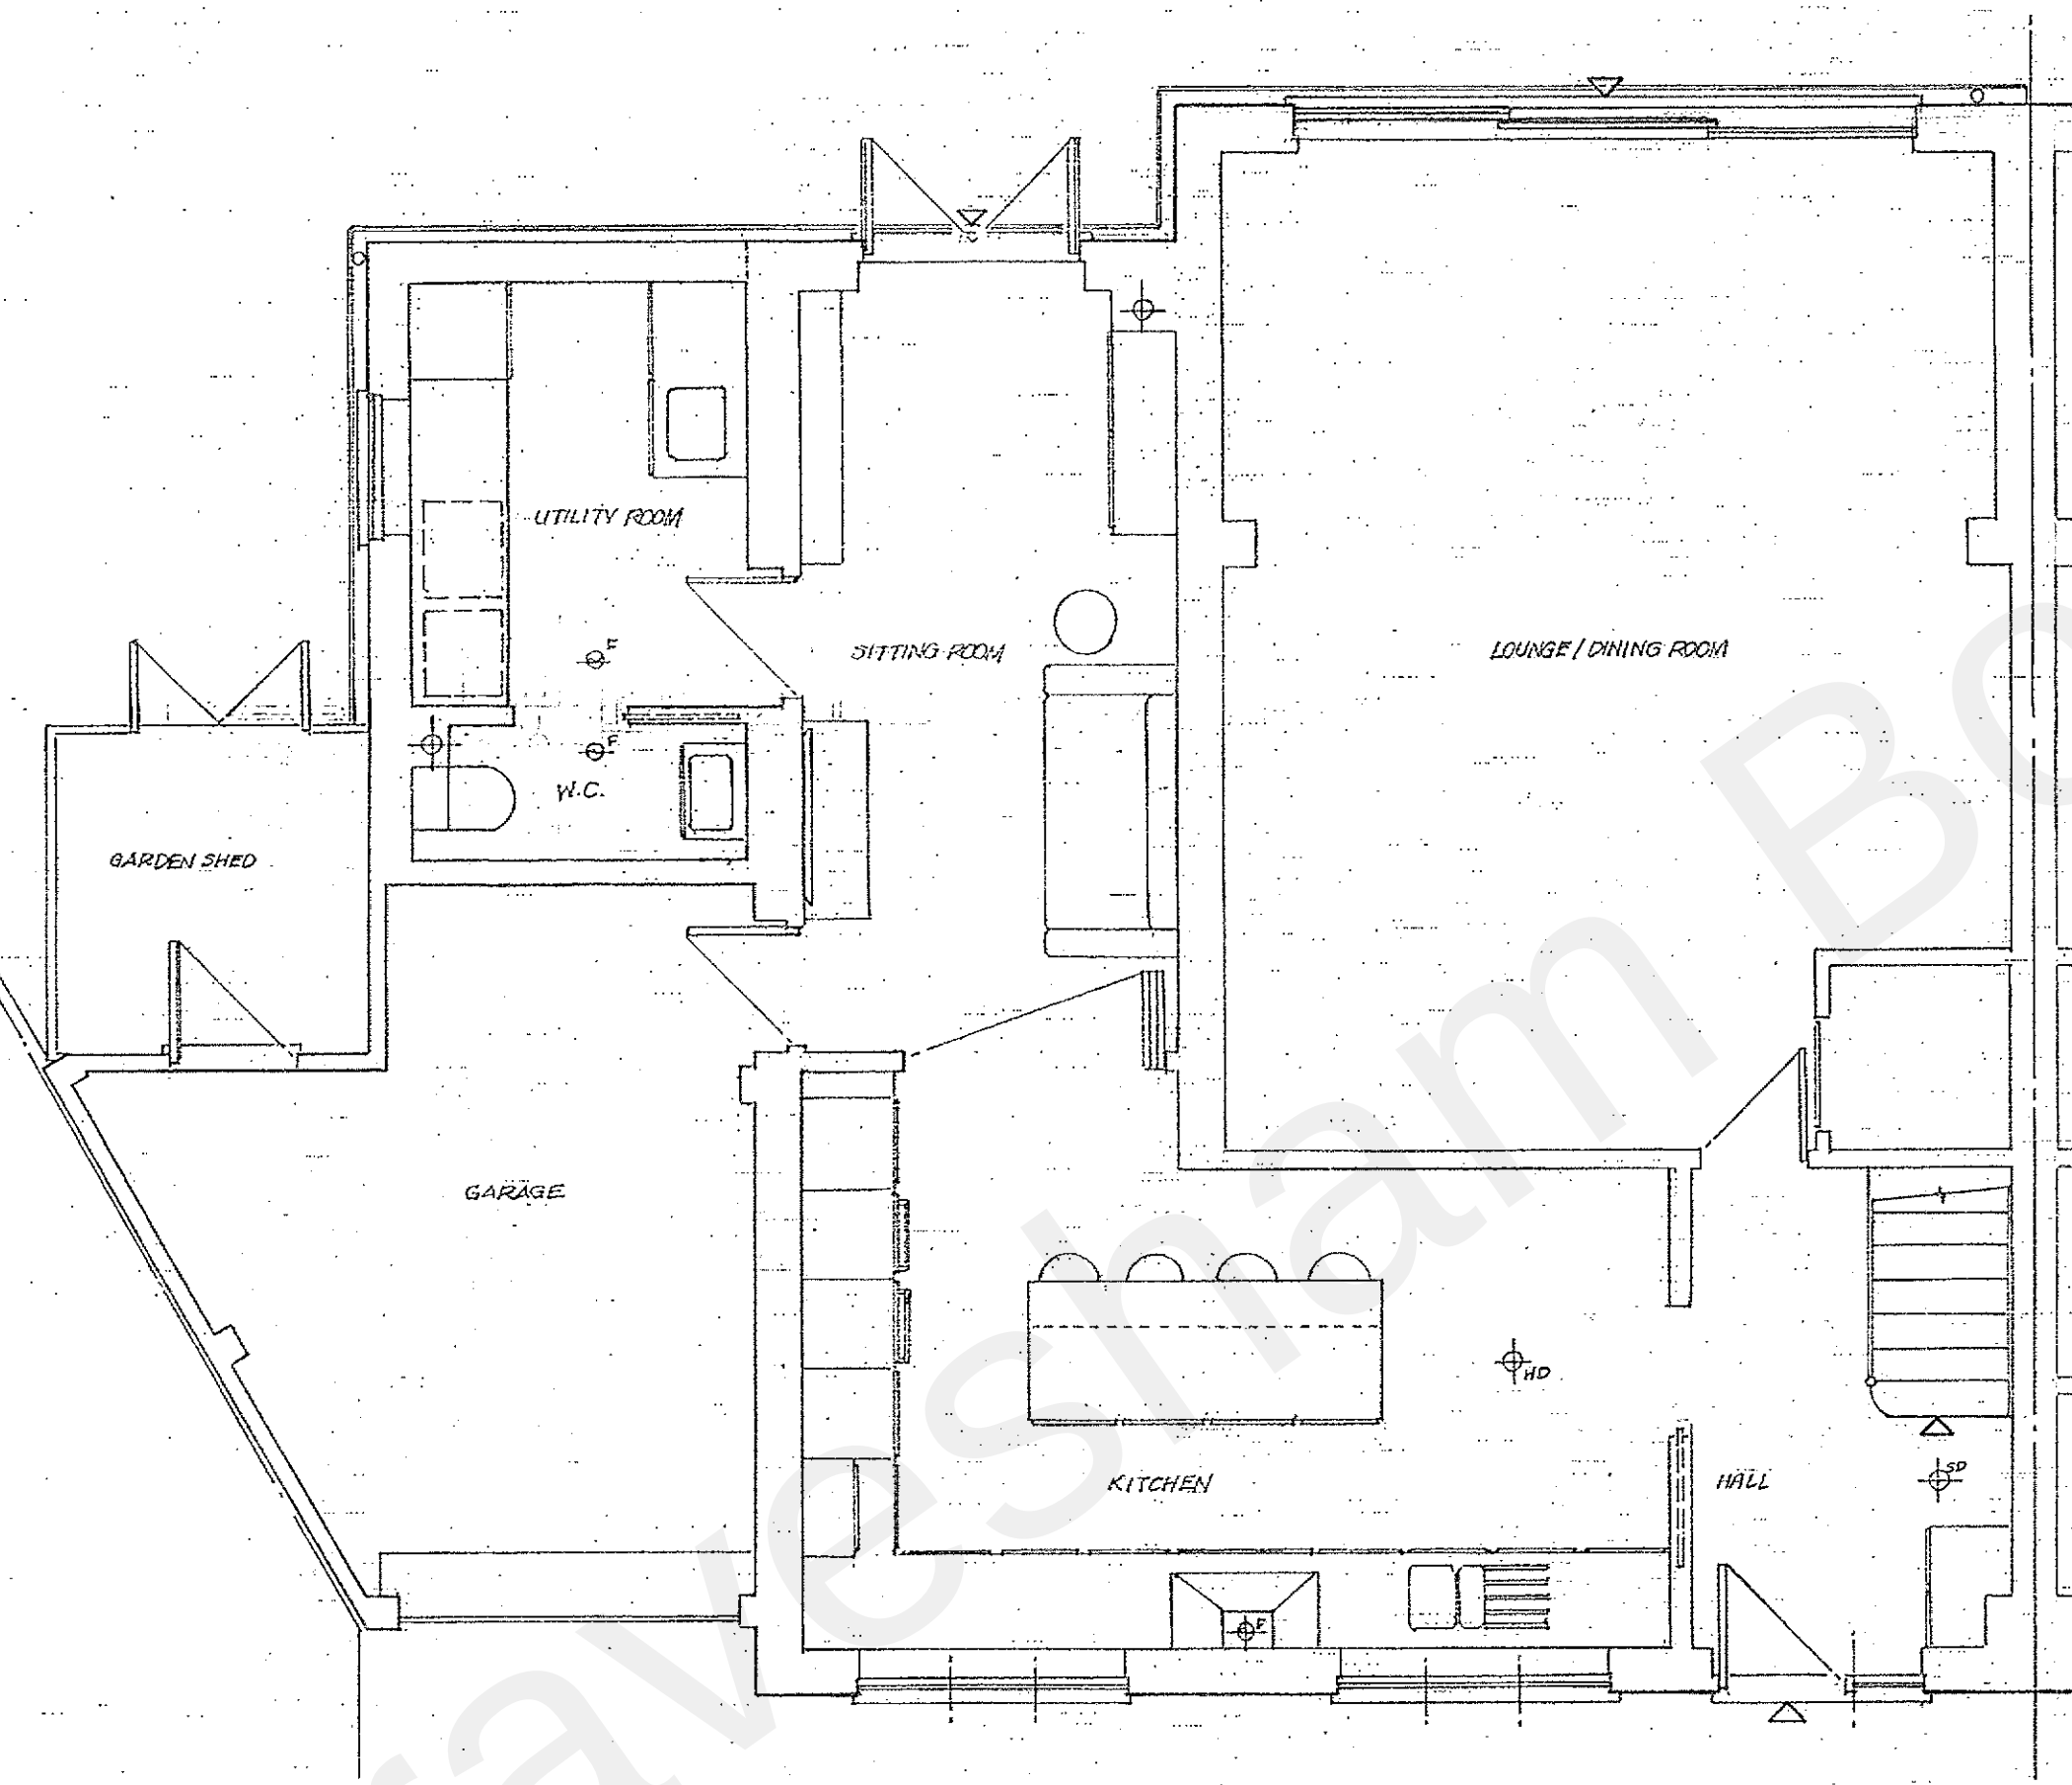

FIRST

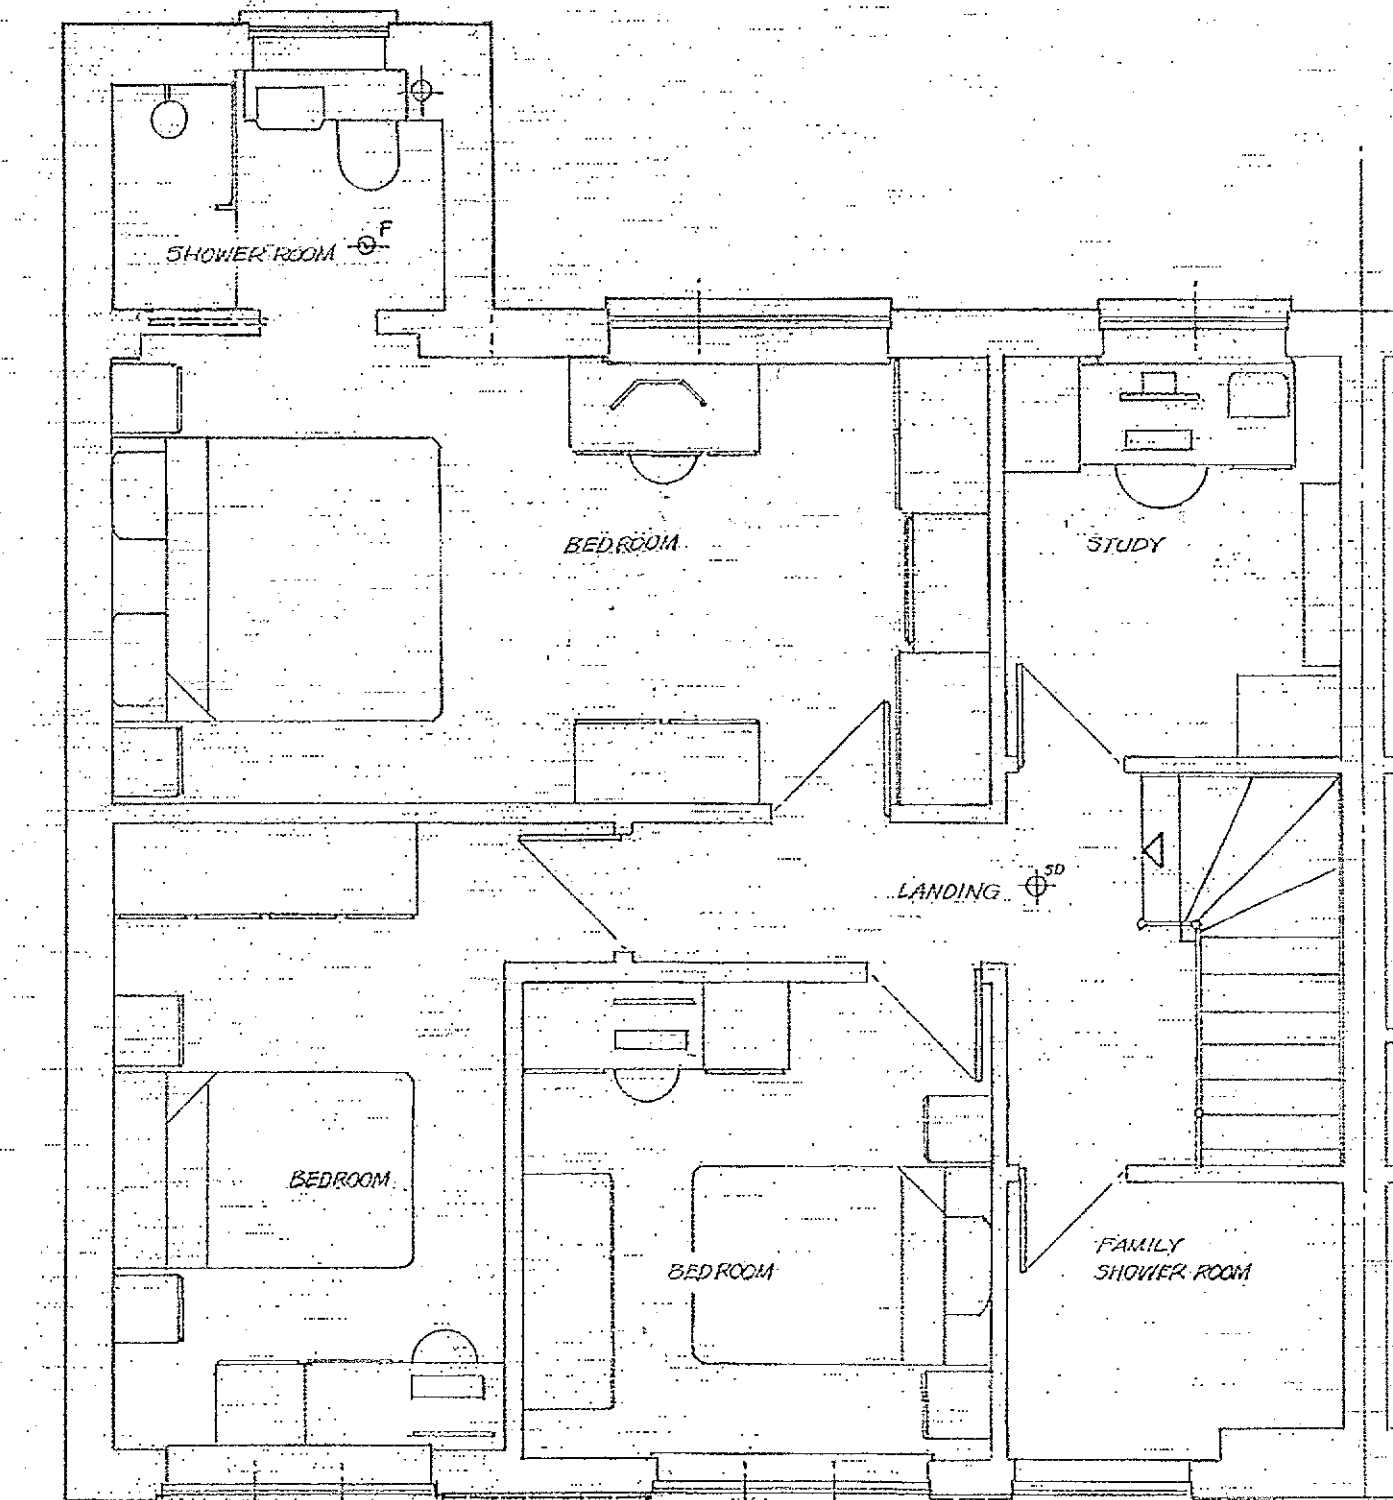

PROPOSED FLOOR PLANS

20220406

PLAN

RECEIVED  
12 APR 2022

|   |  |   |  |
|---|--|---|--|
| application site address:<br><b>35 THE DROVE WAY<br/>ISTEAD RISE<br/>GRAVESEND<br/>KENT<br/>DA13 9JY</b> |  | sheet title:<br><b>Proposed ELEVATIONS and<br/>FLOOR PLANS</b>                                                            |  |
| client:<br><b>MRS. S &amp; MRS. E. LOWE</b>                                                              |  | project title:<br><b>Proposed: Two Storey Side/Rear<br/>extension and part conversion of<br/>existing attached garage</b> |  |
| Scales:<br>1:100 1:50<br>Date: <b>APRIL 2022</b><br>Drawn by: <b>B. Saunders</b>                         |  | project ref:<br><b>BDS2206</b><br>SHEET 2 REVISION                                                                        |  |