



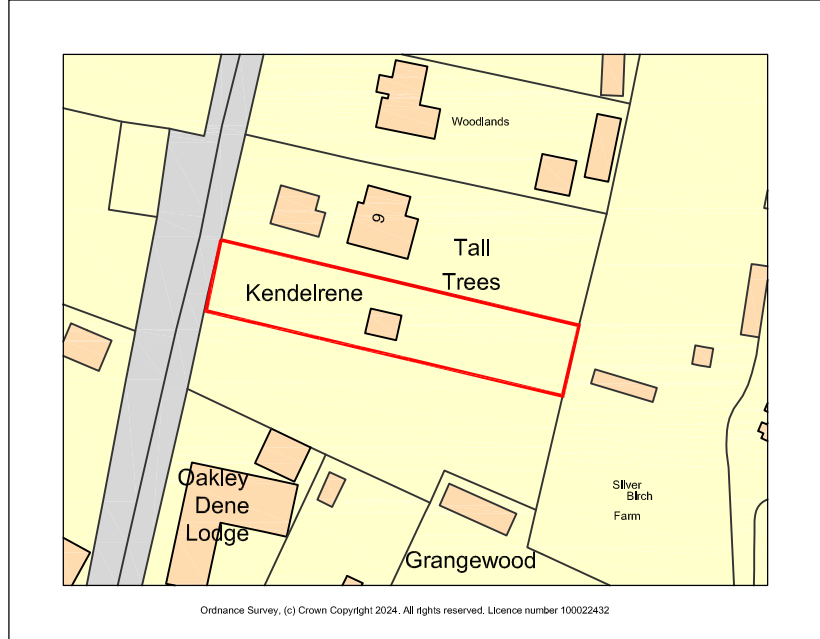

**EXISTING
LOCATION PLAN**
scale 1:1250

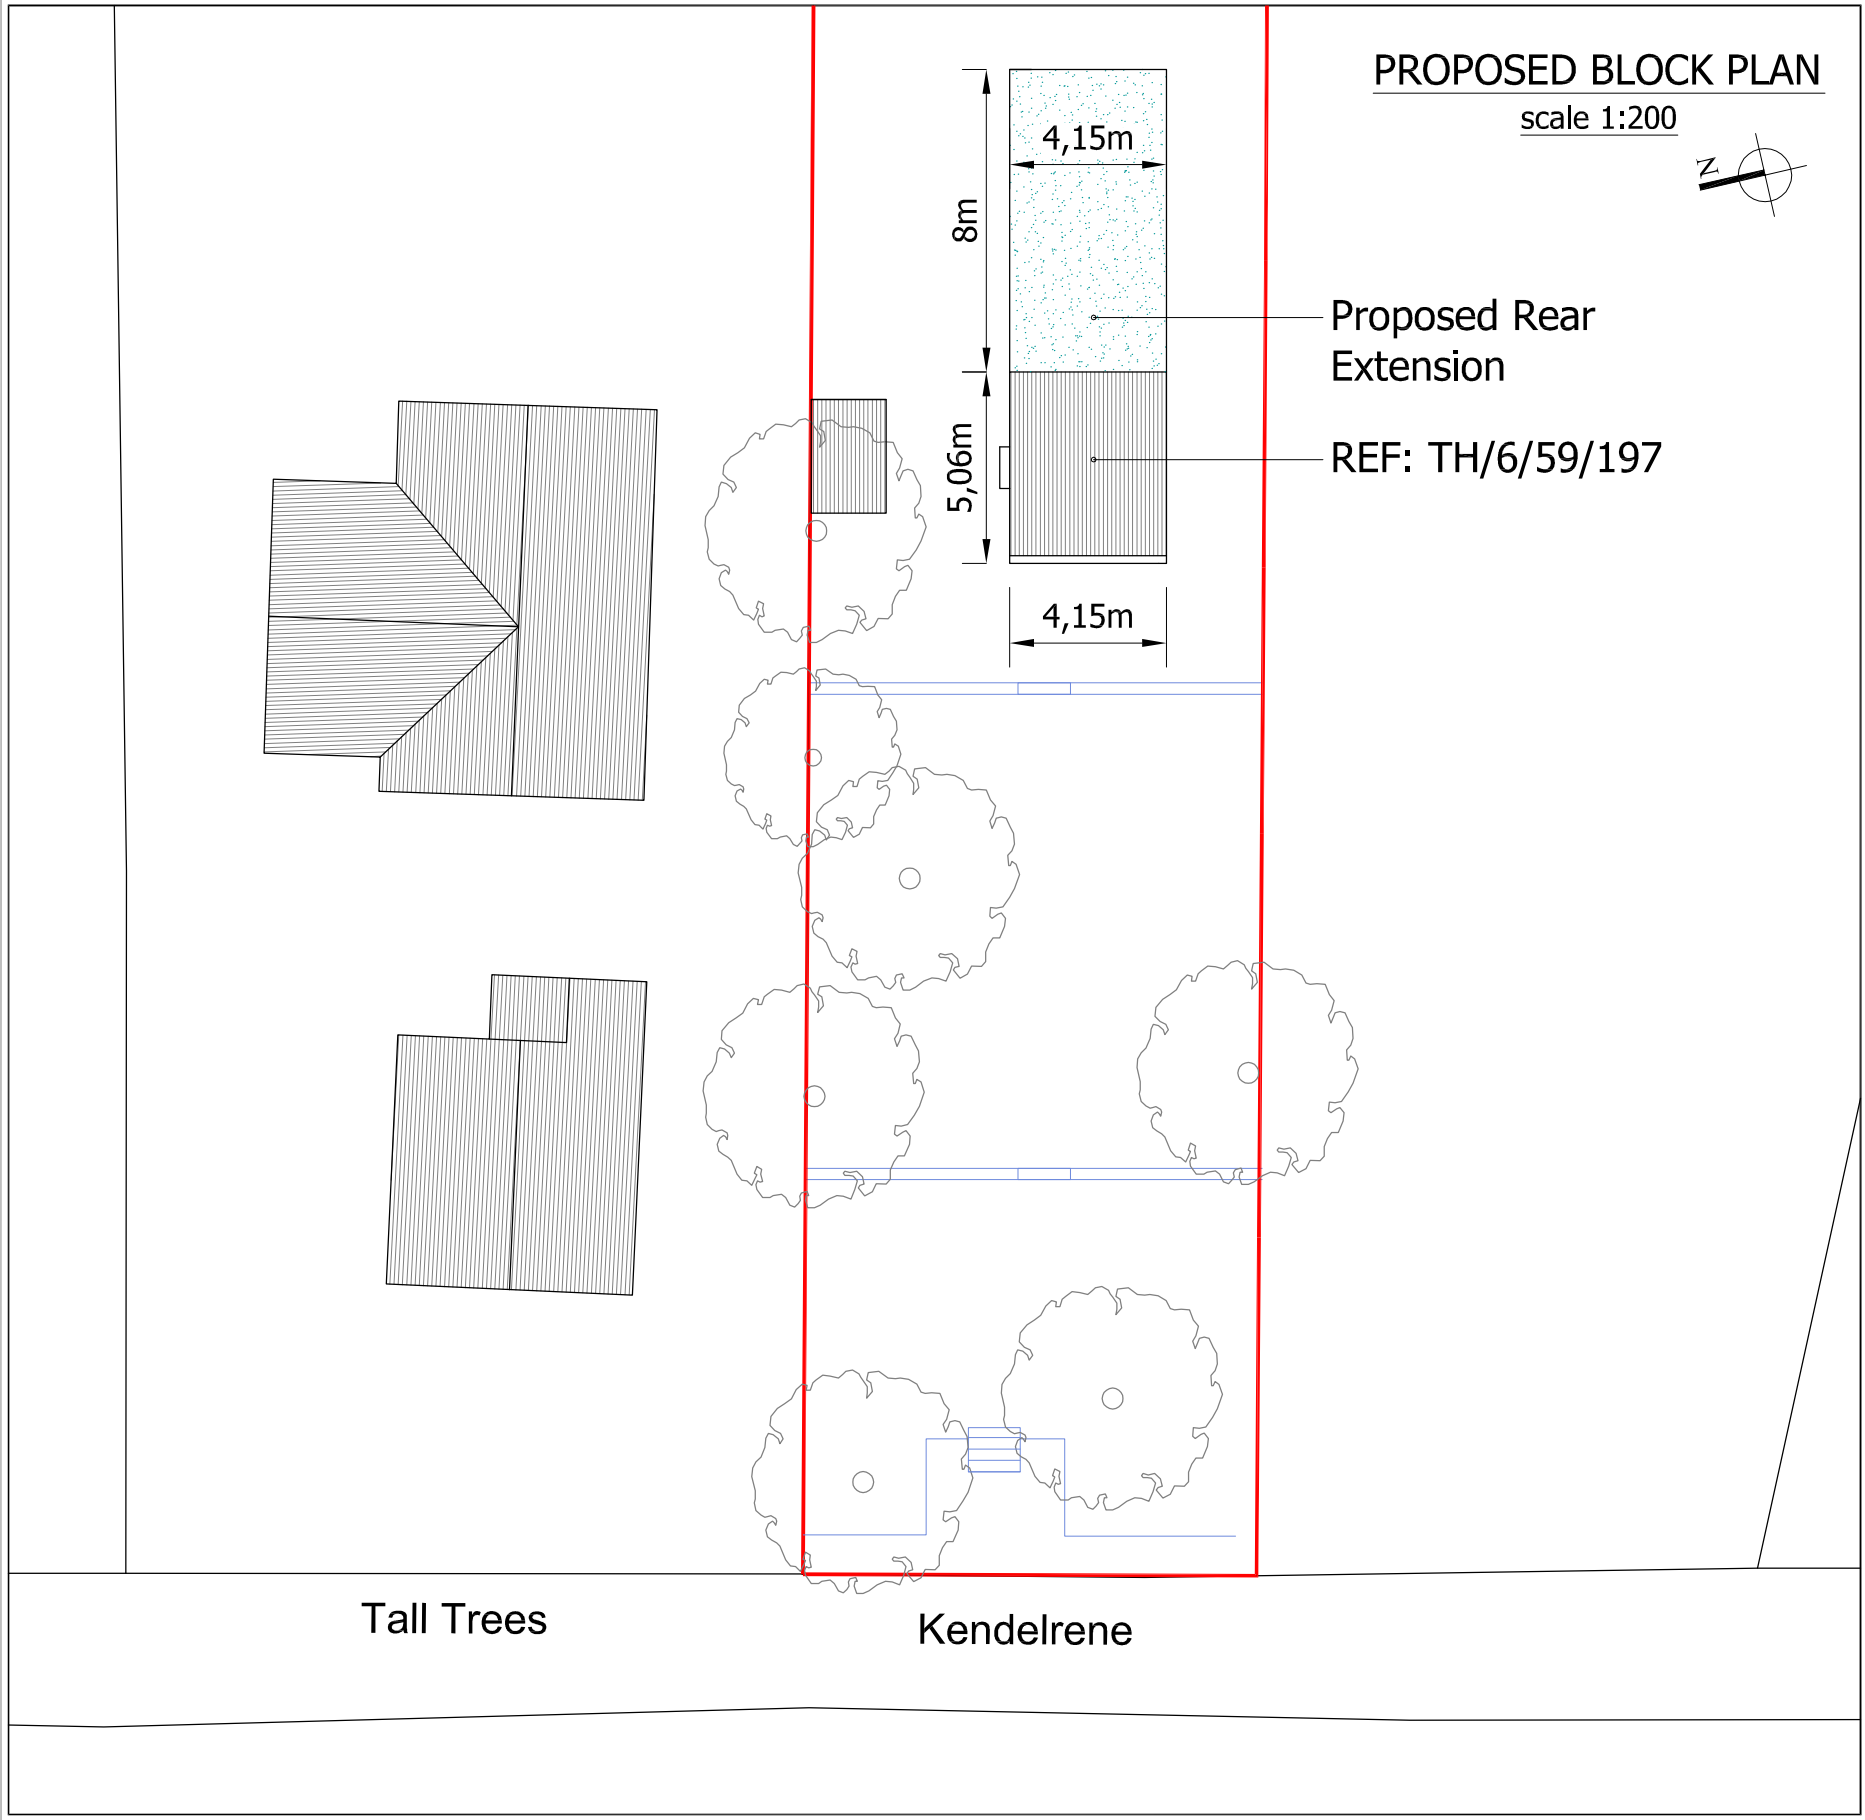

PROPOSED BLOCK PLAN
scale 1:200



Proposed Rear
Extension

REF: TH/6/59/197

Tall Trees

Kendelrene

CADGUYS ARCHITECTURAL SERVICES



**CAD
GUYS**

07512090919
www.cadguys.co.uk
sonny@cadguys.co.uk

15-17 Middle Street,
Brighton, BN1 1AL
T: 0751 20 90 919
E: Sonny@cadguys.co.uk
W: www.cadguys.co.uk

Project

KENDELRENE, RHODODENDRON AVENUE, MEOPHAM, GRAVESEND, DA13 0TT

Drawing Title

Proposed Location and Site Plan

Date

JULY-2025

Scale

1:1250/200/A3

Project No.

CG-314

Drawing No.

PL/04

Drawn by/Checked by

SM

Rev

Date

A 240725

Details

Initial planning drawings issued

Dimensions to be verified on site
by contractor prior to
commencement of work

This is the copyright of the practice
and may not be reproduced in part
or in whole without the prior
written consent of the practice.