

Disclaimer:

Drawing must not be reissued, loaned or copied without the written consent of BeforeBricks. All errors, omissions, discrepancies should be reported to BeforeBricks immediately. All dimensions to be checked before site fabrication by the contractor, his sub-contractor or supplier. Any deviation from the drawing to be reported to BeforeBricks immediately. This drawing is not intended for purposes of construction. Do not scale off drawings.

Notes:

- 6 Existing Front Elevation
- 7 Existing Section A-A
- 8 Proposed Front Elevation
- 9 Proposed Section A-A



BeforeBricks

0800 072 3695

team@beforebricks.com

<https://www.beforebricks.com/>

3rd Floor, 86-90 Paul St.
London EC2A 4NE

Client: Satnam Singh Kainth

Site: 22A Old Road East,
Gravesend, DA12 1NQ

Project description:
Creation of a vehicle crossover,
driveway and a ramp for disability use.

Title: Existing and Proposed Front
Elevation and Section A-A


Drawing Status: **PLANNING**

Date: 14/04/2023 Drawn by: TR
Scale: 1:100 at A1 Checked by:




Northpoint for drawings No/s:


Drawing No/s: 6-9

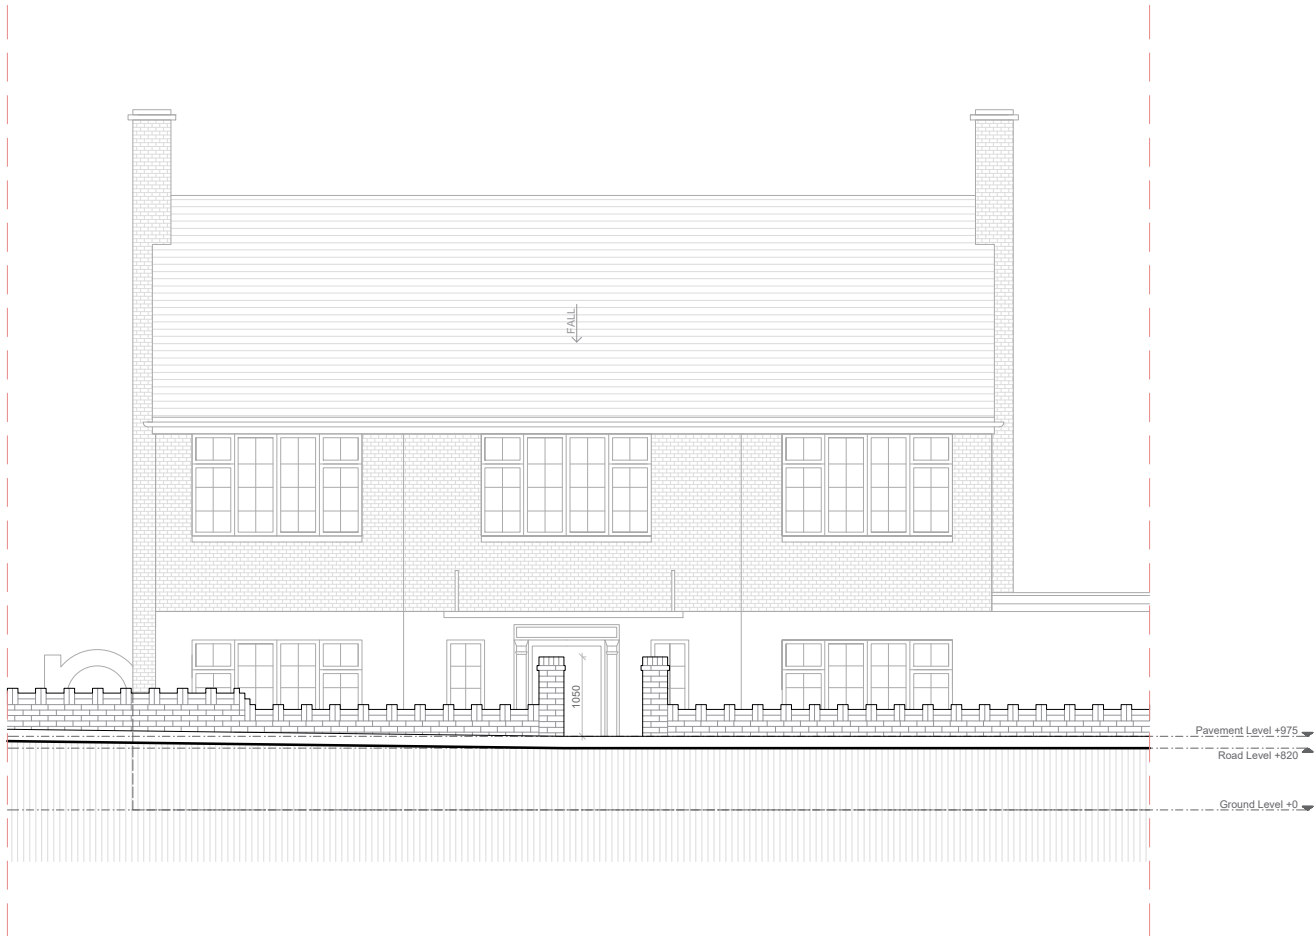


6

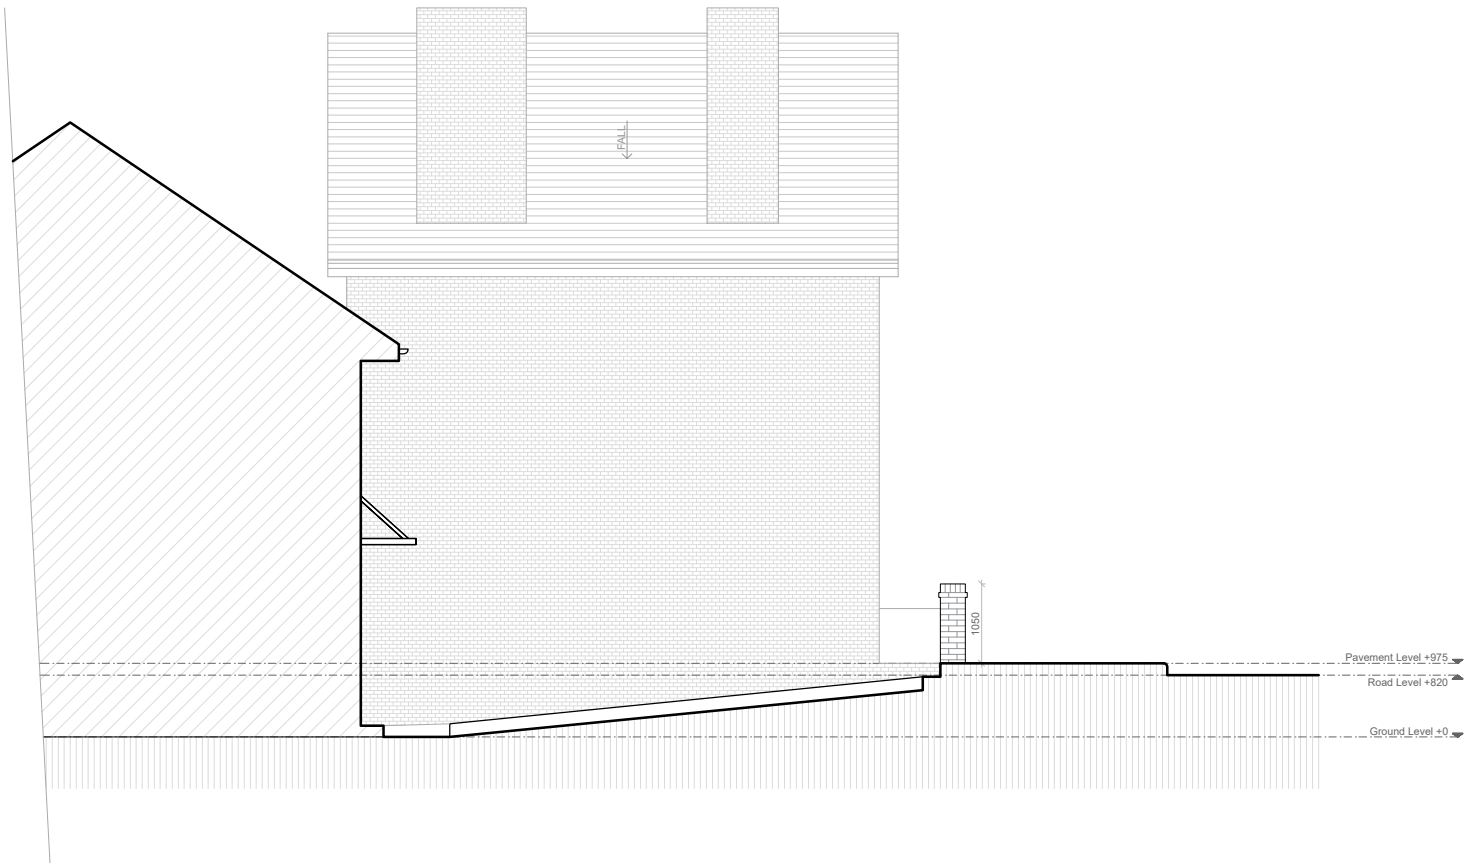

7

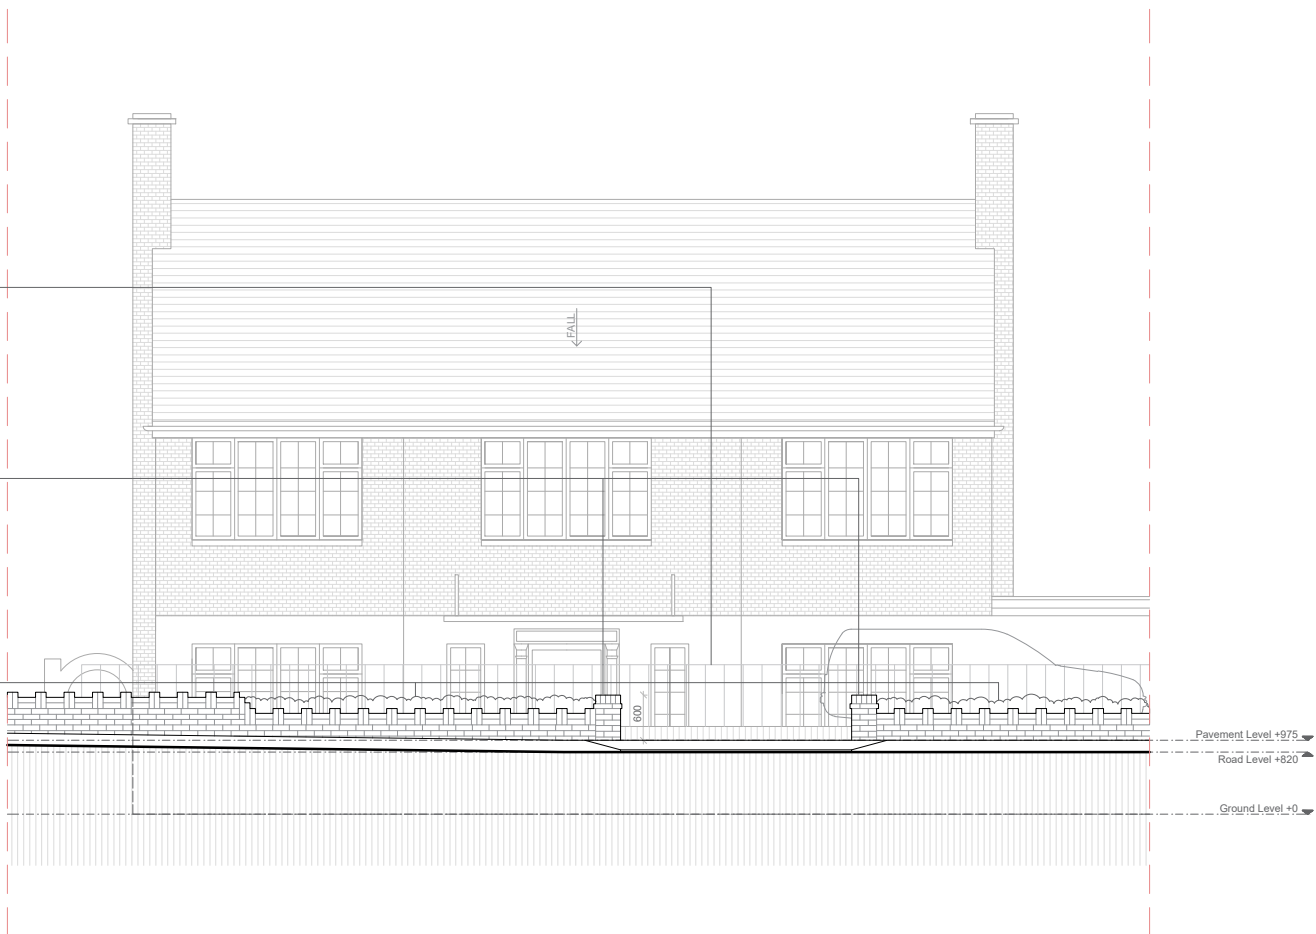

8

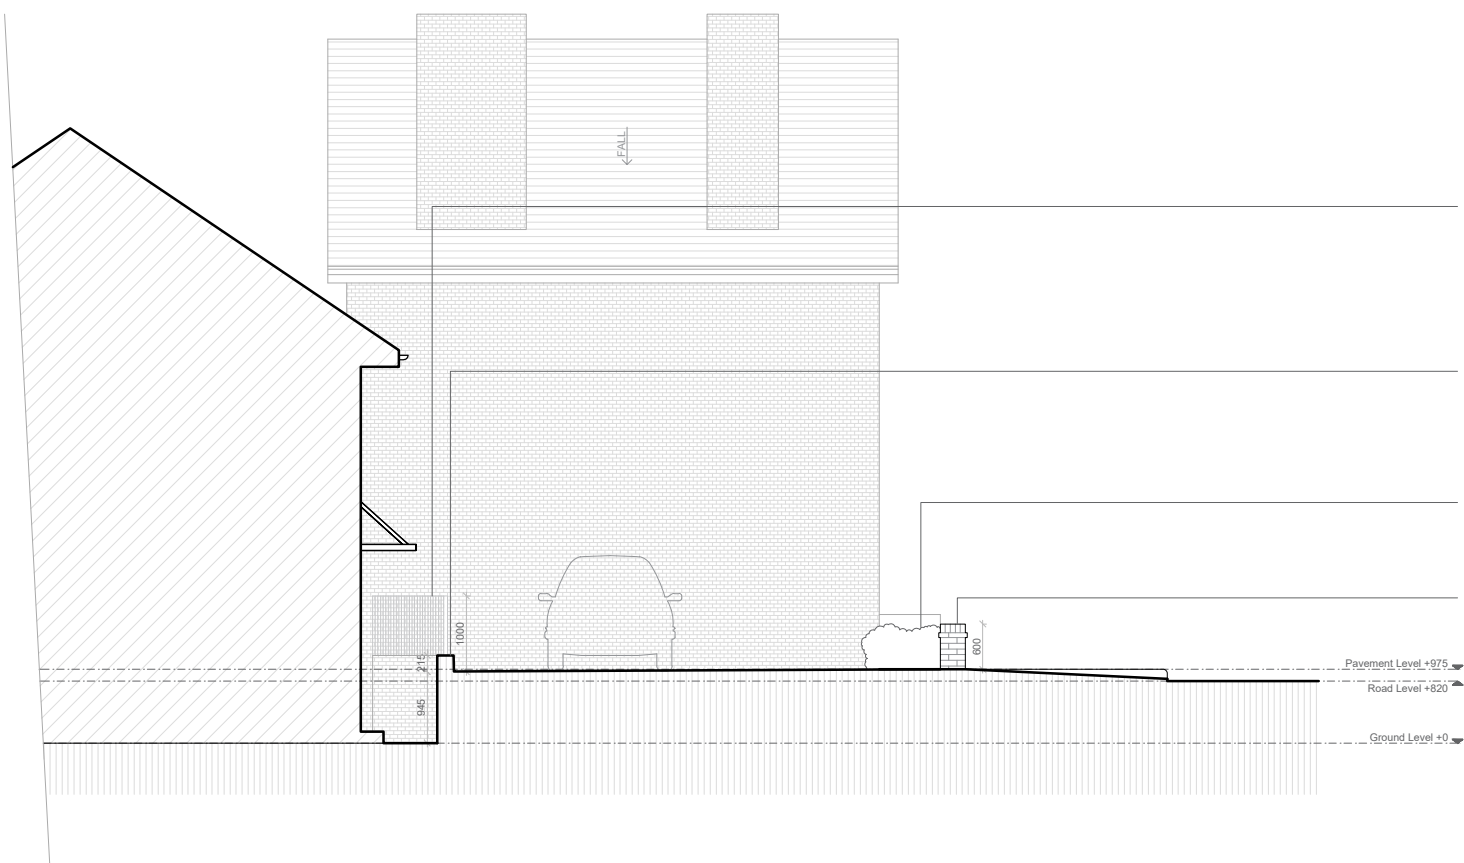

9

Galvanised steel railings, 1000 mm high,
- to match the railing desing
of the surroundngs properties

Proposed brick pillar, 600 mm high
in exposed brick - to match existing

Proposed plants,
maximum height 600 mm

Galvanised steel railings, 1000 mm high,
- to match the railing desing
of the surroundngs properties

215 mm high wall in exposed brick
- to match existing

Proposed plants,
maximum height 600 mm

Proposed brick pillar, 600 mm high
in exposed brick - to match existing



Site Plan with section lines

Scale: 1:200 at A1

