



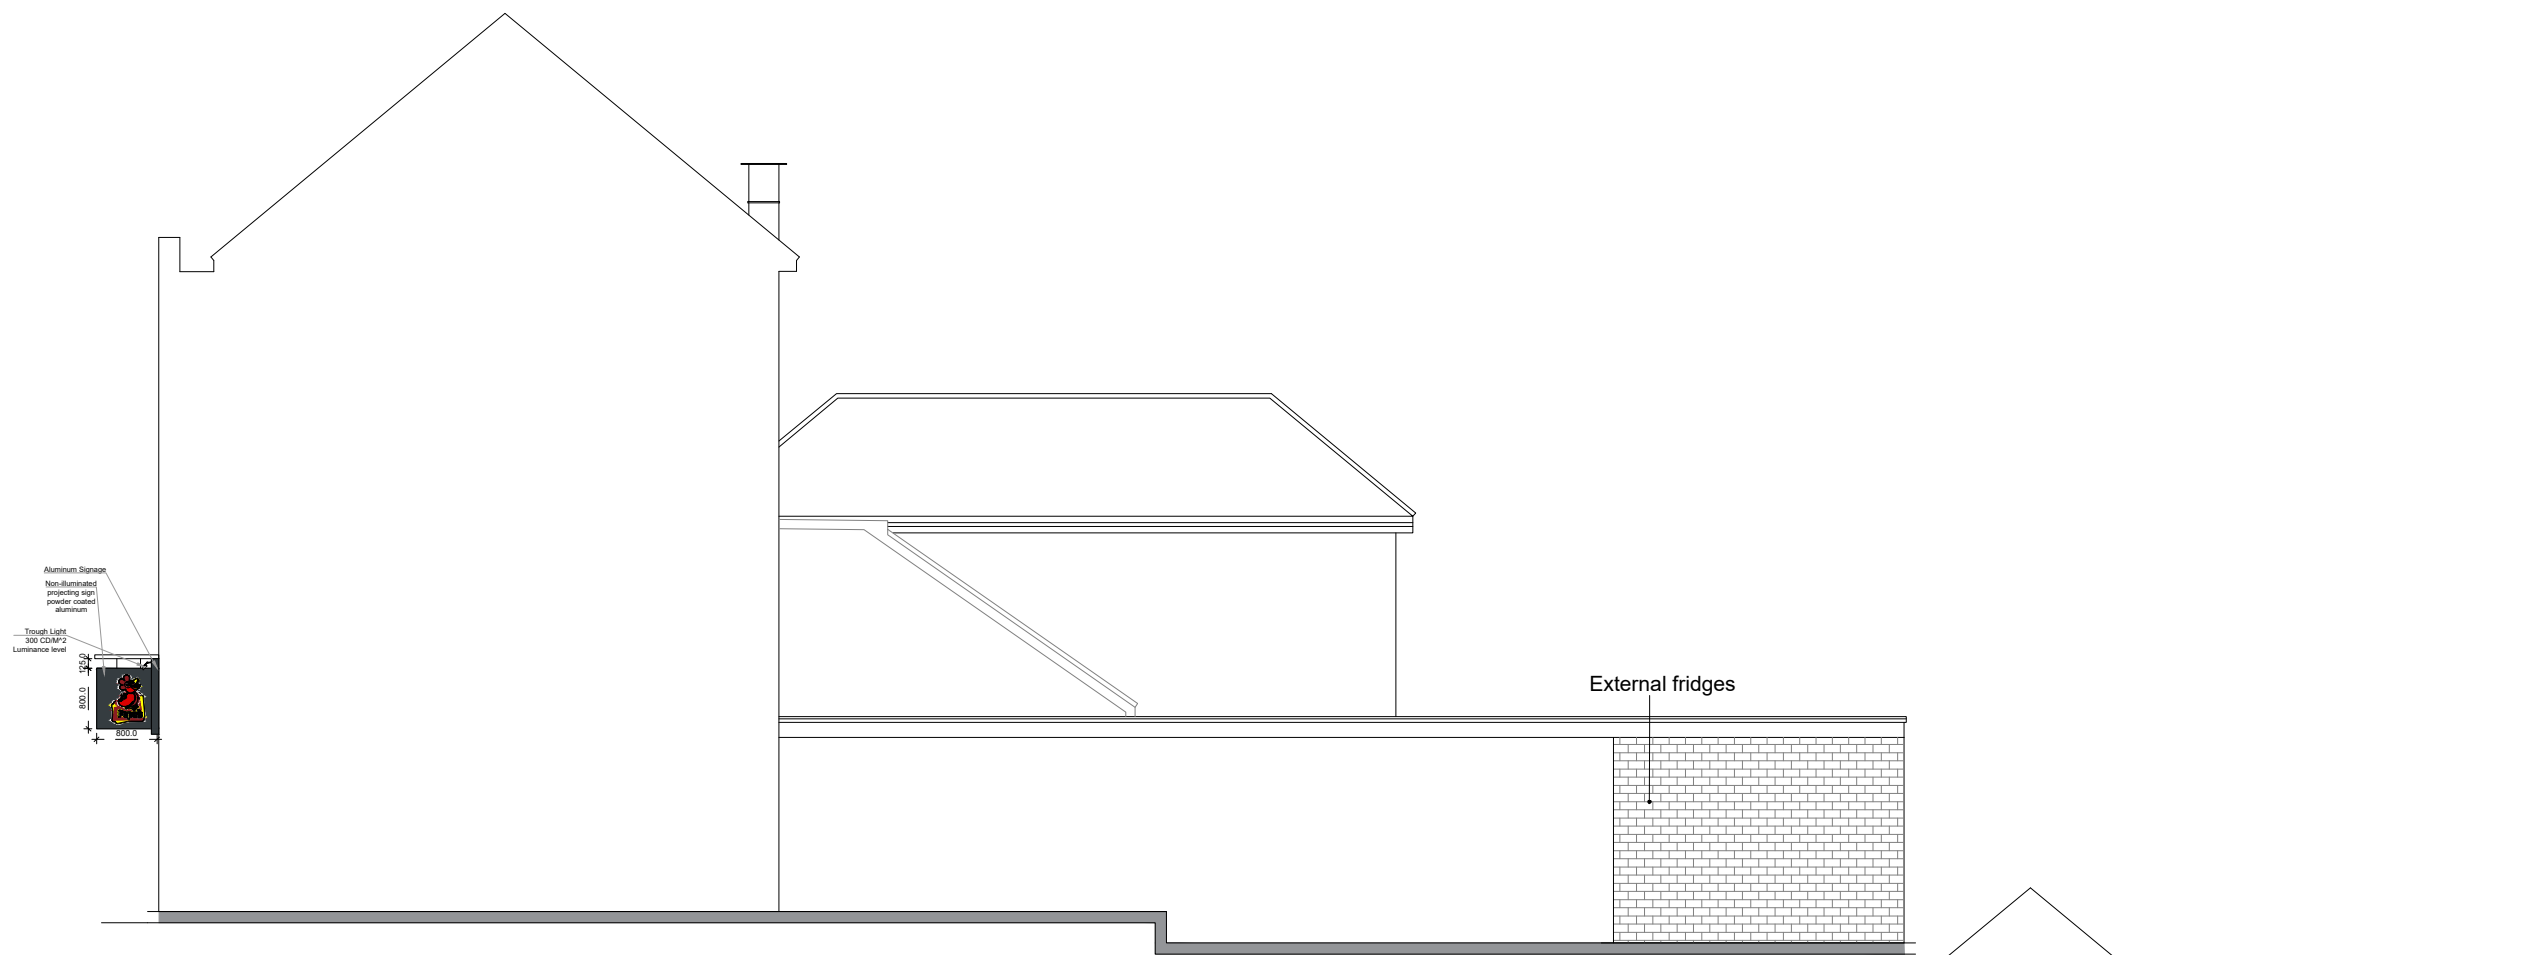

Proposed North Elevation

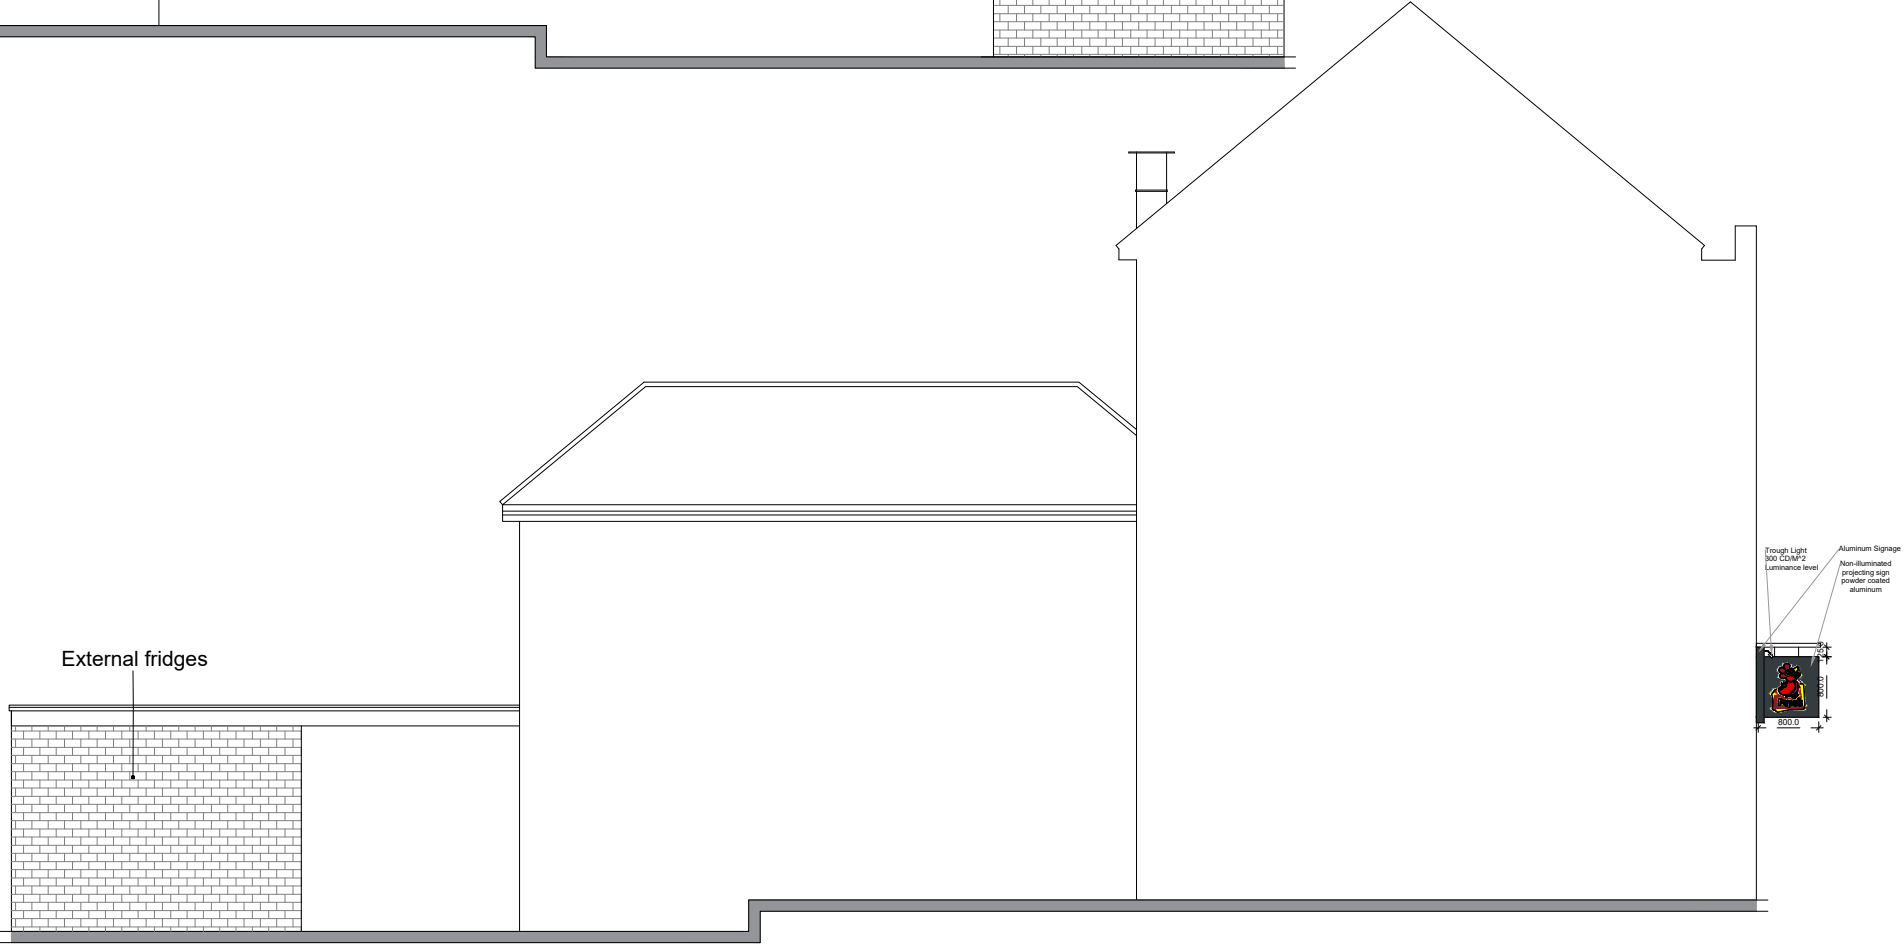

Proposed South Elevation



The contractor is responsible for checking dimensions, tolerances and references. Any discrepancy to be verified with the Architect before proceeding with the works.

Where an item is covered by drawings to different scales the larger scale drawing is to be worked to. Do not scale drawing. Figured dimensions to be worked to in all cases.

©The drawing and design is the Copyright of Architecture & Interiors Design Ltd. No part of this drawing may reproduced whatsoever without prior written permission.

| Drawing no. 21   |                  |
|---|------------------|
| PURPOSE OF ISSUE<br>Construction                                                                                  |                  |
| PROJECT<br>2025-241- 170-171 Parrock Street,<br>Gravesend, DA12 1ER                                               |                  |
| DRAWING<br>PROPOSED FRONT AND REAR ELEVATIONS                                                                     |                  |
| JOB NO.<br>2025-241                                                                                               | REV              |
| DRAWN BY: HA   | CHECKED BY: GS   |
| SCALE: 1:100@A3                                                                                                   | DATE: 01.04.2026 |
| ARCHITECTURE & INTERIORS<br>51 COLESHILL ROAD - B36 8DT - 0121 783 6211<br>Email - gs@architectureinteriors.co.uk |                  |

The contractor is responsible for checking dimensions, tolerances and references. Any discrepancy to be verified with the Architect before proceeding with the works. Where an item is covered by drawings to different scales the larger scale drawing is to be worked to. Do not scale drawing. Figured dimensions to be worked to in all cases.