



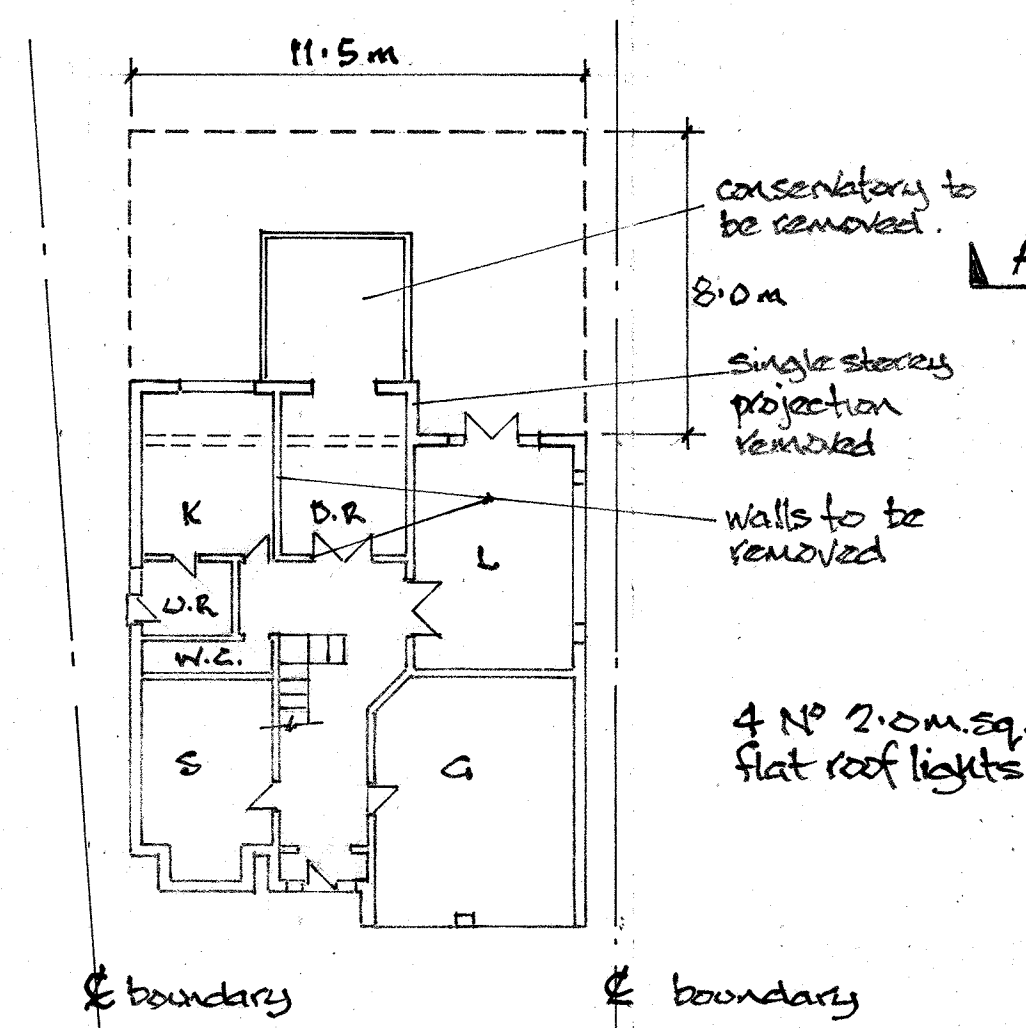


Existing Ground Floor Plan

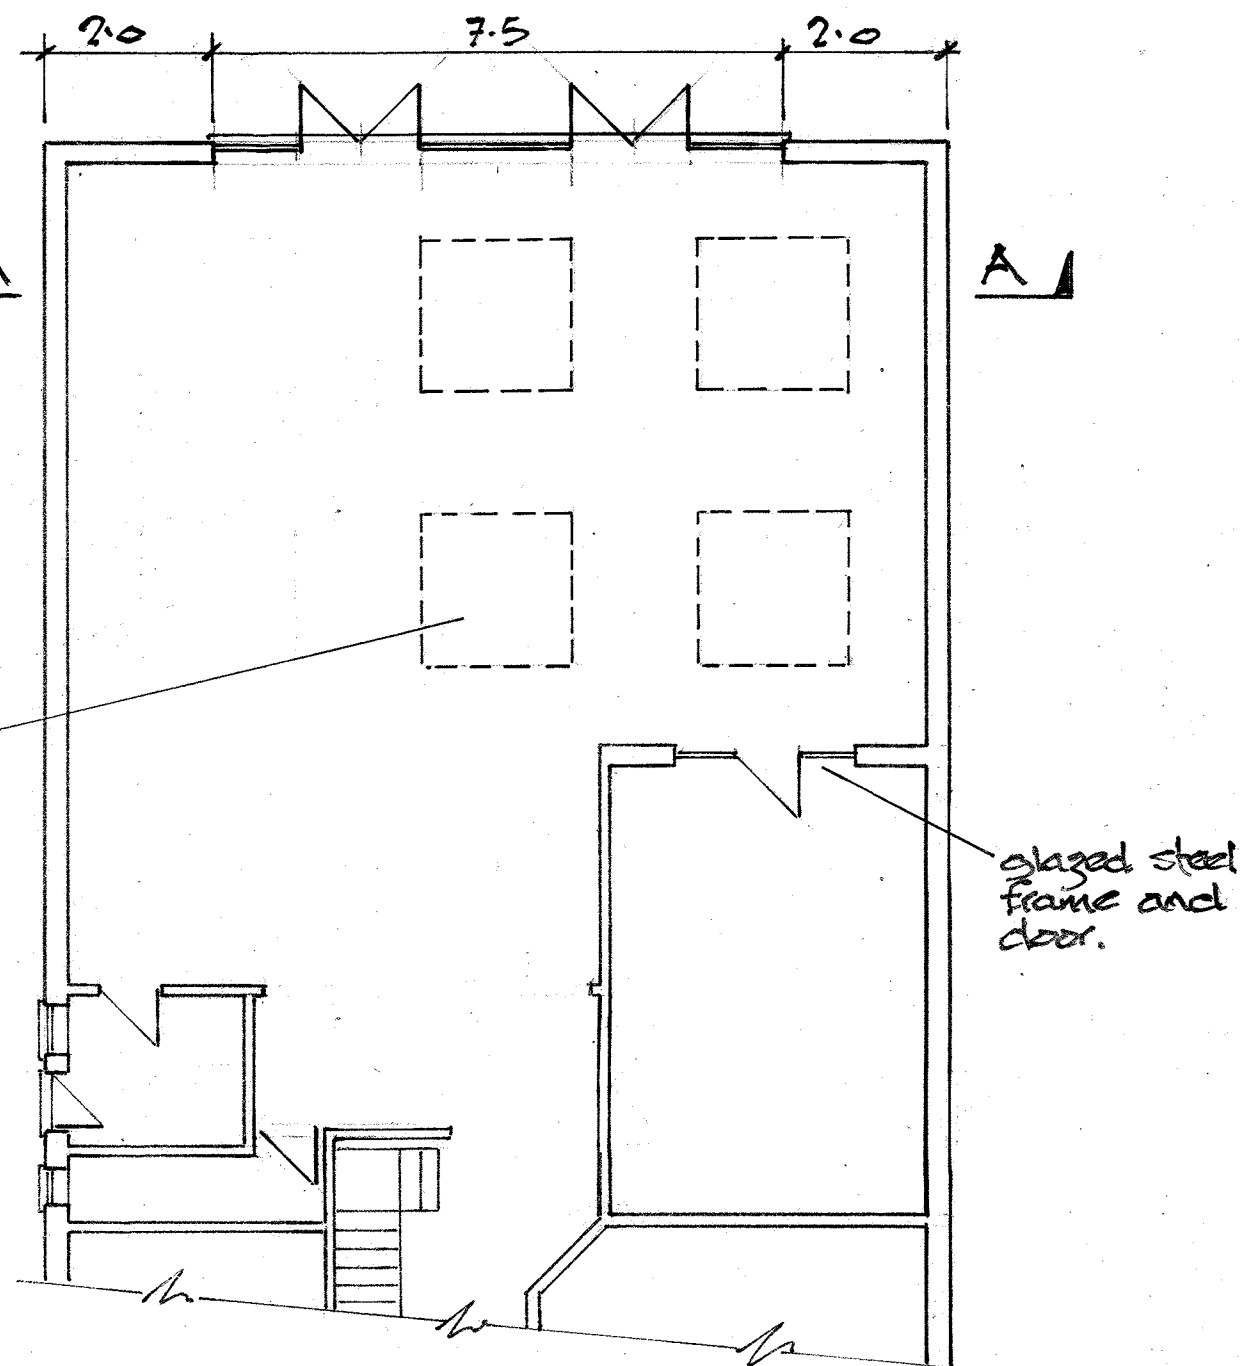


Proposed Ground Floor Plan




Existing Rear Elevation

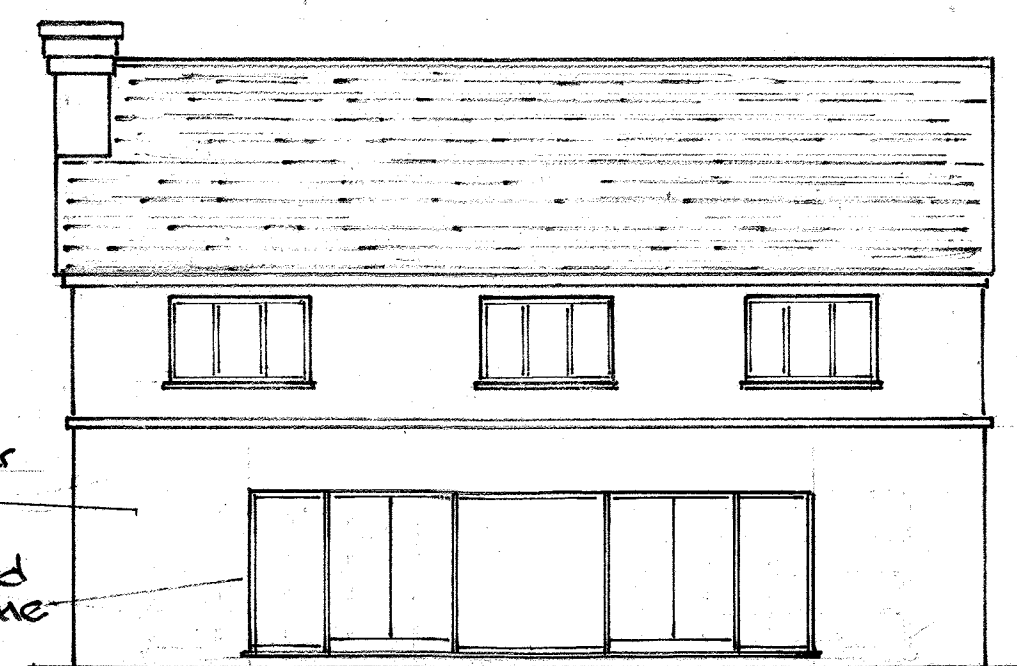


Proposed Rear Elevation

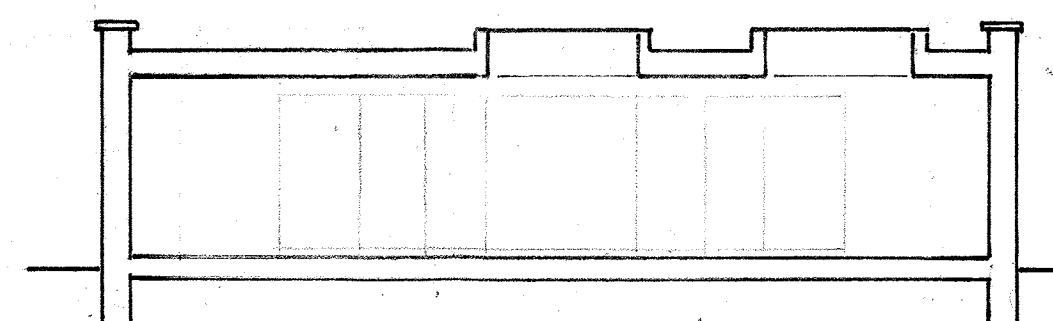


Section on A-A.

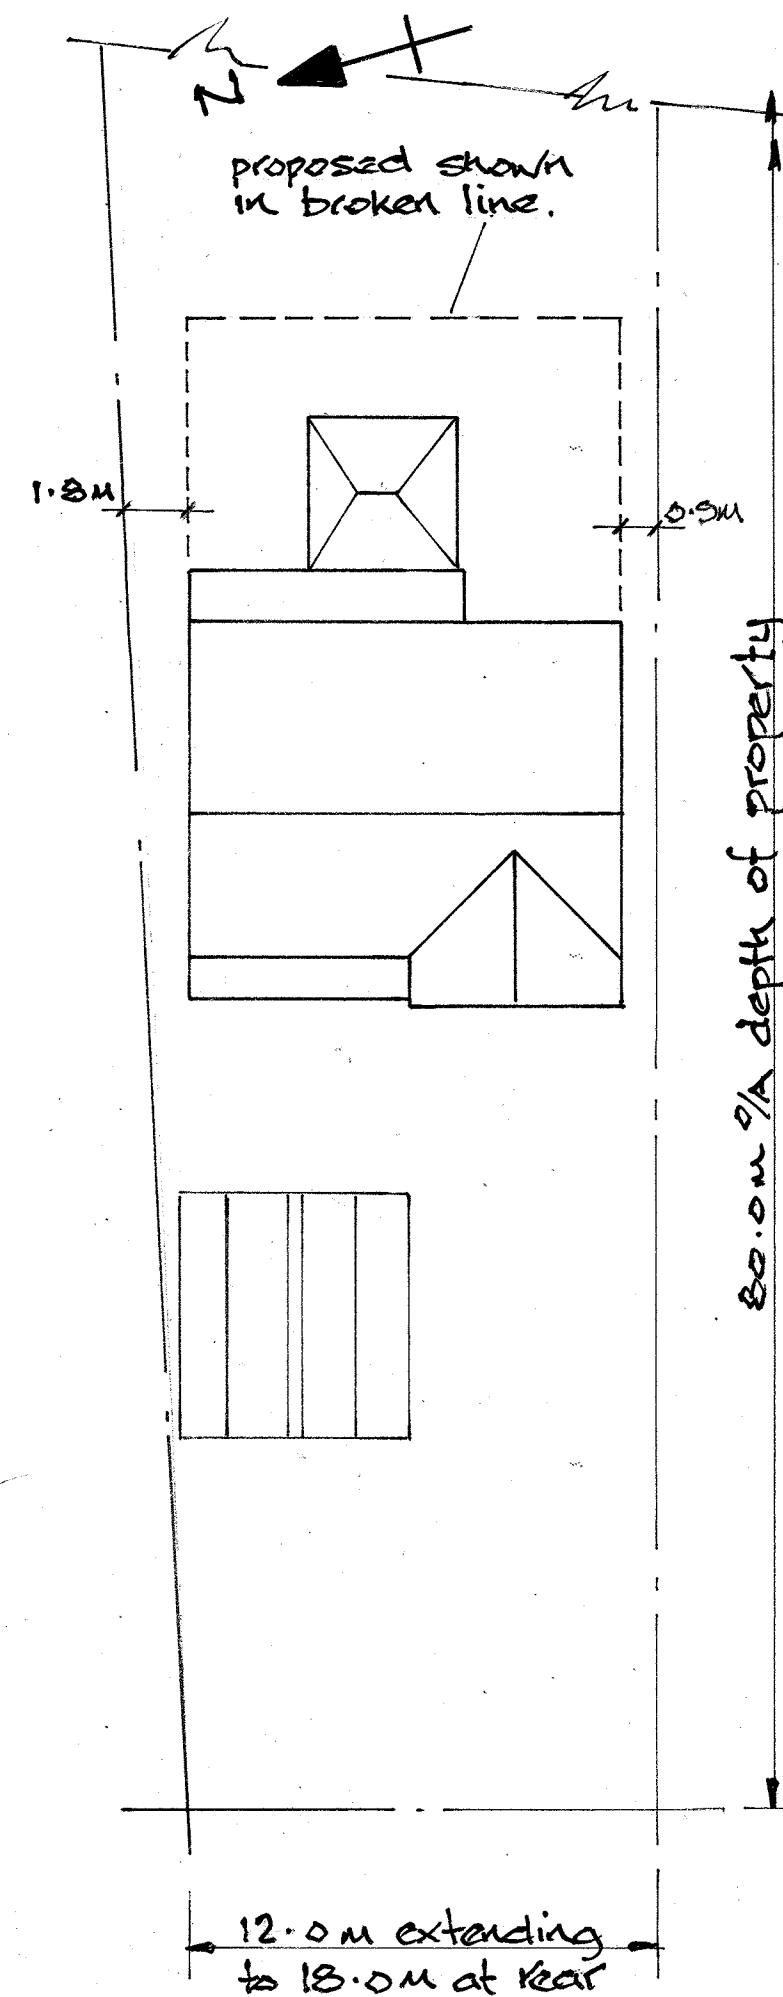


Block Plan (1:200)

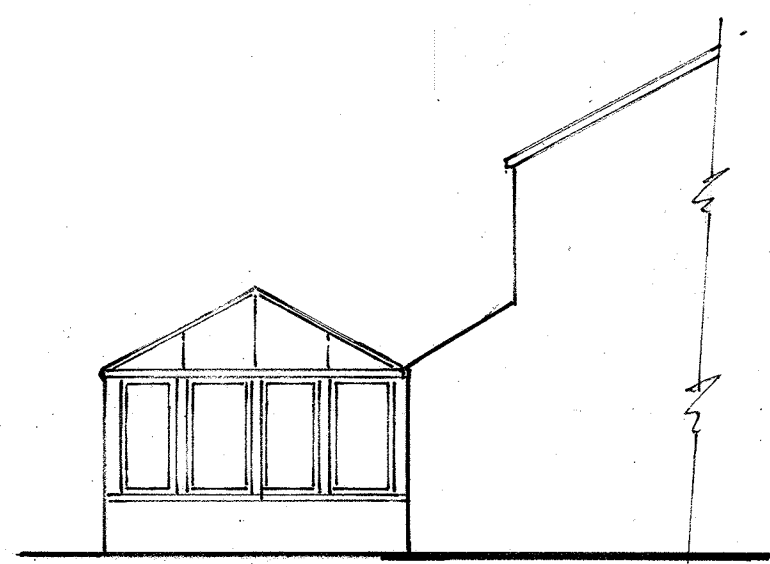


Existing North Elevation

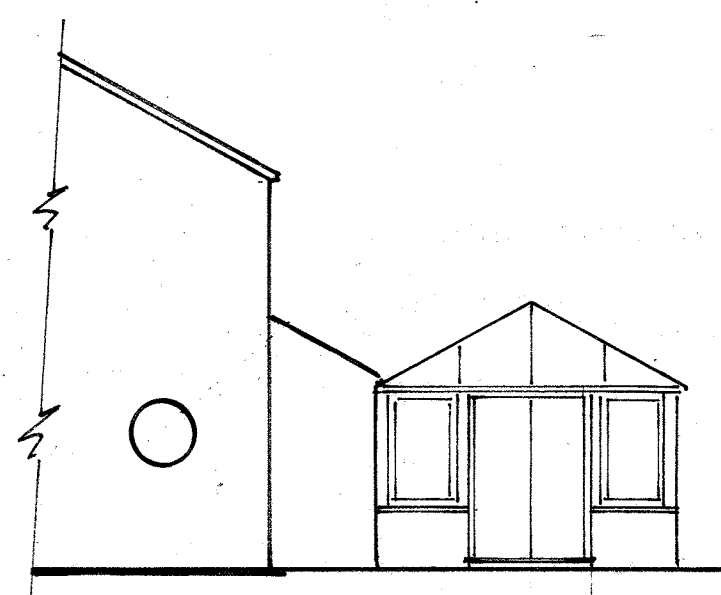

Existing South Elevation

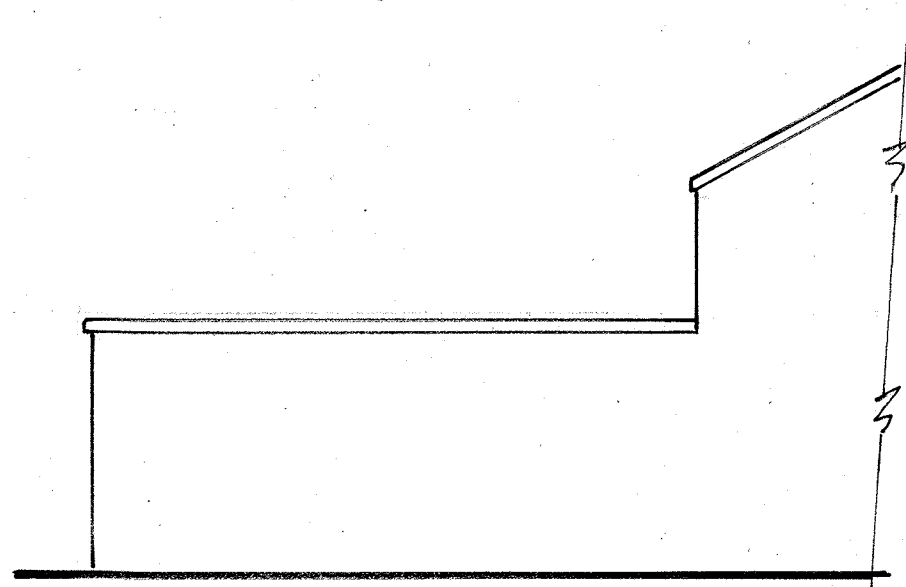


Proposed North Elevation

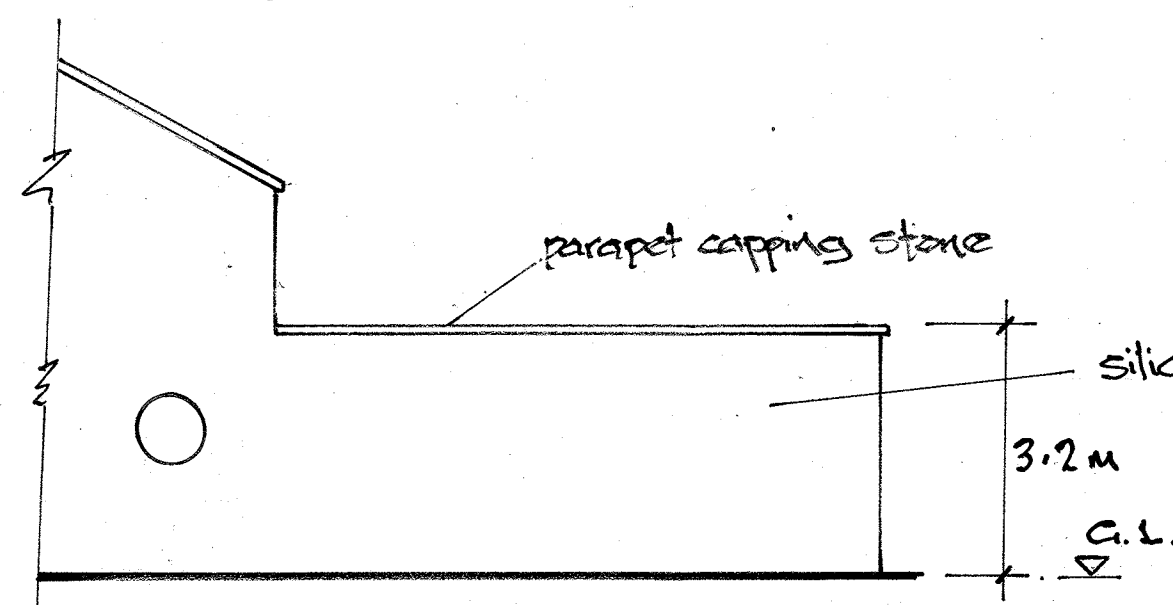

Proposed South Elevation



1:100

 

1:200

Scale Bars

location
Bramleys - Wrotham Road.
Meopham. DA13 0AQ

client
Mr. R. Willis.

project
Demolition of conservatory and rear
single storey projection and erection
of single storey rear extension.

drawn
C.F.S.

date
Aug '26

scale
1:100
1:200

drg. no.
P/08/26/1