


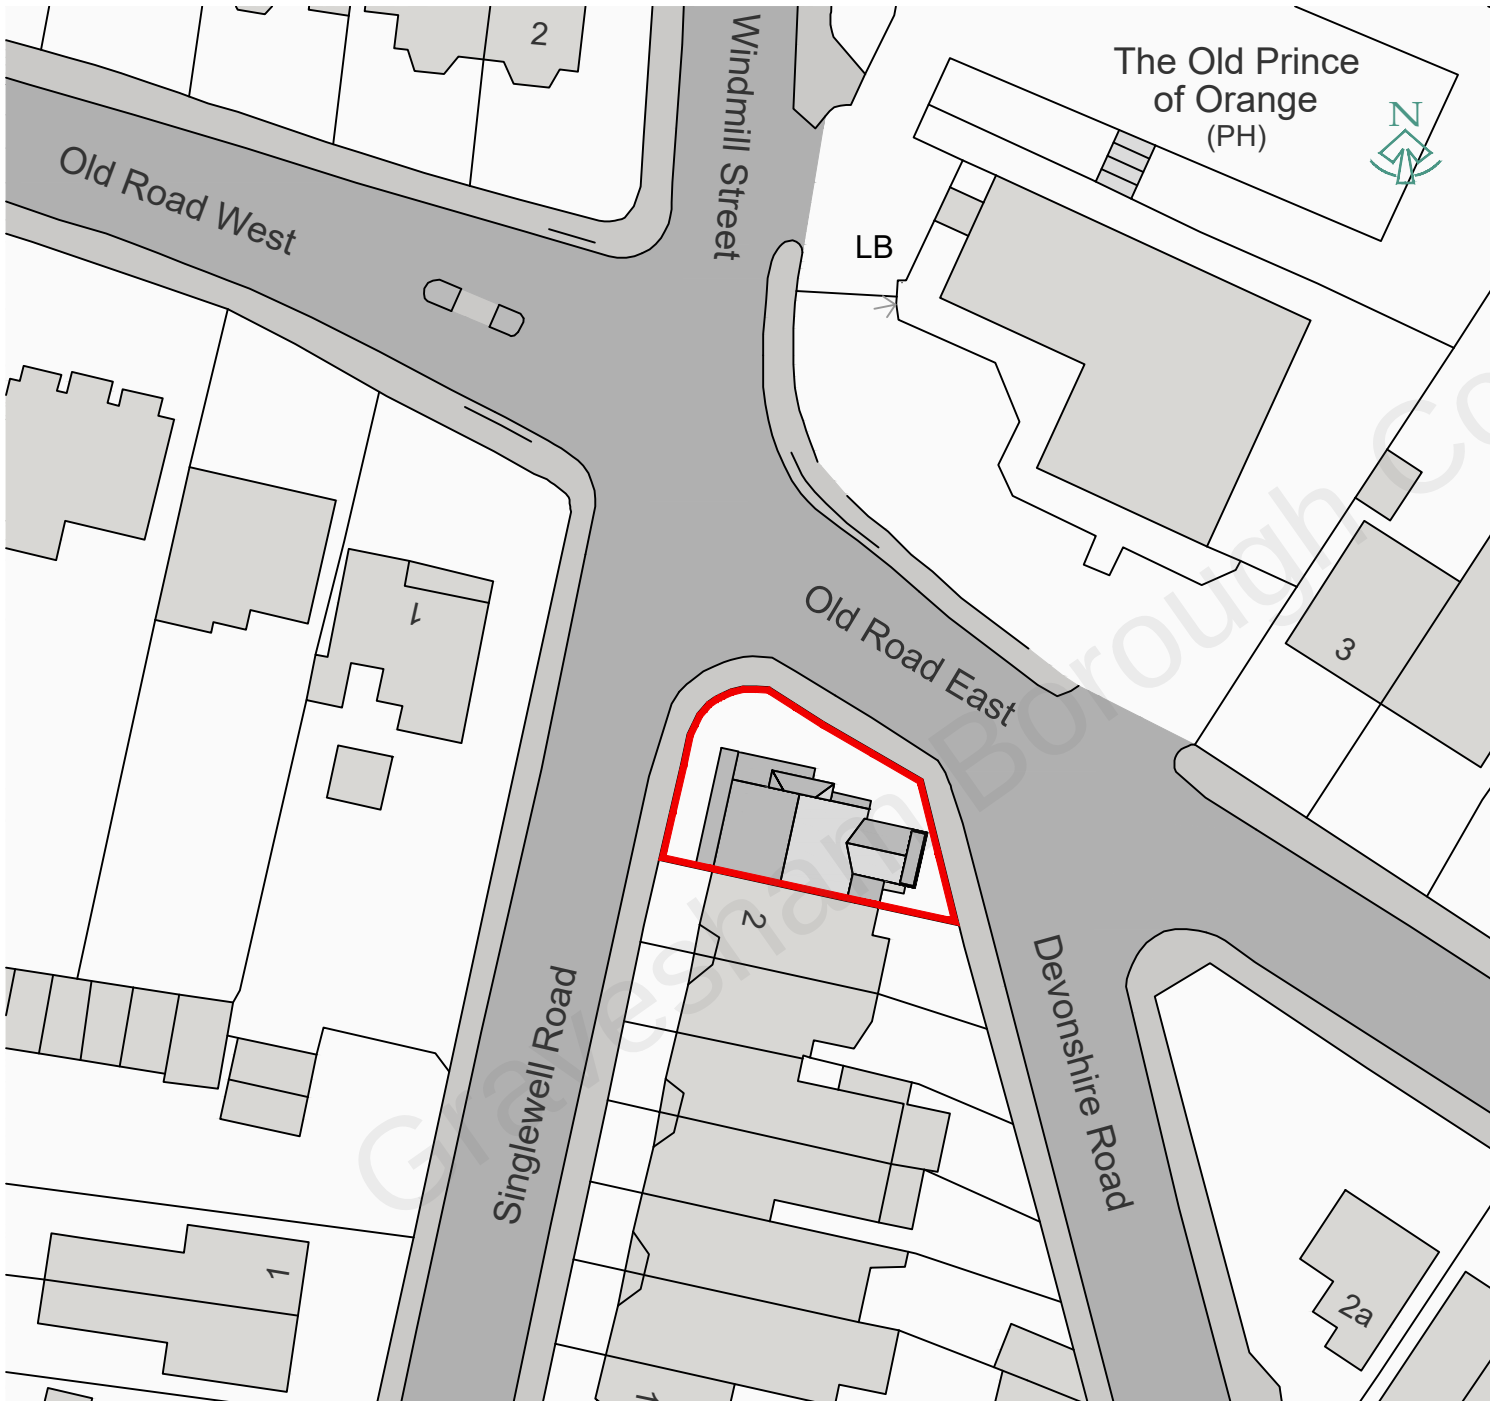

(c) Crown copyright, All rights reserved. 2020. License number 0100031673

0m 5m 25m
Scale

KEY:
 Site boundary

Site Plan

Project: 2 Old Road East, Gravesend DA12 1NG

Client: My Life Semi
Independent Project Ltd
Number: TI-ML001.002
Scale: 1:500 @A4
Date: 13 July 2021



Technical Illustration

Contact: Gillian at gepakeman@gmail.com or telephone 07919146169