


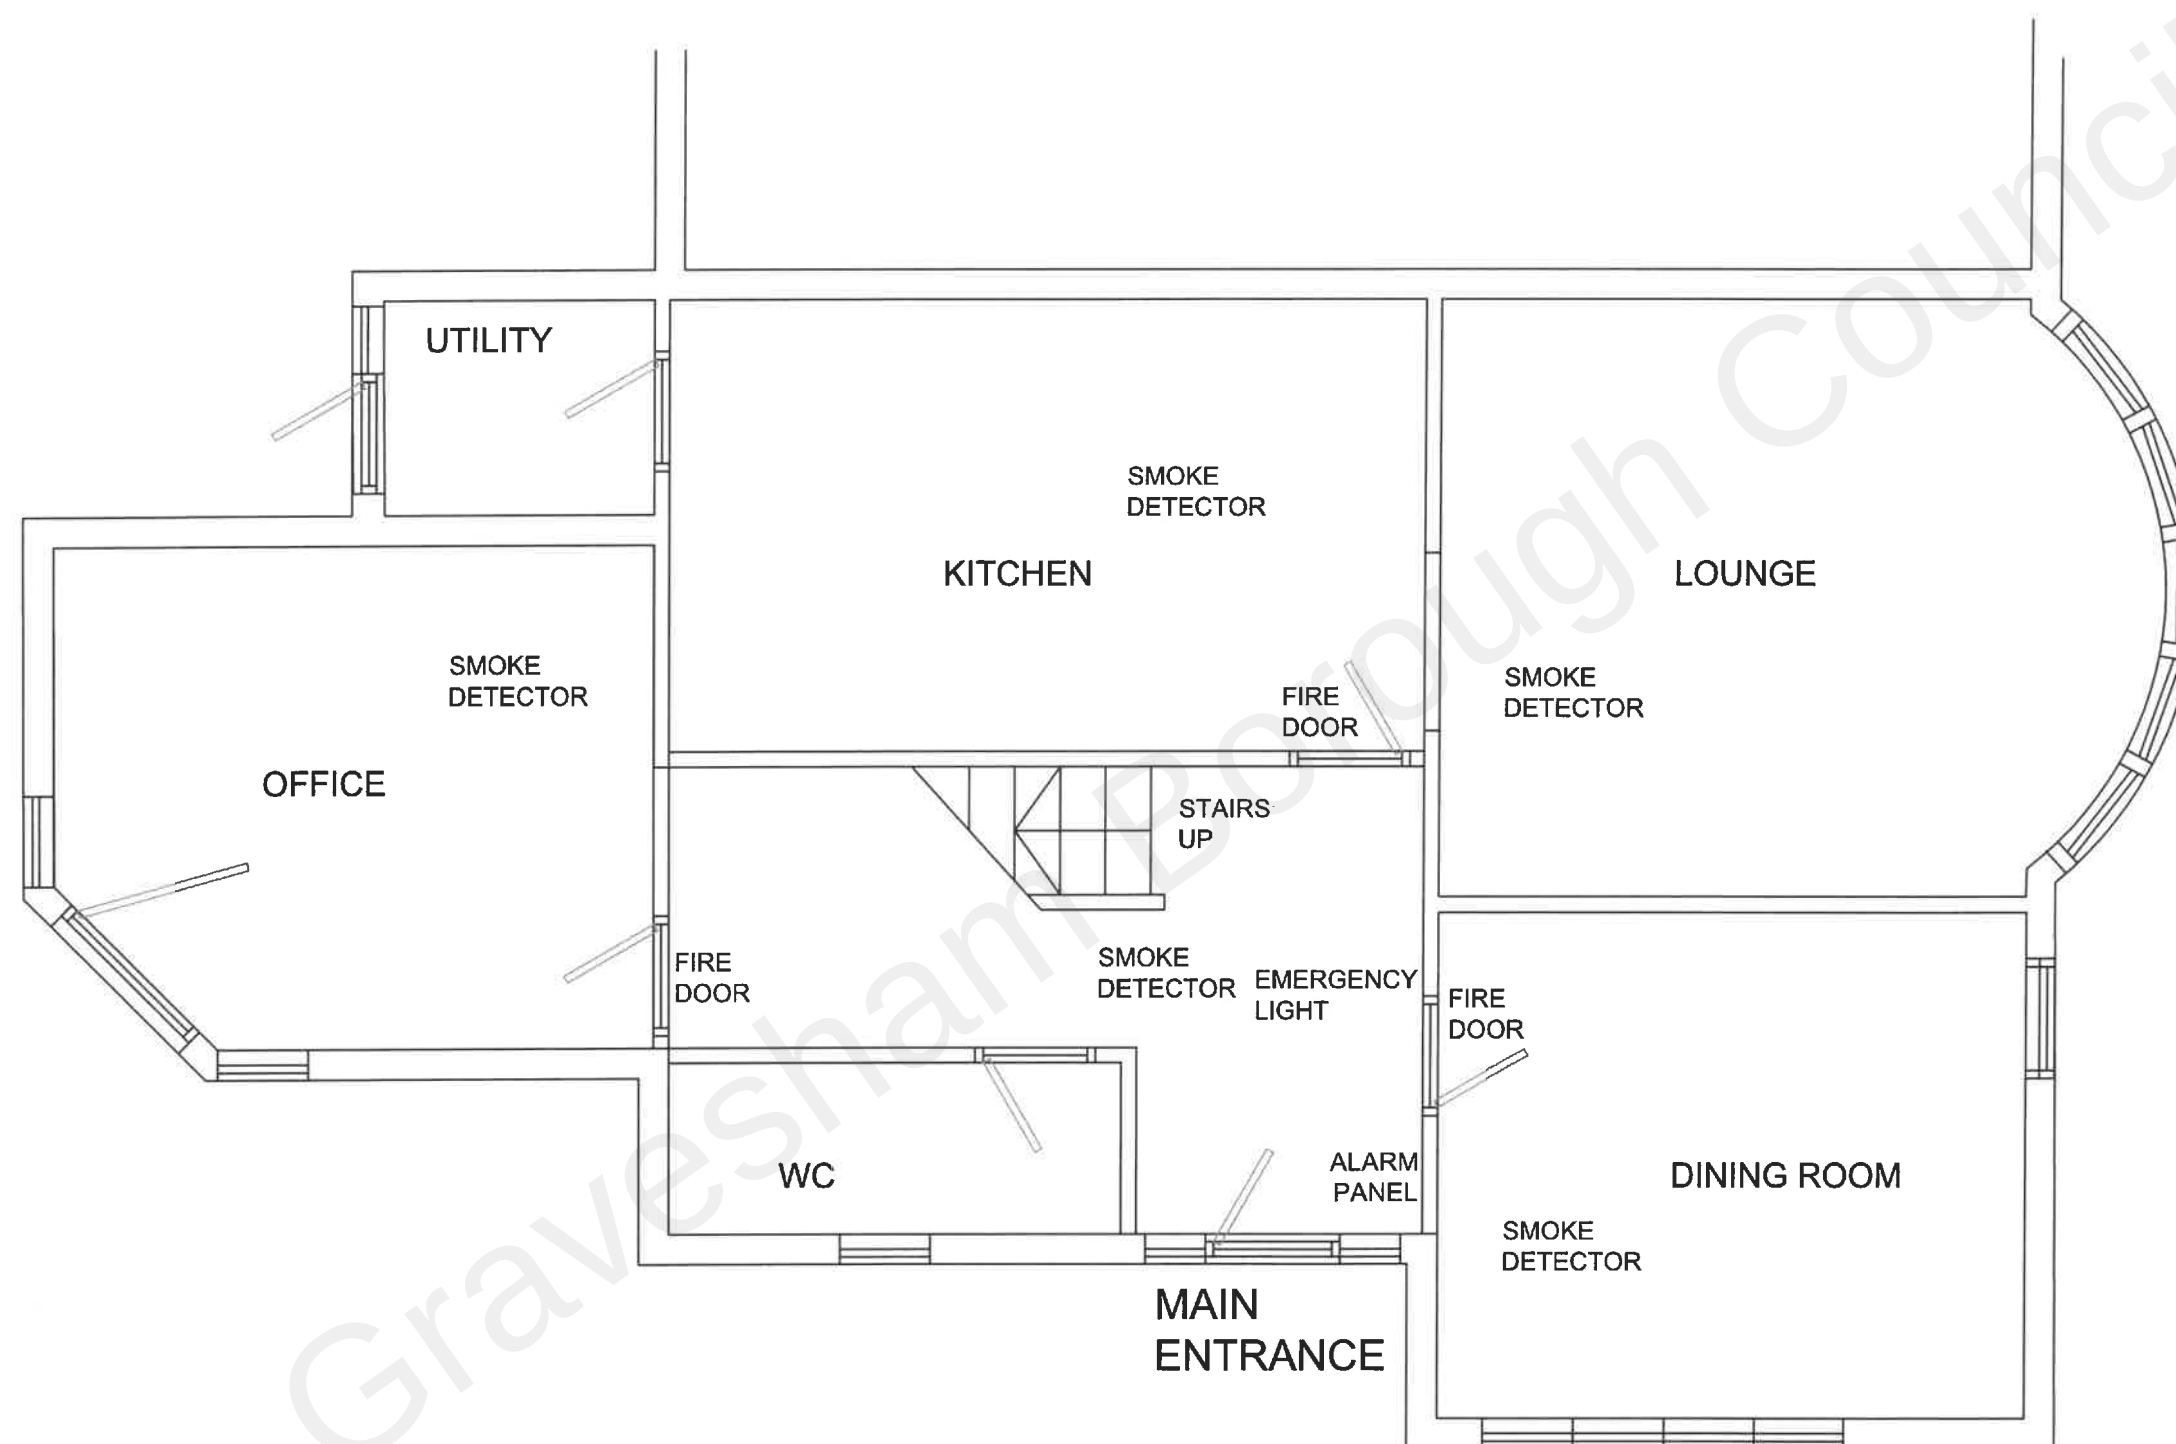


0m 1m 5m
Scale

Ground Floor Plan - Proposed

Project: 2 Old Road East, Gravesend DA12 1NG

Client: My Life Semi
Independent Project Ltd
Number: TI-ML001.006
Scale: 1:50 @A3
Date: 14 July 2021

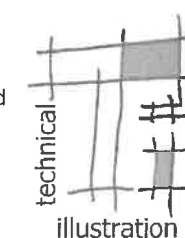

Contact: Gillian at gepakeman@gmail.com or telephone 07919146169